



Note!
ALL STRUCTURE TO MJMC DETAILS


1 Section FF
Scale: 1:10

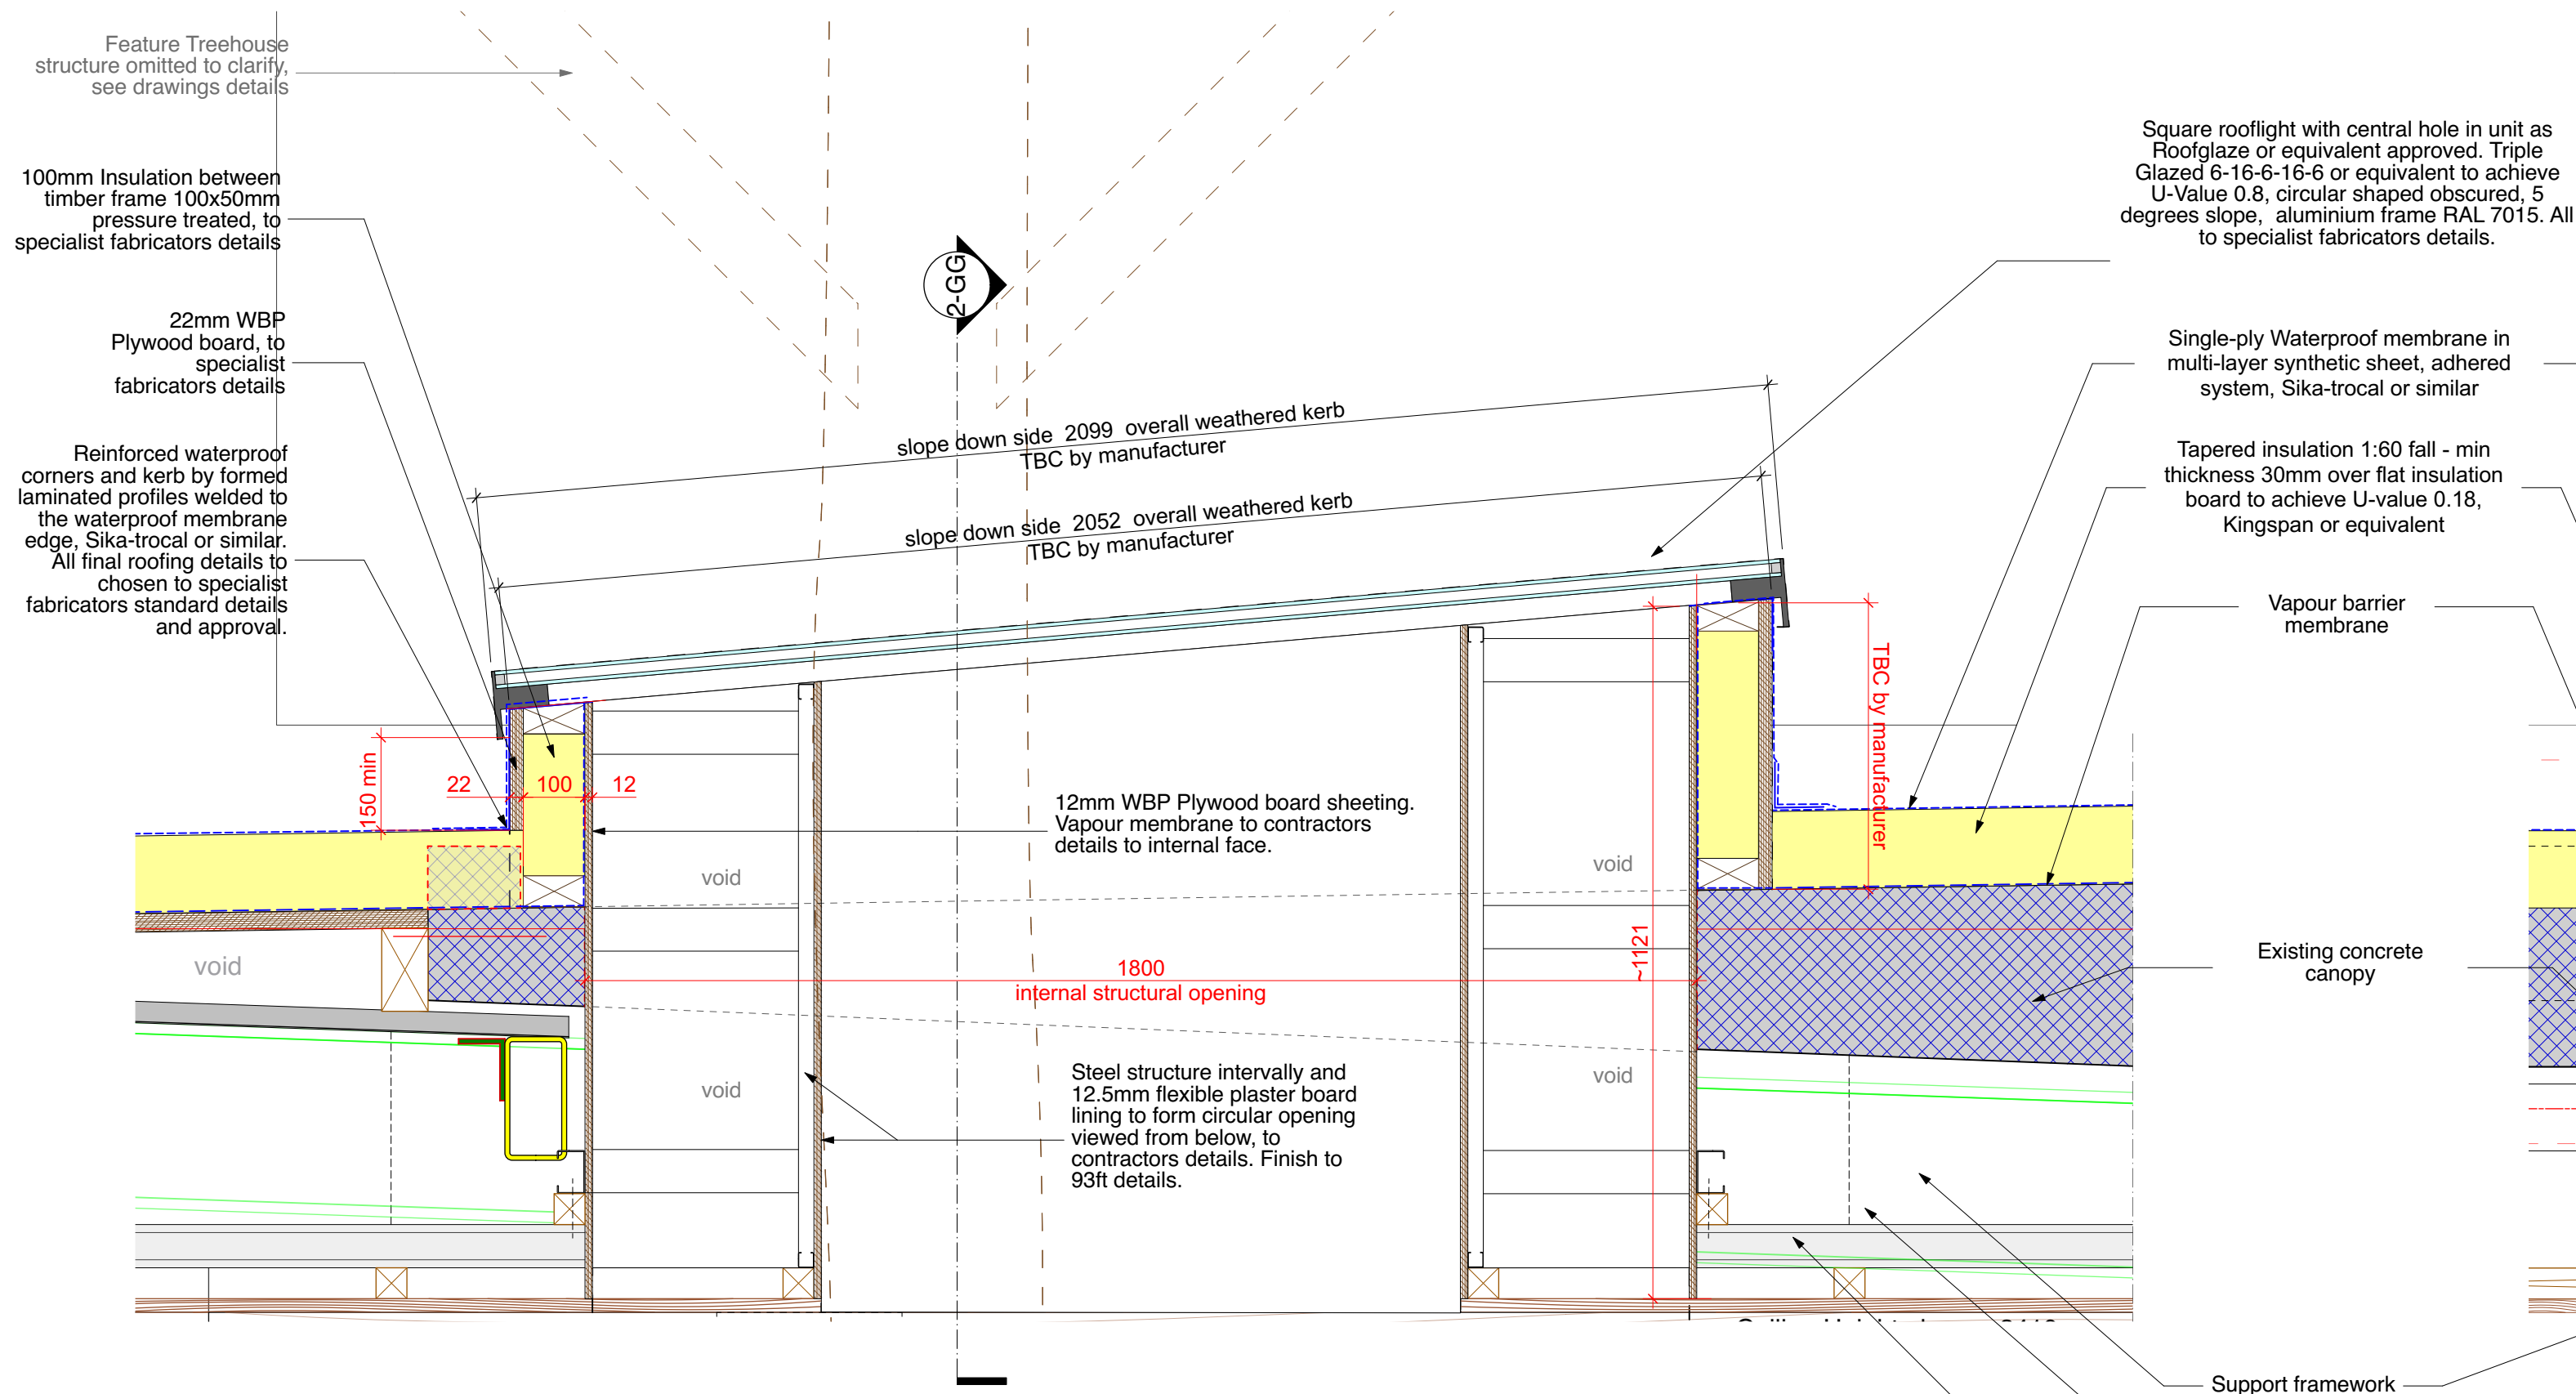

3 Rooflight plan
Scale: 1:10

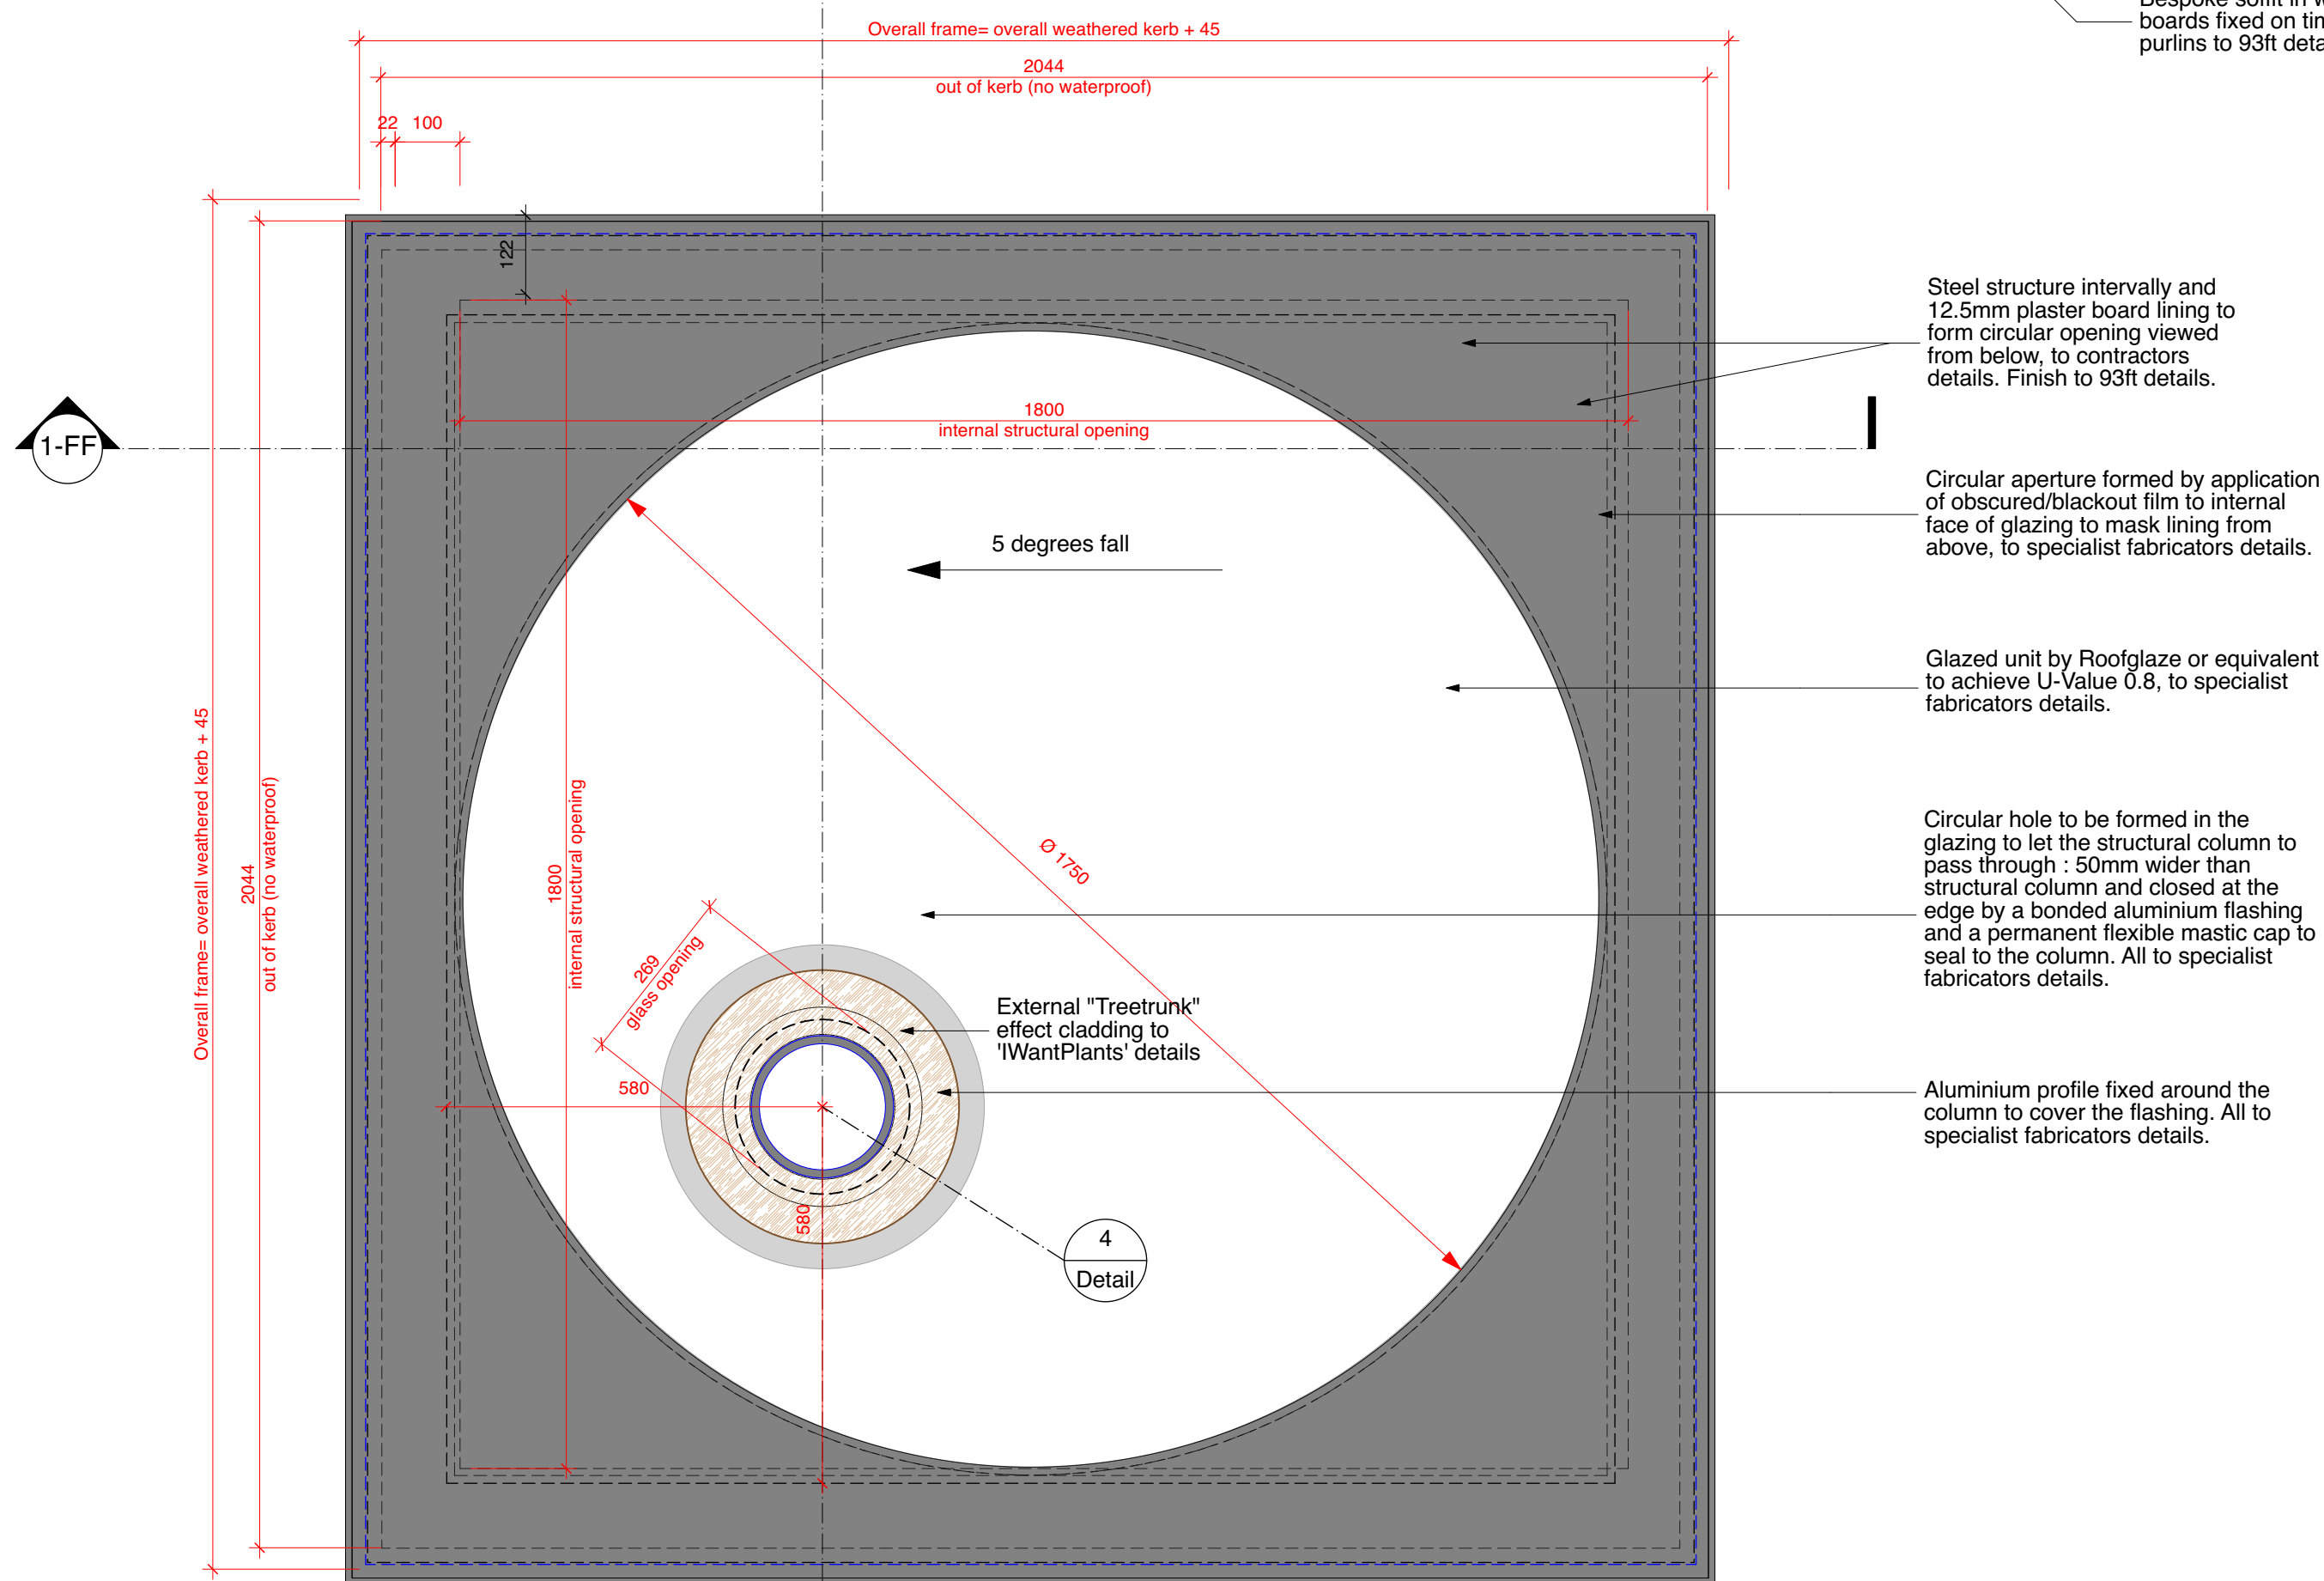

4 Detail glass-column
Scale: Half Actual Size

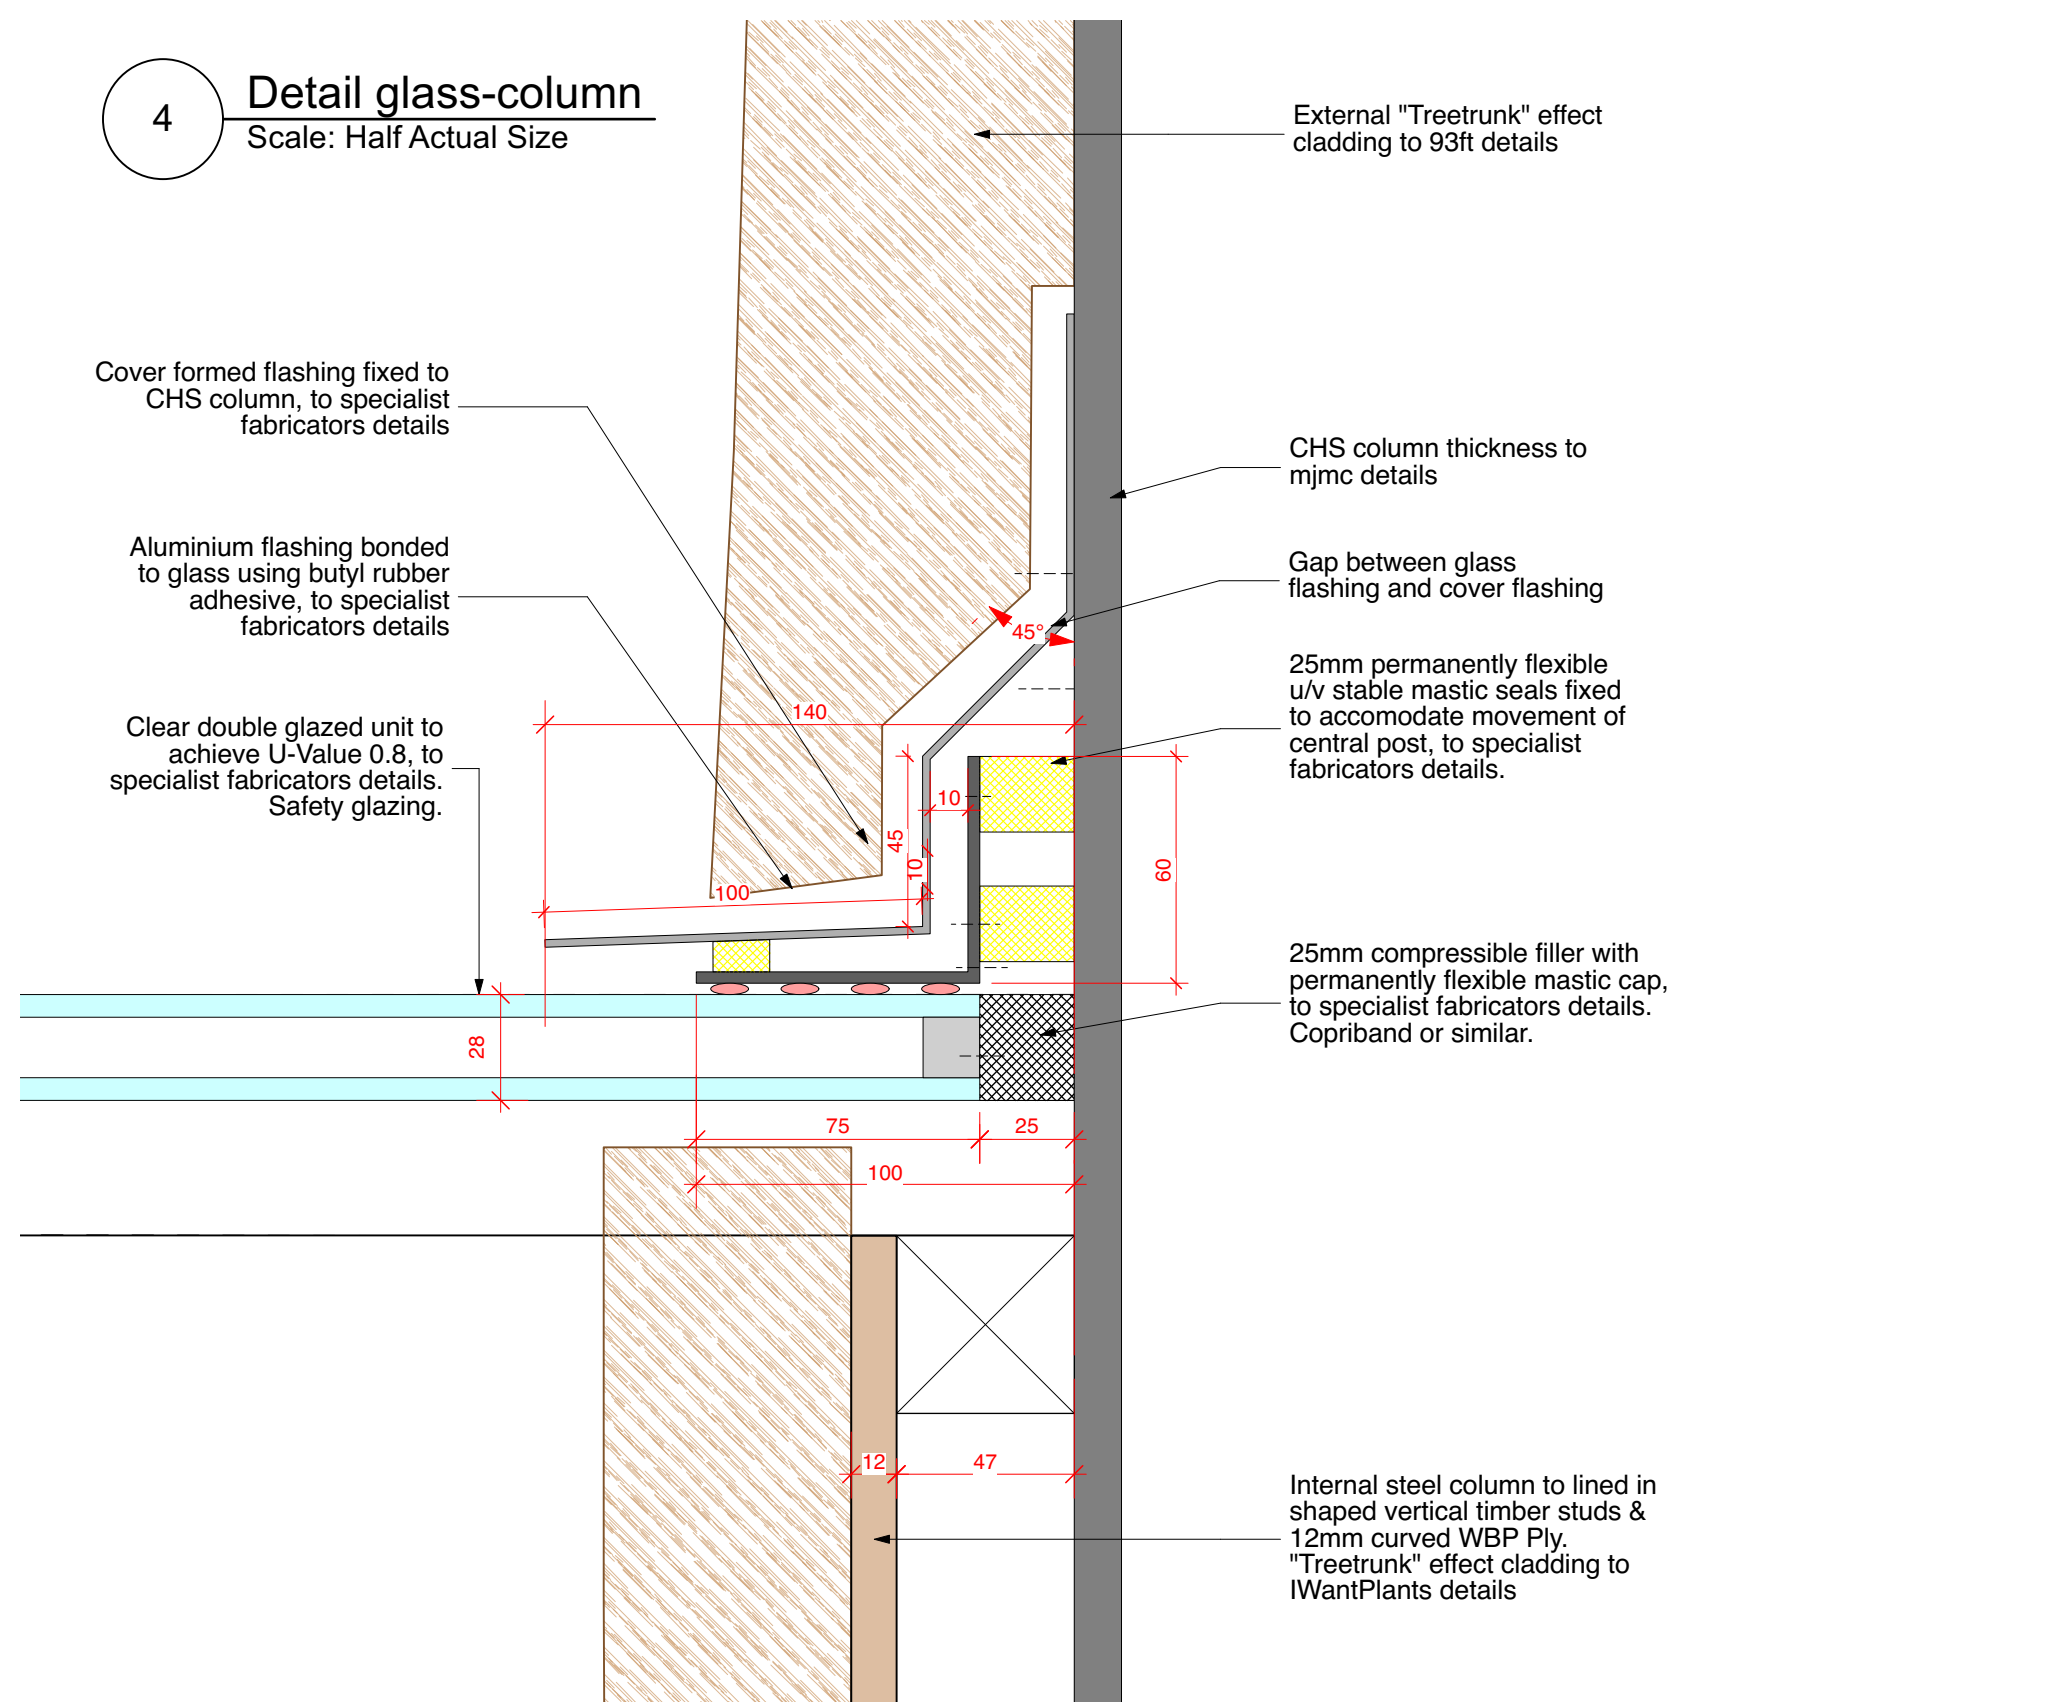

Notes

The information contained in this drawing may be confidential and/or privileged and is intended solely for the person(s) or entity(s) to whom it was issued by Synergy Architects. The use, disclosure, copying or distribution of this information by person(s) or entity(s) who are not the intended recipient is strictly prohibited. Synergy Architects will not accept liability for any related loss or damage that may be suffered as a consequence of the use of this drawing for purposes other than for which it was intended.

Figured dimensions only to be taken from this drawing - do not scale.

All contractors, subcontractors and/or specialists are responsible for taking and checking all dimensions relating to their work on site.

The covering product to all new roofs must achieve a covering designation of Broof (t4) in accordance with BS EN 1350-5.



SAFETY, HEALTH & ENVIRONMENTAL
HAZARD INFORMATION

The hazards noted below are in addition to the normal hazards and risks faced by a competent contractor when dealing with the type of works detailed on this drawing.

Existing structure unknown until strip out commences. Care to be taken not to disturb existing services. Structural engineer to confirm all connection details post confirmation of structure.

Rev.	Date	Description	By	Appr.
C1	28/11/22	Construction Issue	MC	RG
P2	14/10/22	All measurements amended to last Lobby Plan drawing updated	MC	RG
P1	12/09/22	CALMA drawing's number. Drawing amended to revised roof construction	MC	RG



CLIENT	Deansgate SOF Alliance Hotel Co Ltd.
Project	TREEHOUSE HOTEL MANCHESTER
Document reference	THM1-001-100-DR-A-4.25
Status	CONSTRUCTION
Drawing	Proposed Lobby Entrance Rooflight Details
Scale	1:10; 1:2 @ A1
Date	09/08/21
By	MC
Approved	DB
Job No.	SA813
Drawing No.	4.25
Revision	C1

Copyright Synergy Architects Limited. The information contained in this document may not be used, reproduced or distributed, in whole or in part, without the written consent of Synergy Architects. Only parties to which this document has been intentionally issued by Synergy Architects may use the information. Synergy Architects will not accept responsibility for any consequence of its unauthorised use.