
OMI Architects

METHODIST CENTRAL HALL, MANCHESTER
SERVICING STRATEGY

OMI_MCH_ServicingStrategy01
1433/Da July 2024

REVISION	DATE	DESCRIPTION
A	01/07/24	PLANNING ISSUE

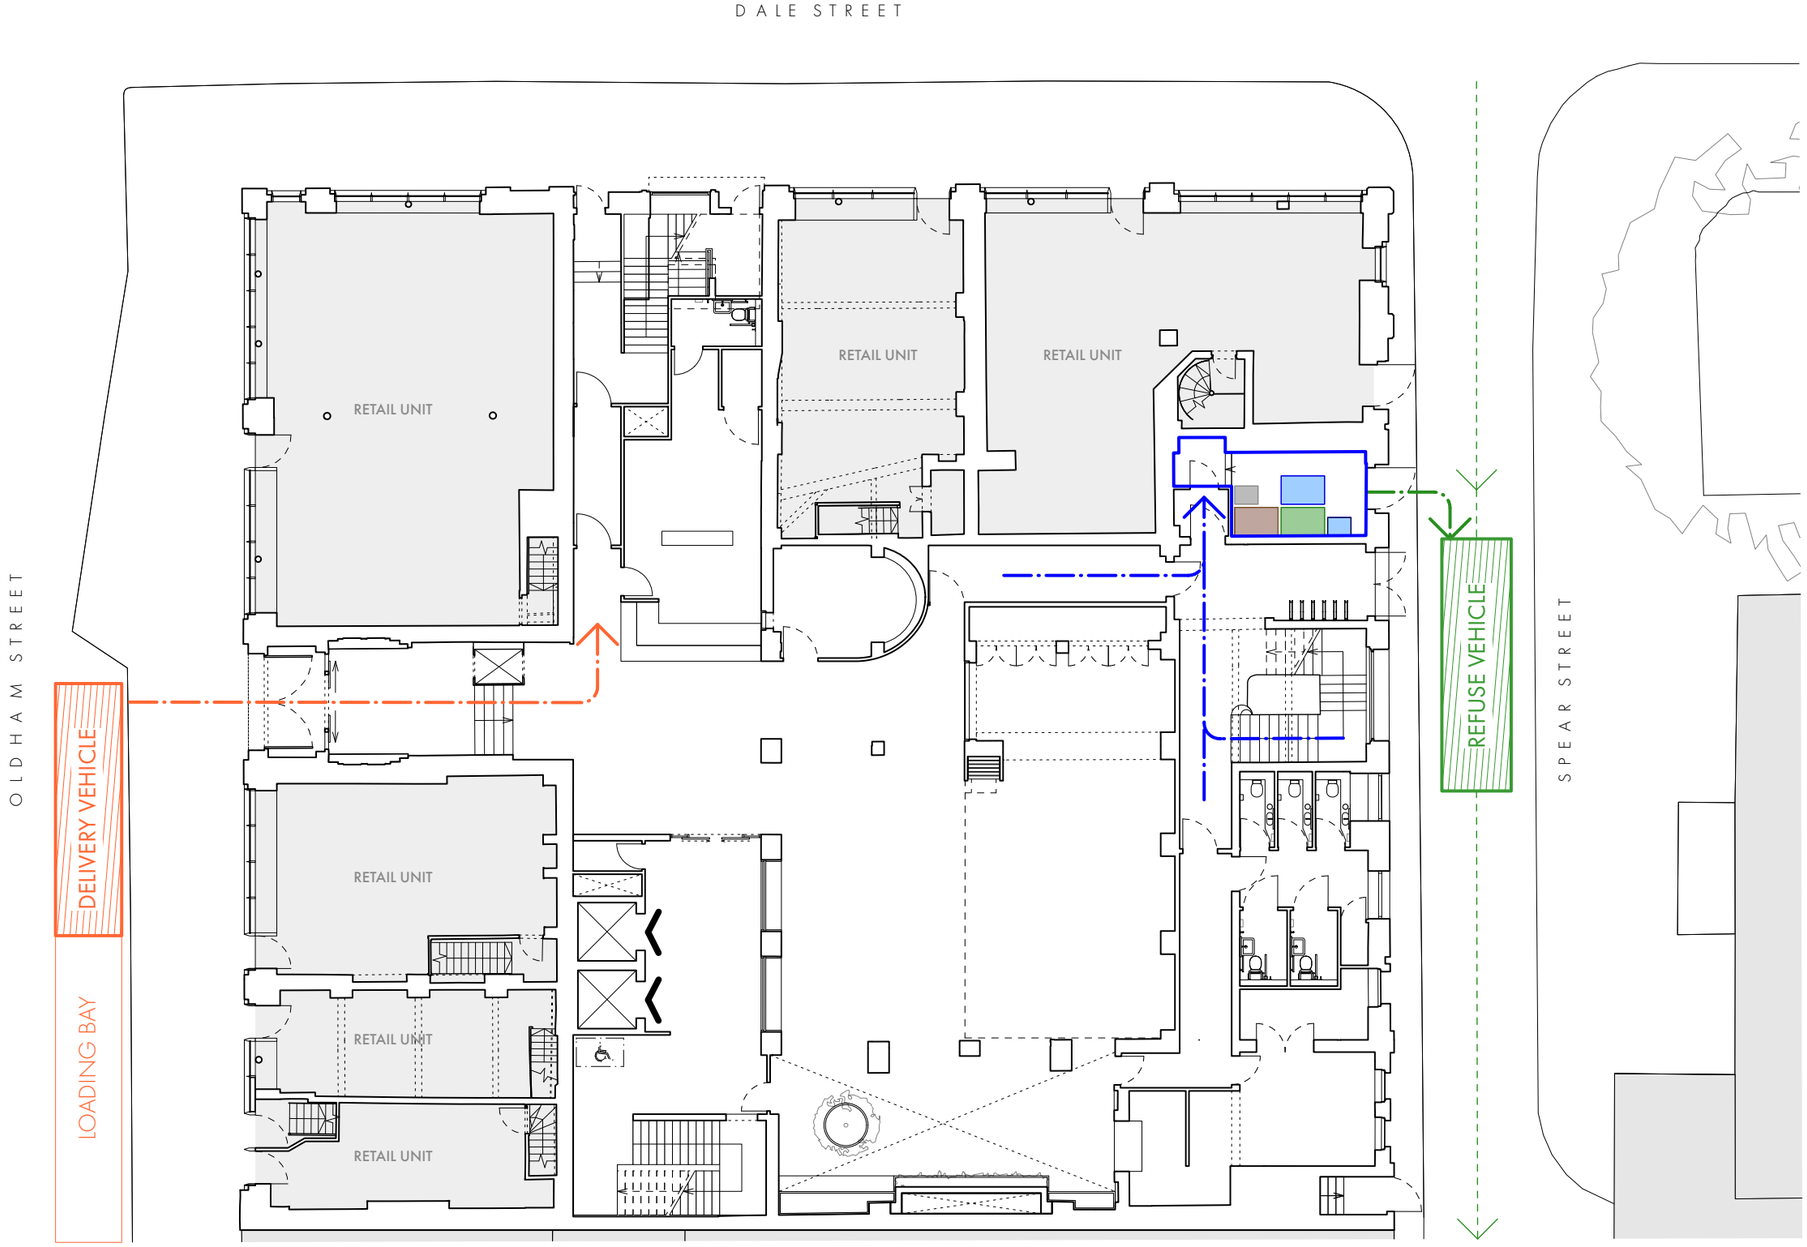

DELIVERY AND REFUSE - KEY

- DESIGNATED SECURE BIN STORAGE AREA LOCATED IN GROUND FLOOR WITH LEVEL ACCESS ONTO SPEAR STREET
- ROUTE & CARRY DISTANCE FOR USERS TO TAKE WASTE TO BIN STORE
- CONTAINER COLLECTION BY COLLECTION CREW
- REFUSE VEHICLE DIRECTION OF TRAVEL
- GENERAL REFUSE
- FOOD WASTE
- MIXED RECYCLING
- PULPABLE RECYCLING
- ROUTE & CARRY DISTANCE FOR DELIVERIES TO BE TAKEN TO RECEPTION AREA

0m 1m 5m 10m

OMIArchitects

31 Blackfriars Road, Salford, Manchester, M3 7AQ
+44(0)161 832 3242 / info@omiarchitects.com / www.omiarchitects.com

PROJECT	METHODIST CENTRAL HALL, MANCHESTER					
DRAWING	PROPOSED DELIVERY AND REFUSE STRATEGY					
DATE	MAY 23	DRAWN BY	DS	SCALE	1:200	@A3
JOB NO.	1433	DWG.NO.	L1010			