JO MALONE
LONDON

Retail DESIGN DEVELOPMENT CENTRE UK & I

HEALTH & SAFETY SCHEDULE

FRONT OF HOUSE

[1] SELF CLOSERS TO BE INSTALLED ON ALL FIRE DOOR.

[2] ADDITIONAL PHOTO LUMINESCENT DIRECTIONAL EMERGENCY EXIT SIGNAGE

[3] BRUSHED METAL 'FIRE DOOR KEEP CLOSED' ON BOTH SIDES OF ALL FIRE DOORS.

[4] OVERHEAD ILLUMINATED EMERGENCY EXIT SIGN WHERE APPLICABLE E.G REAR ESCAPE ROUTE.

[5] EMERGENCY LIGHTING TO BE INSTALLED TO FOH.

[6] ALL UNITS TO BE APPROPRIATELY SECURED TO PREVENT THEM FALLING.

[7] THERE MUST BE A CLEAR SPACE OF AT LEAST 1M TO ALLOW DISABLED ACCESS/EGRESS

[8] ALL FLOORING TO HAVE ANTI SLIP RATING OF MINIMUM R10 WHEN WET.

[9] ENTRANCE MAT TO BE AT LEAST 1.5 METRES AND FLUSH TO THE FLOOR.

[10] FIRE PANEL TO BE EASILY ACCESSIBLE BY STAFF/CONTRACTORS TO TEST WEEKLY AND MAINTAIN.

[11] OVERHEAD ILLUMINATED EMERGENCY EXIT SIGN TO BE INSTALLED ABOVE ENTRANCE DOOR.

[12] EASILY ACCESSIBLE CALL POINT AND BRUSHED METAL 'FIRE ACTION NOTICE' ABOVE IS REQUIRED IN FOH.

[13] CHROME EXTINGUISHERS ON CHROME FLOOR STAND 1X 6L FOAM AND 1X 2KG CO2 ASSOCIATED BRUSHED METAL IDENTS (ON A STAND ON THE FLOOR, EXACT LOCATION TBC AT HANDOVER).

[14] THERE MUST BE A CLEAR SPACE OF AT LEAST 1M TO ALLOW DISABLED ACCESS/EGRESS.

[15] INTUMESCENT STRIP TO BE INSTALLED ON ALL FIRE DOORS

BACK OF HOUSE

[1] SELF CLOSERS TO BE INSTALLED ON ALL BOH FIRE DOOR.

[2] ADDITIONAL PHOTO LUMINESCENT DIRECTIONAL EMERGENCY EXIT SIGNAGE.

[3] PHOTO LUMINESCENT 'FIRE DOOR KEEP CLOSED' SIGN ON BOTH SIDES OF ALL BOH FIRE DOORS

[4] VISION PANELS ON ALL INTERNAL ROOMS, MANAGERS OFFICE TO BE 1 WAY MIRRORED. FIRE DOOR TO BE RATED FD60

[5] EASILY ACCESSIBLE CALL POINT AND PHOTO LUMINESCENT 'FIRE ACTION NOTICE' ABOVE

[6] EMERGENCY LIGHTING TO BOH AREA.

[7] WALL MOUNTED FIRE BLANKET WHERE A KITCHEN IS PROVIDED

[8] ALL FLOORING TO HAVE ANTI SLIP RATING OF MINIMUM R10 WHEN WET.

[9] FIRE PANEL TO BE EASILY ACCESSIBLE BY STAFF/CONTRACTORS TO TEST WEEKLY AND MAINTAIN.

[10] EASILY ACCESSIBLE CENTRAL EMERGENCY LIGHT TEST SWITCH FOR ENTIRE UNIT. FIRE DOOR TO BE RATED FD60

[11] RED EXTINGUISHERS ON RED FLOOR STAND - 1X 6L FOAM AND 1X 2KG CO2
ASSOCIATED PHOTO LUMINESCENT IDENTS
(LOCATION TBC AT HANDOVER)

REVISION NO. D
DATE: 28/03/24
REQUESTED BY:
DESCRIPTION:
[1] DRAWING PACK ANNOTATIONS AMENDED FOLLOWING FEEDBACK FROM C&W.

[2] JO MALONE PIN MOUNTED LOGO ADDED ABOVE LED SCREEN BEHIND CASH & WRAP UNIT.

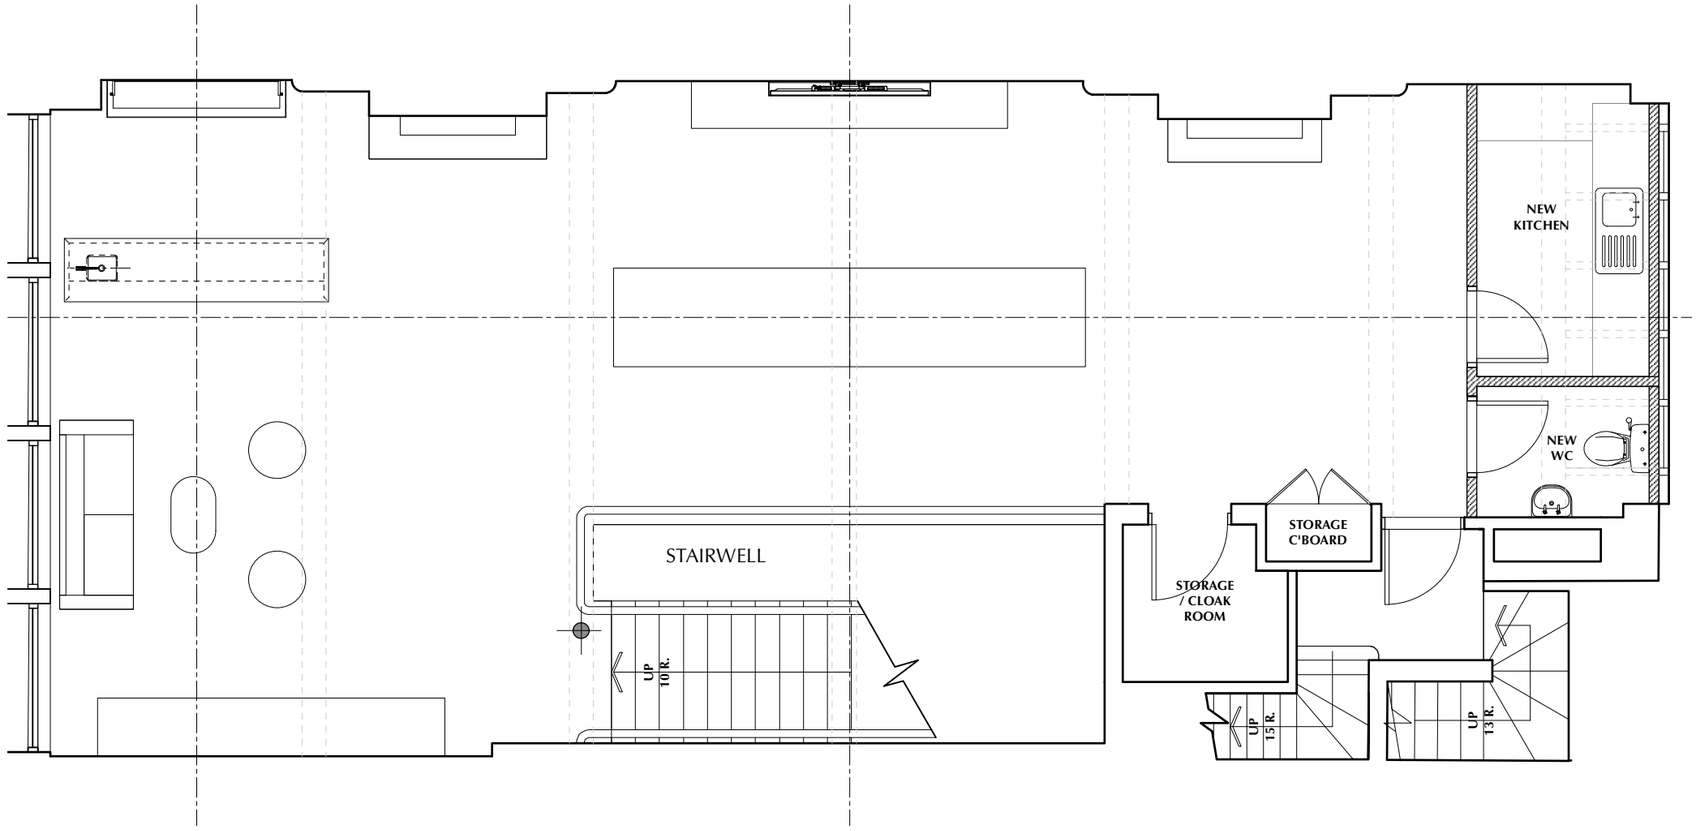

27 First Floor Health & Safety Plan
Scale: 1:65

0 1 2 3 4 M

REVISION NO. E
DATE: 15/05/24
REQUESTED BY:
DESCRIPTION:
[1] FALSE BEAMS ADDED TO THE FACES OF THE EXISTING BEAMS ON THE GROUND AND FIRST FLOOR CEILING FOR CABLE ROUTE FOR NEW INFRASTRUCTURE IN THE CEILING.

BRAND NAME	JO MALONE LONDON
PROJECT NAME	JML_FSS - MANCHESTER
DRAWING TITLE	FIRST FLOOR HEALTH & SAFETY PLAN
DRAWING NUMBER	ID1068595705 27
DATE	19/12/23
REVISION NO.	E
DRAWN BY	ADE SHOKUNBI
SCALE	1:65@A3

REVISION NOTES

REVISION NO. A
DATE: 14/01/24
REQUESTED BY: BRAND
DESCRIPTION:
[1] THE 2No. FREESTANDING TALL CABINETS AND THE STORAGE CONSOLE WITH SINK IN THE MIDDLE ARE REPLACED WITH 2No. 1000MM LIBRARY BAYS AND A 1500MM LIBRARY BAY WITH SINK.

REVISION NO. B
DATE: 29/01/24
REQUESTED BY: BRAND
DESCRIPTION:
[1] FABRIC LIGHTBOX ADDED TO THE GROUND FLOOR STAIRCASE WALL

[2] PIN MOUNTED LOGO ADDED TO WALL BEHIND THE GF SEATING AREA

[3] FLUTING DETAIL ONLY REQUIRED ABOVE LIBRARY DISPLAY BAYS.

[4] LED LIGHTING REQUIRED TO ALL PICTURE RAILS.

[5] LAY IN GRID CEILING TO BE INSTALLED IN THE NEW FIRST FLOOR KITCHEN AND WC AREA

REVISION NO. C
DATE: 04/03/24
REQUESTED BY: BRAND
DESCRIPTION:
[1] THE SIZE OF THE FABRIC LIGHTBOX ON THE GF STAIRCASE WALL AMENDED AND RELOCATED TO THE WALL ABOVE

RDDC UK & I ONE FITZROY PLACE, 6 MORTIMER ST, LONDON W1T3JJ EMAIL: XXXXXXXX@ESTEE-LAUDER.CO.UK

*ALL DRAWINGS, SPECIFICATIONS AND RELATED DOCUMENTS ARE THE COPYRIGHT PROPERTY OF ESTEE LAUDER COMPANIES AND MUST BE RETURNED UPON REQUEST. REPRODUCTION OF DRAWINGS, SPECIFICATIONS AND RELATED DOCUMENTS IN PAR OR WHOLE IS FORBIDDEN WITHOUT ESTEE LAUDER COMPANIES WRITTEN PERMISSION.