
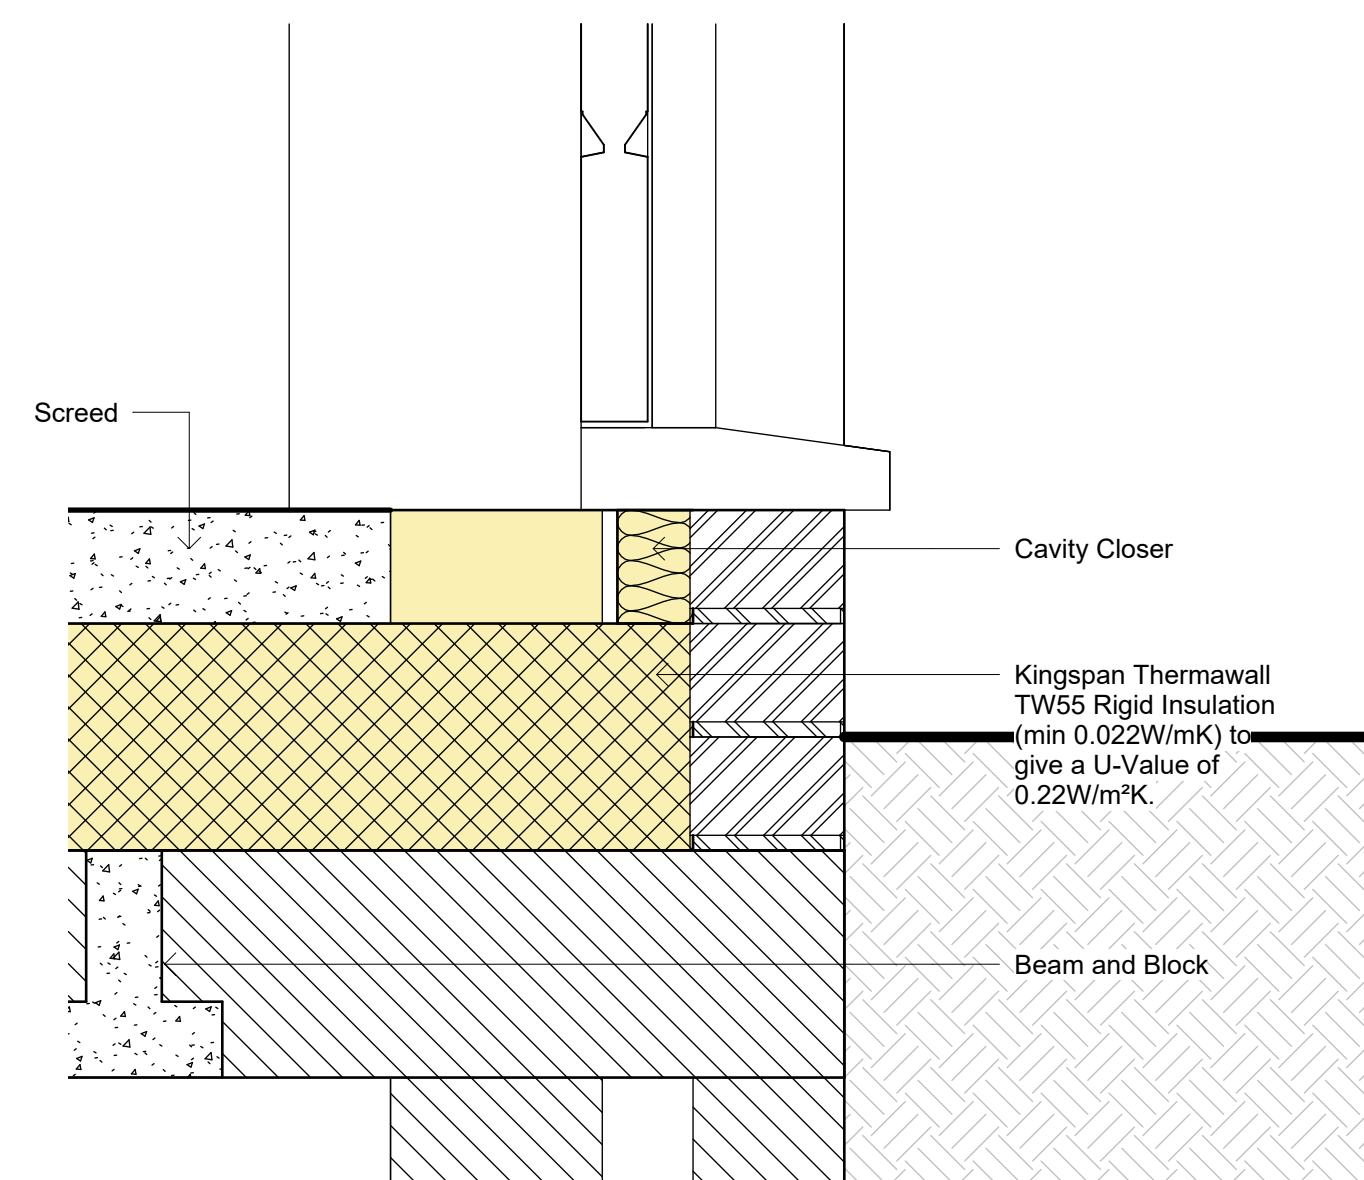
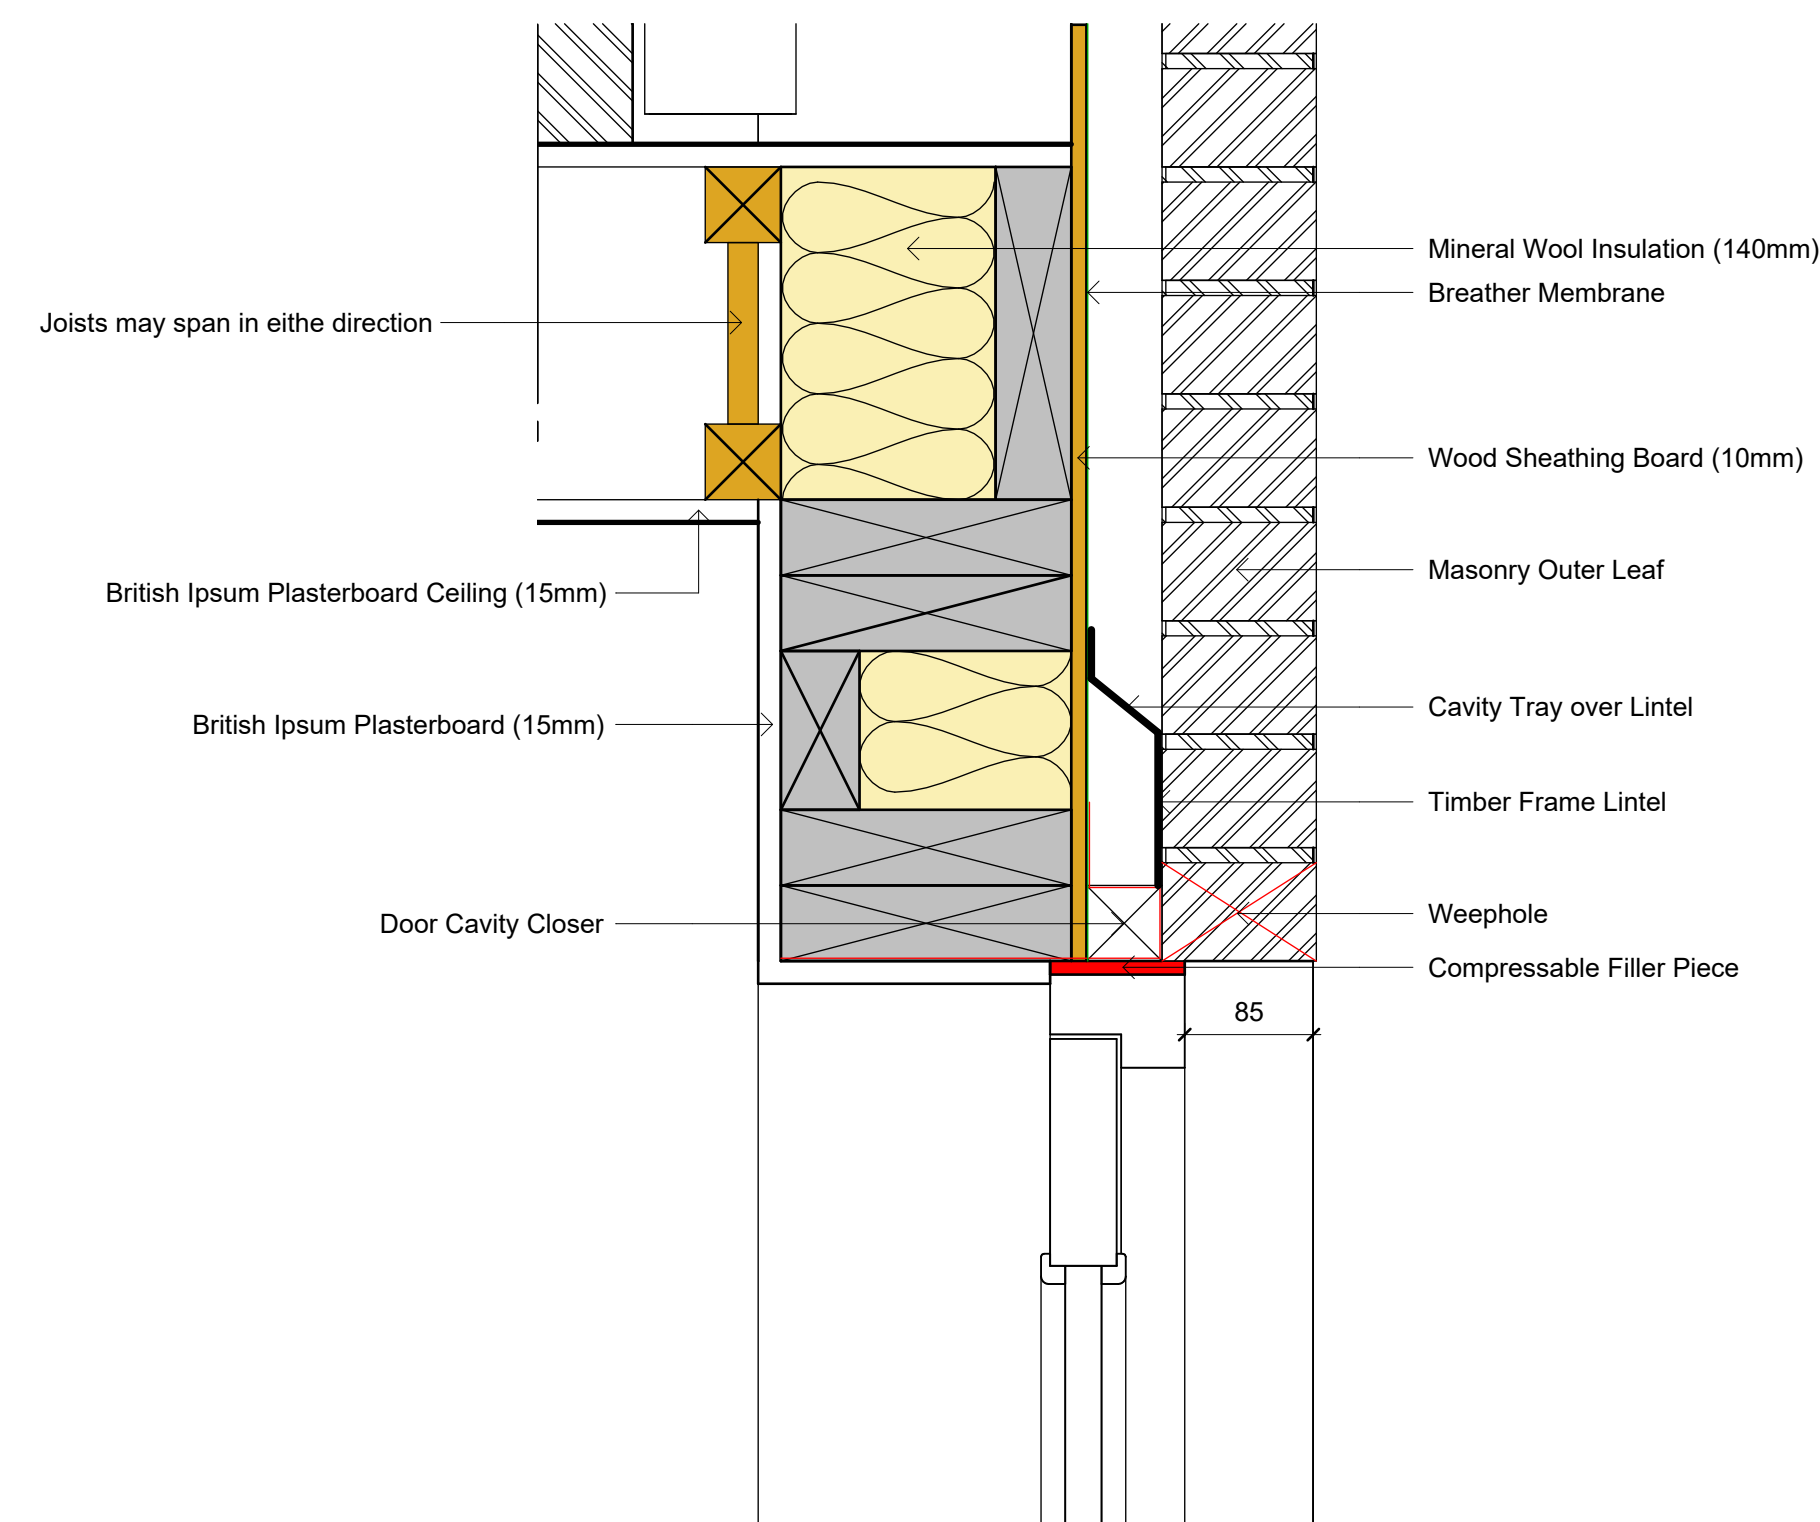
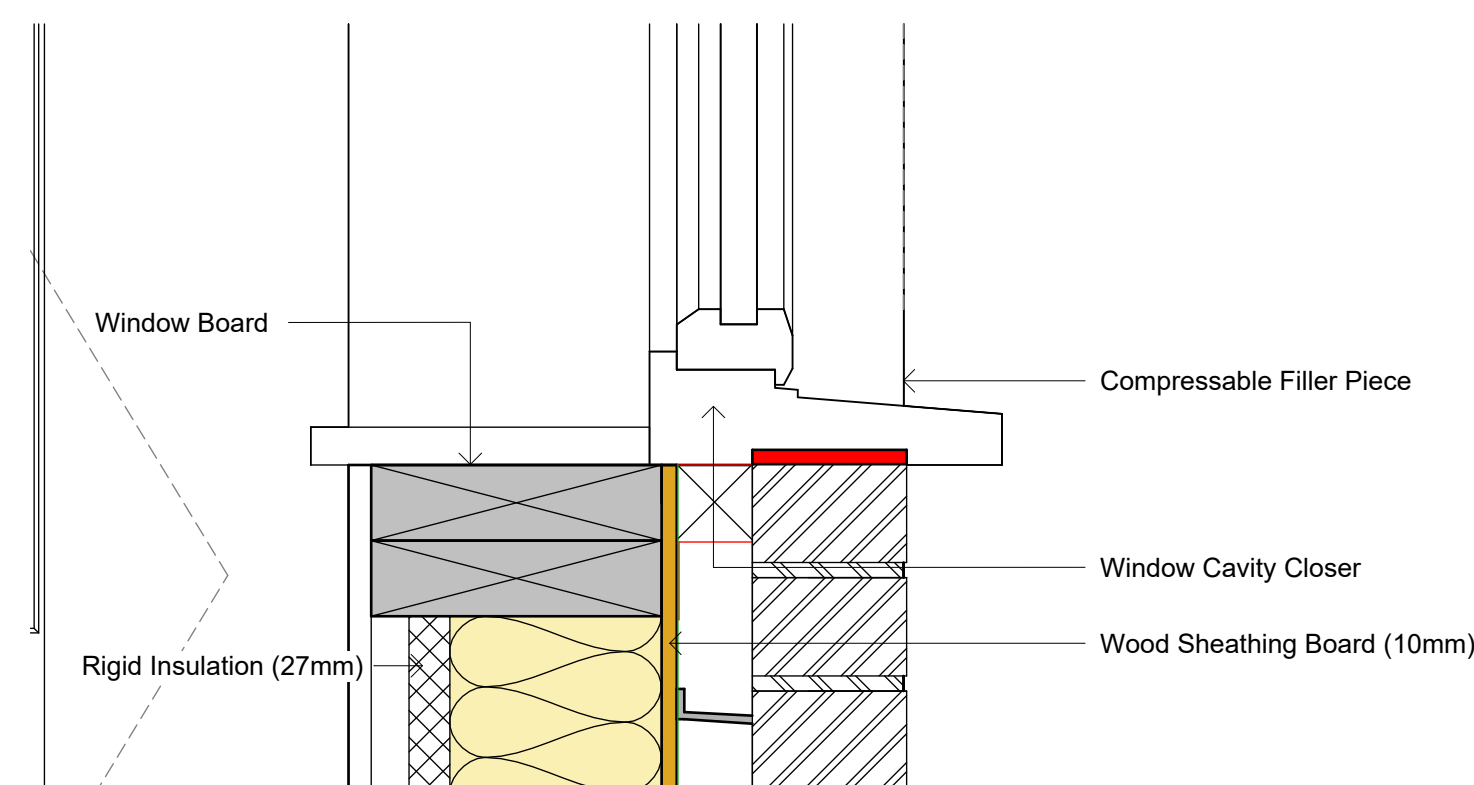
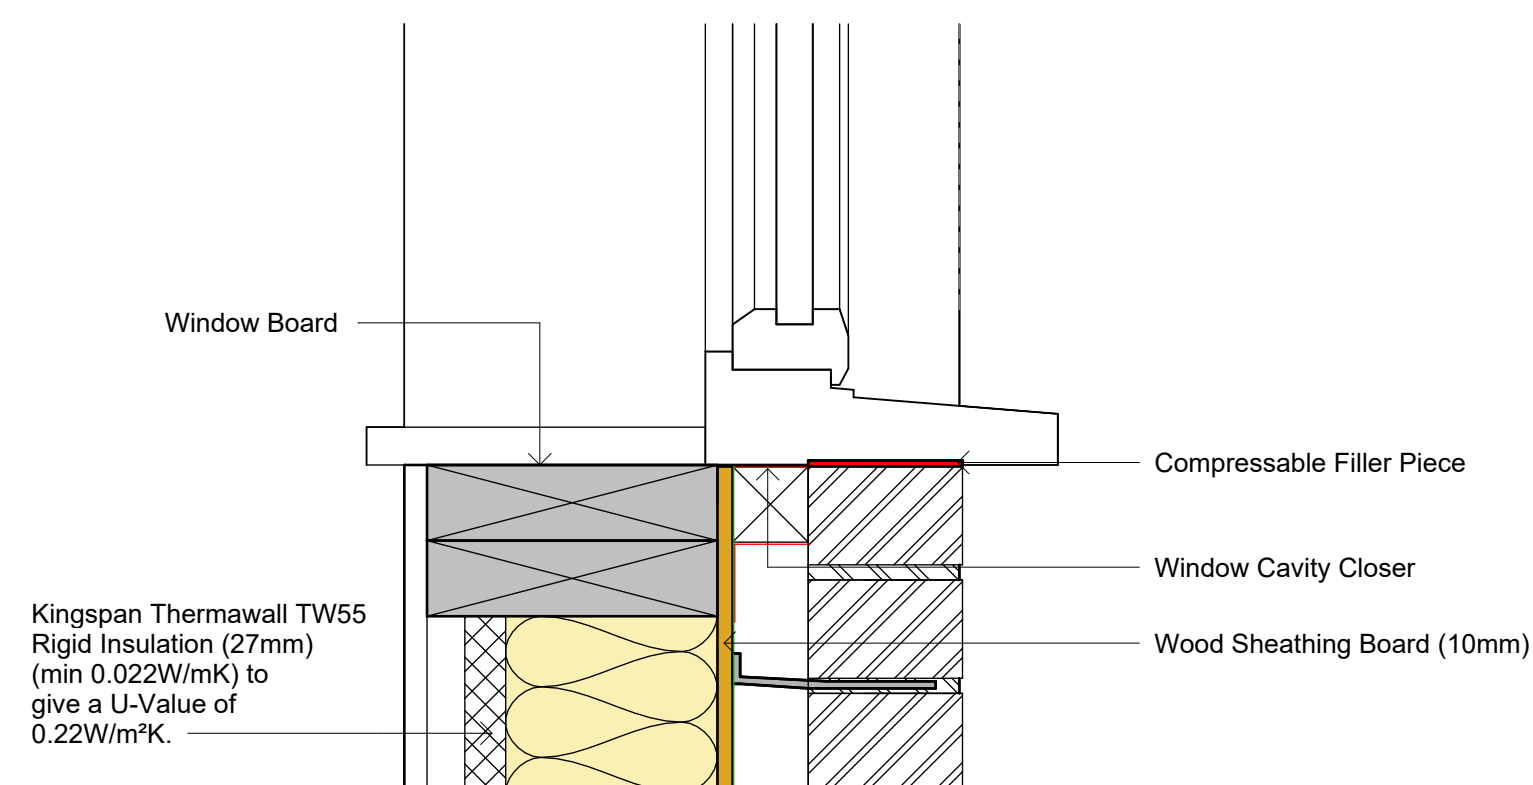
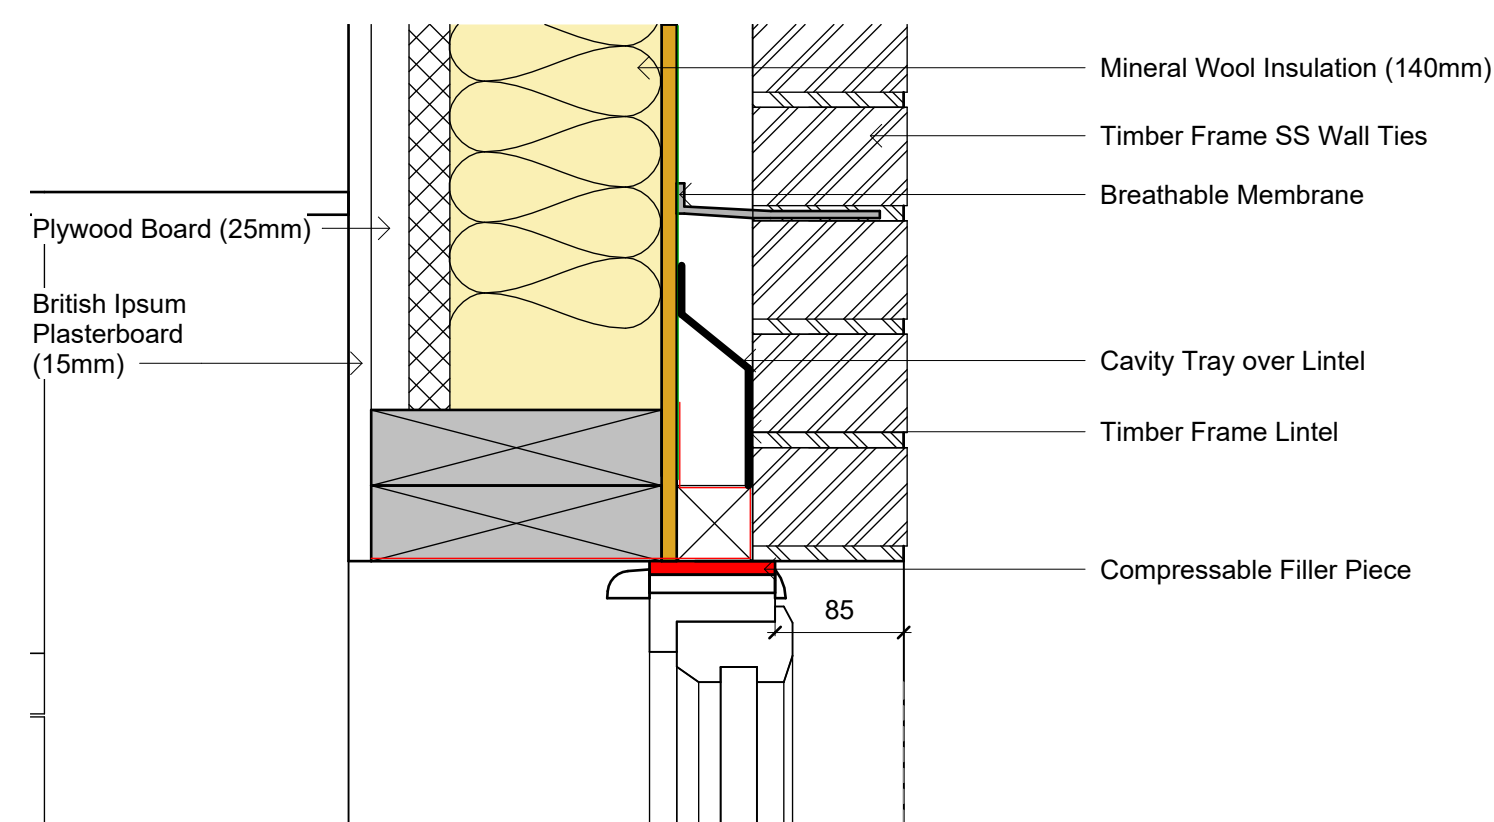


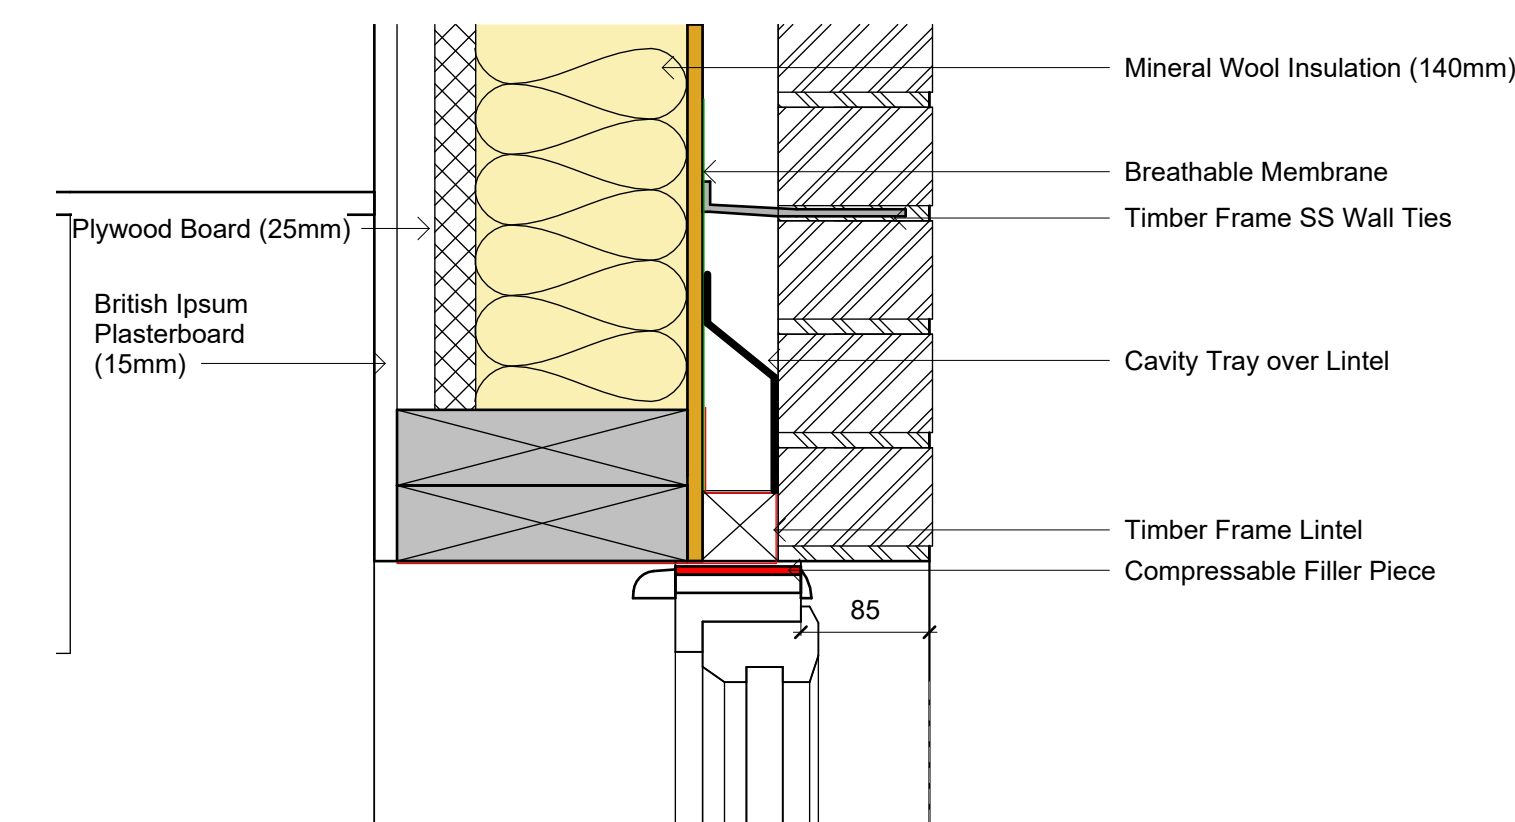

SAFETY, HEALTH AND ENVIRONMENTAL INFORMATION:						
IN ADDITION TO THE HAZARDS / RISKS NORMALLY ASSOCIATED WITH THE TYPES OF WORK DETAILED ON THIS DRAWING, NOTE THE FOLLOWING:						
Significant Residual Risks:						
Action to be Taken:		Refer to Health and Safety Plan				
NOTES						
T02 T01	09.01.24 20.12.23	Adjustments to Comments Initial Issue			CRI LDM	PS
REV	DATE	DESCRIPTION			BY	CHKD
TENDER						
Do not scale from this drawing. All dimensions must be checked on site by the contractor prior to the commencement of any fabrication or building works. Where applicable, dimensions and details are to be read in conjunction with specialist consultants' drawings and/or other specifications; any disparity is to be brought to the attention of Michael Dyson Associates Limited prior to the commencement of any fabrication or building works. This drawing is property and copyright of Michael Dyson Associates Limited; it shall not be copied to any other party without the express written consent of an authorised director of Michael Dyson Associates Limited.						
 Michael Dyson associates ltd West House, Meltham Road, Honley, Huddersfield HD9 6LB t. 01484 666888 f. 01484 664186 w. www.mdysom.co.uk						
CLIENT						
P Casey & Co Ltd						
PROJECT						
Benchill Road Wythenshawe, Manchester, M22 8LF						
TITLE:						
Details 9 - 13						
DRAWN BY:		AP	CHECKED BY:		PS	
DATE:		06.11.2023	DATE:		06.11.2023	
SCALE (@ A1)		1 : 5	ORIGINAL DRAWING SIZE 841 x 594 - A1			
DRAWING No:		9031-MDA-3B5P(b)-D-DR-A-502			REV. T02	