




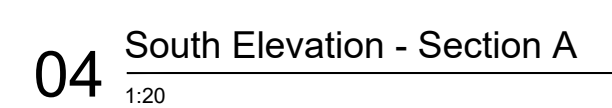

03 Signage Reference

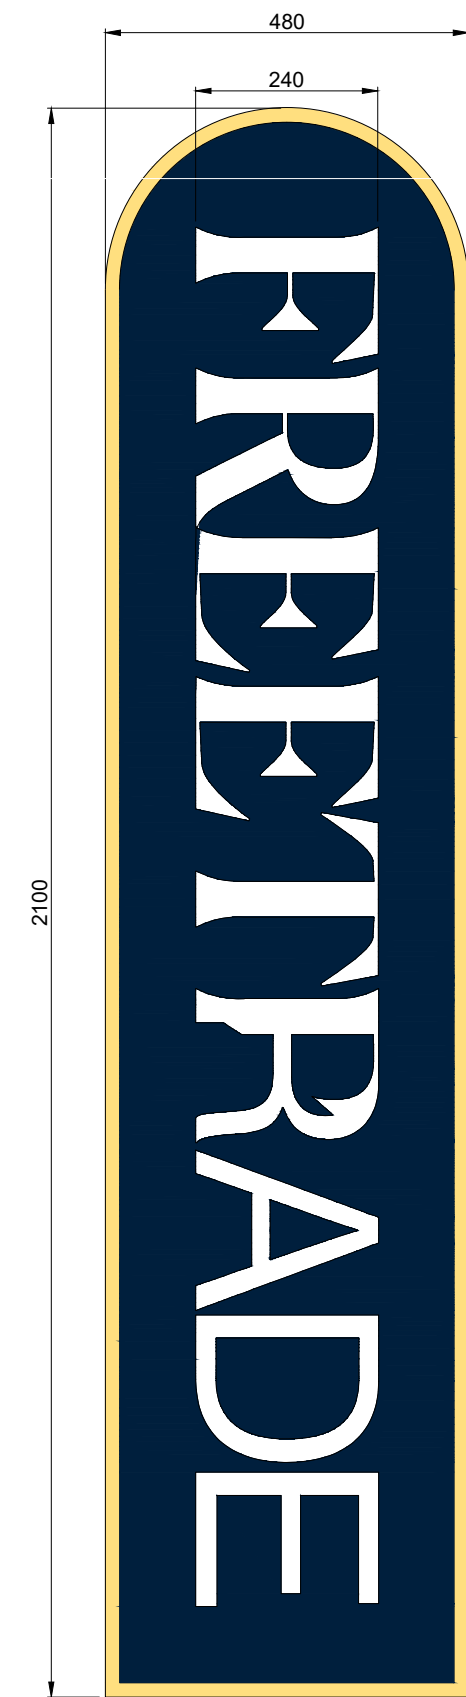

06 Illuminated Internal Totem
1:10

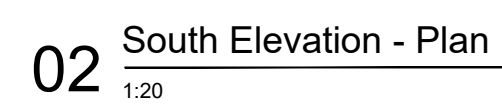

05	South Elevation - Internal Elevation	1:20
----	--------------------------------------	------

EXTERNAL WORKS - TOTEM SIGN