




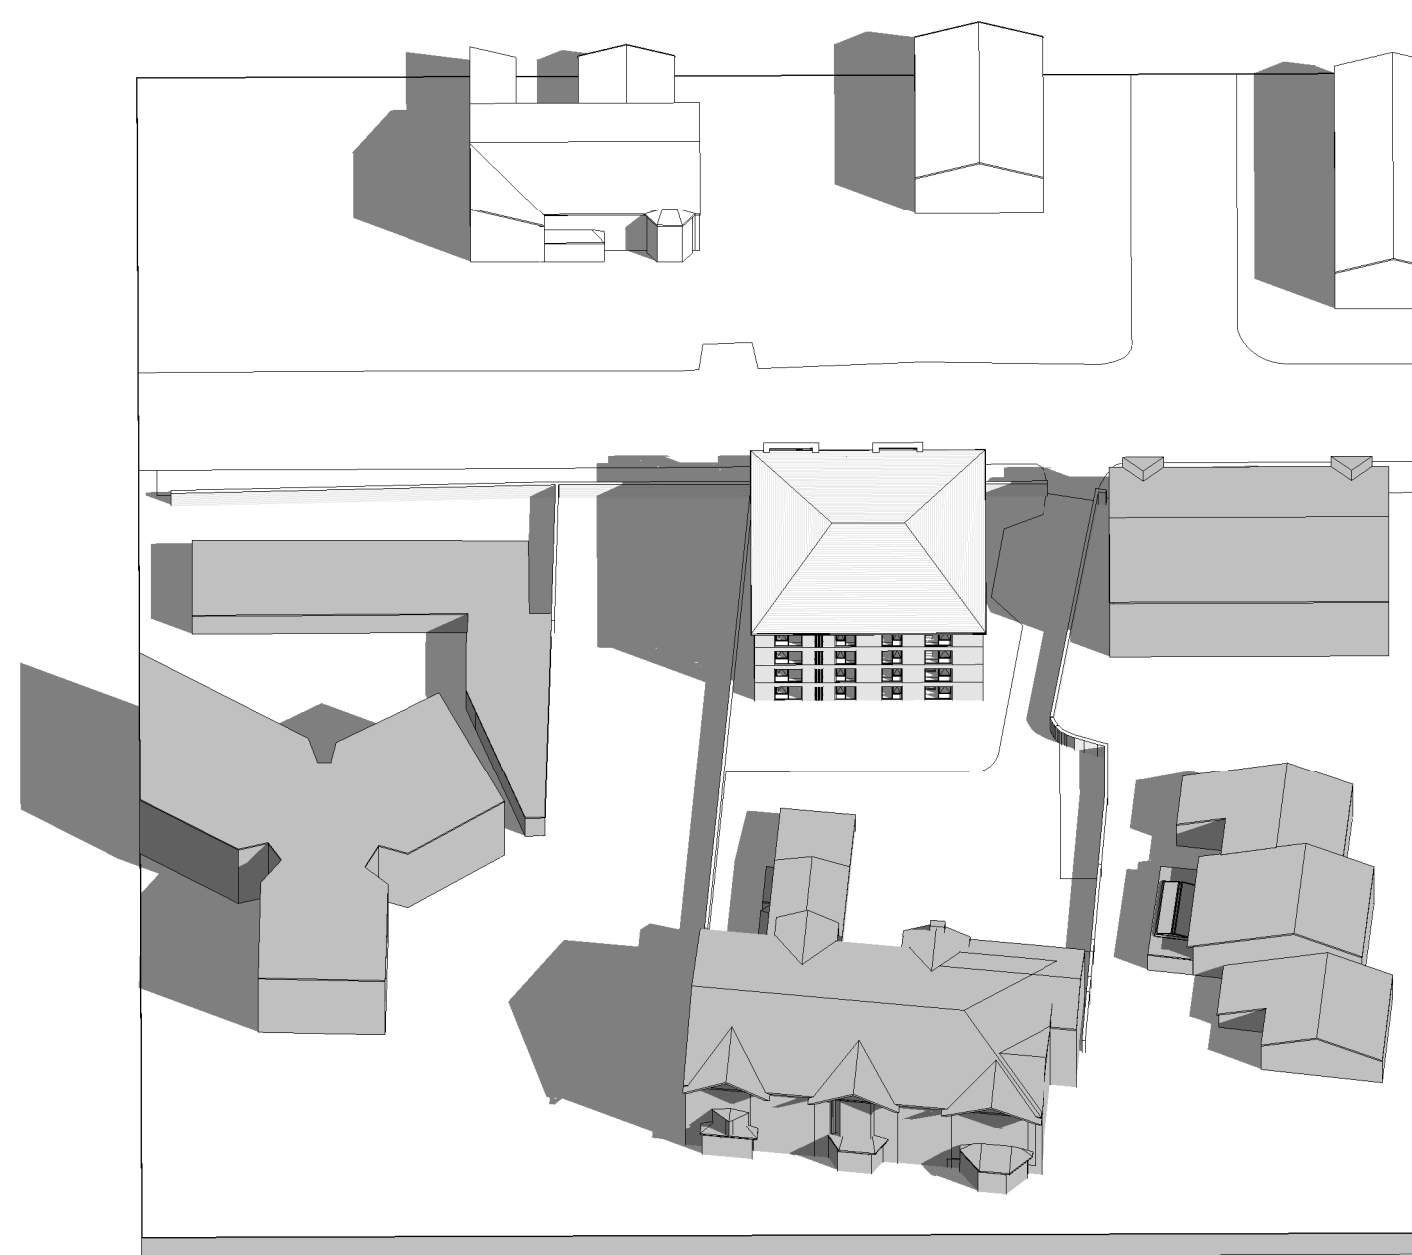


1 Proposed - Solar Study - Spring - 10.00am

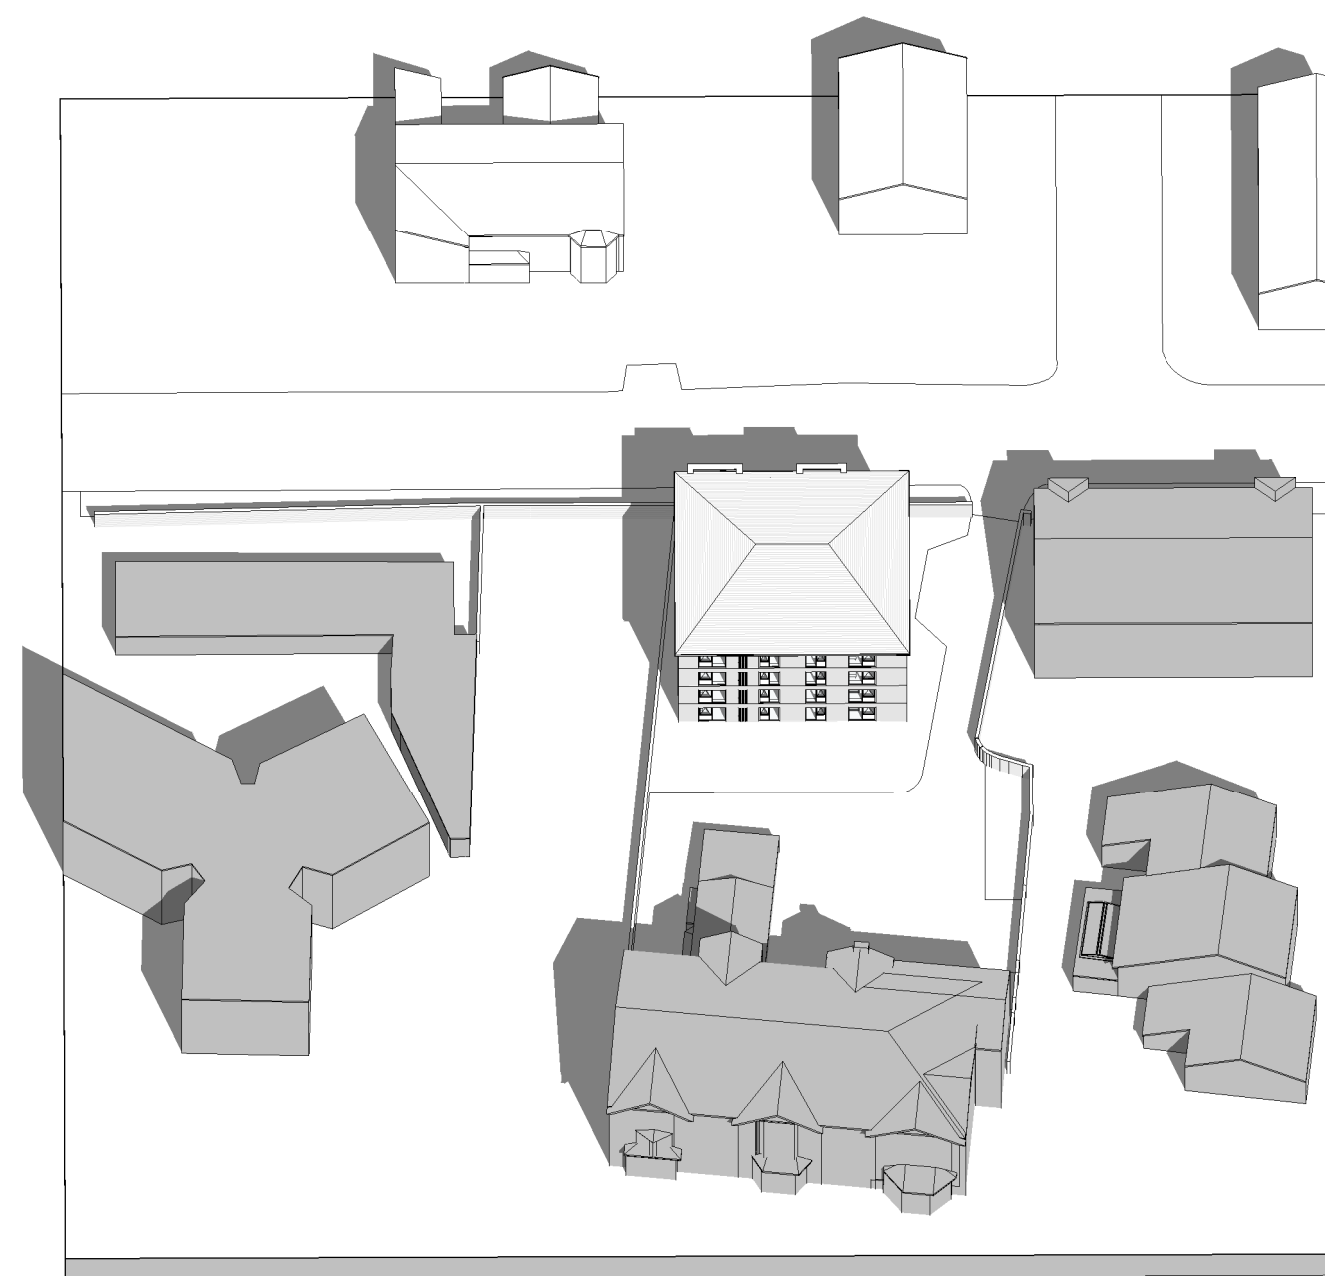


2 Proposed - Solar Study - Spring - 12.00pm

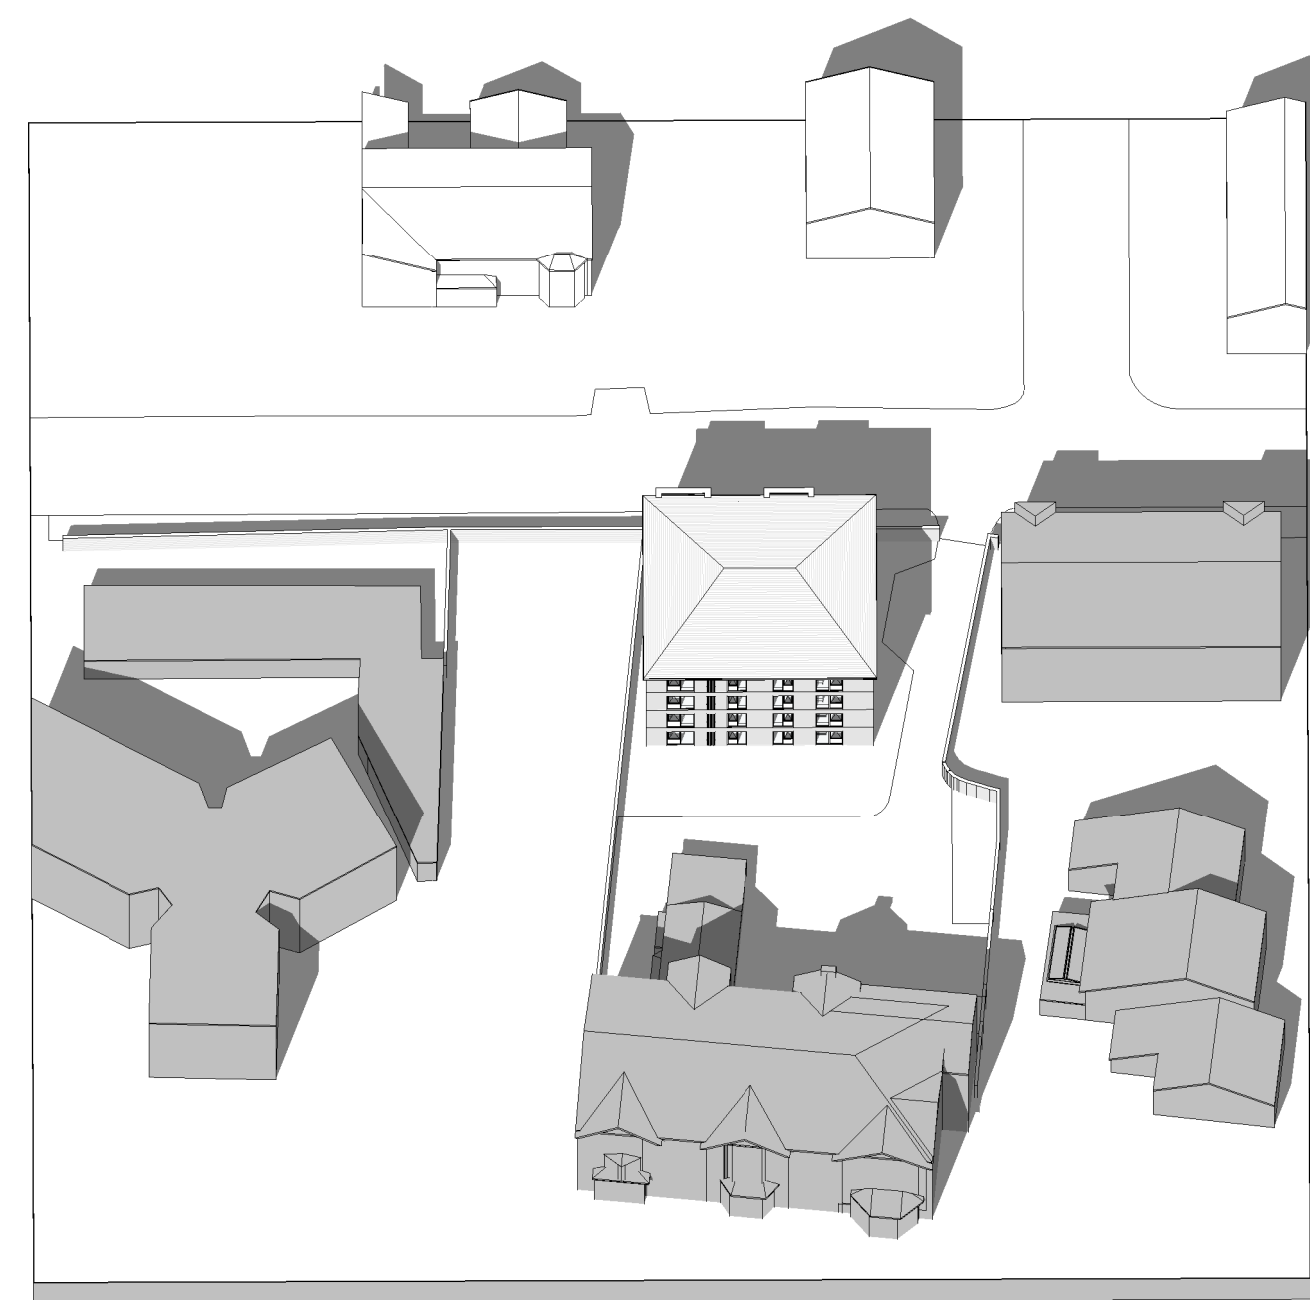


3 Proposed - Solar Study - Spring - 14.00pm

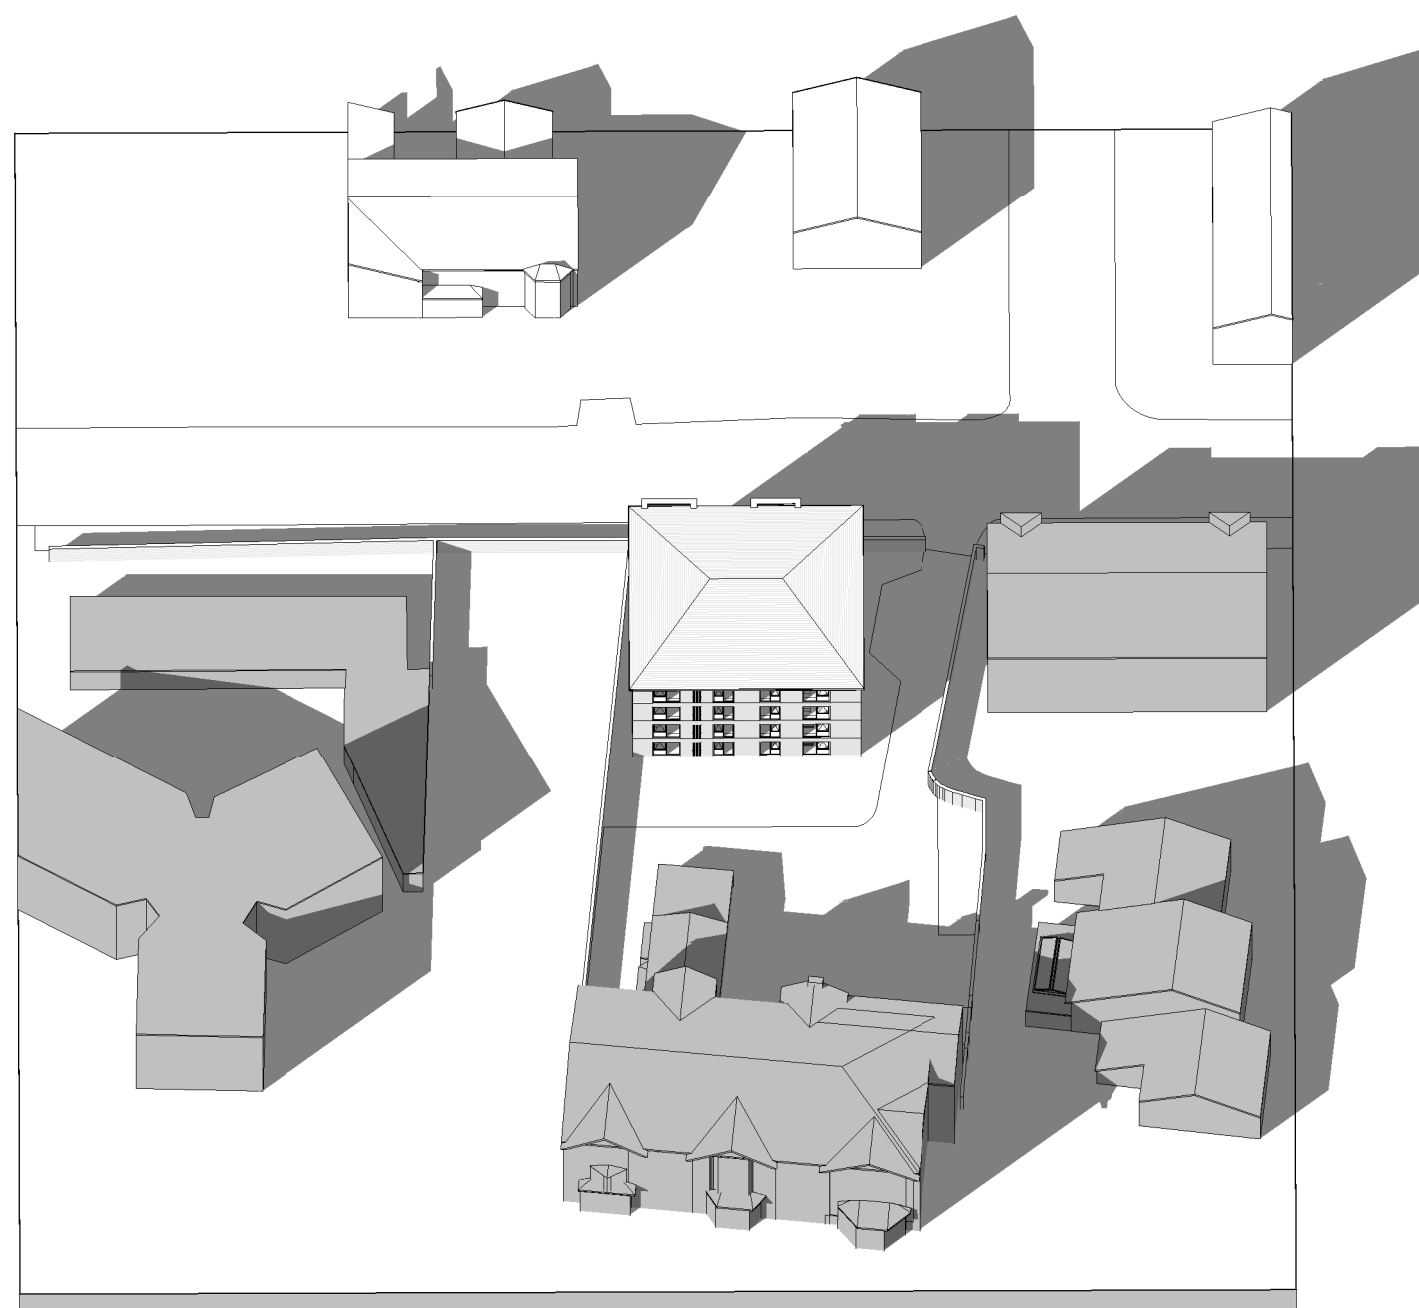


4 Proposed - Solar Study - Spring - 16.00pm

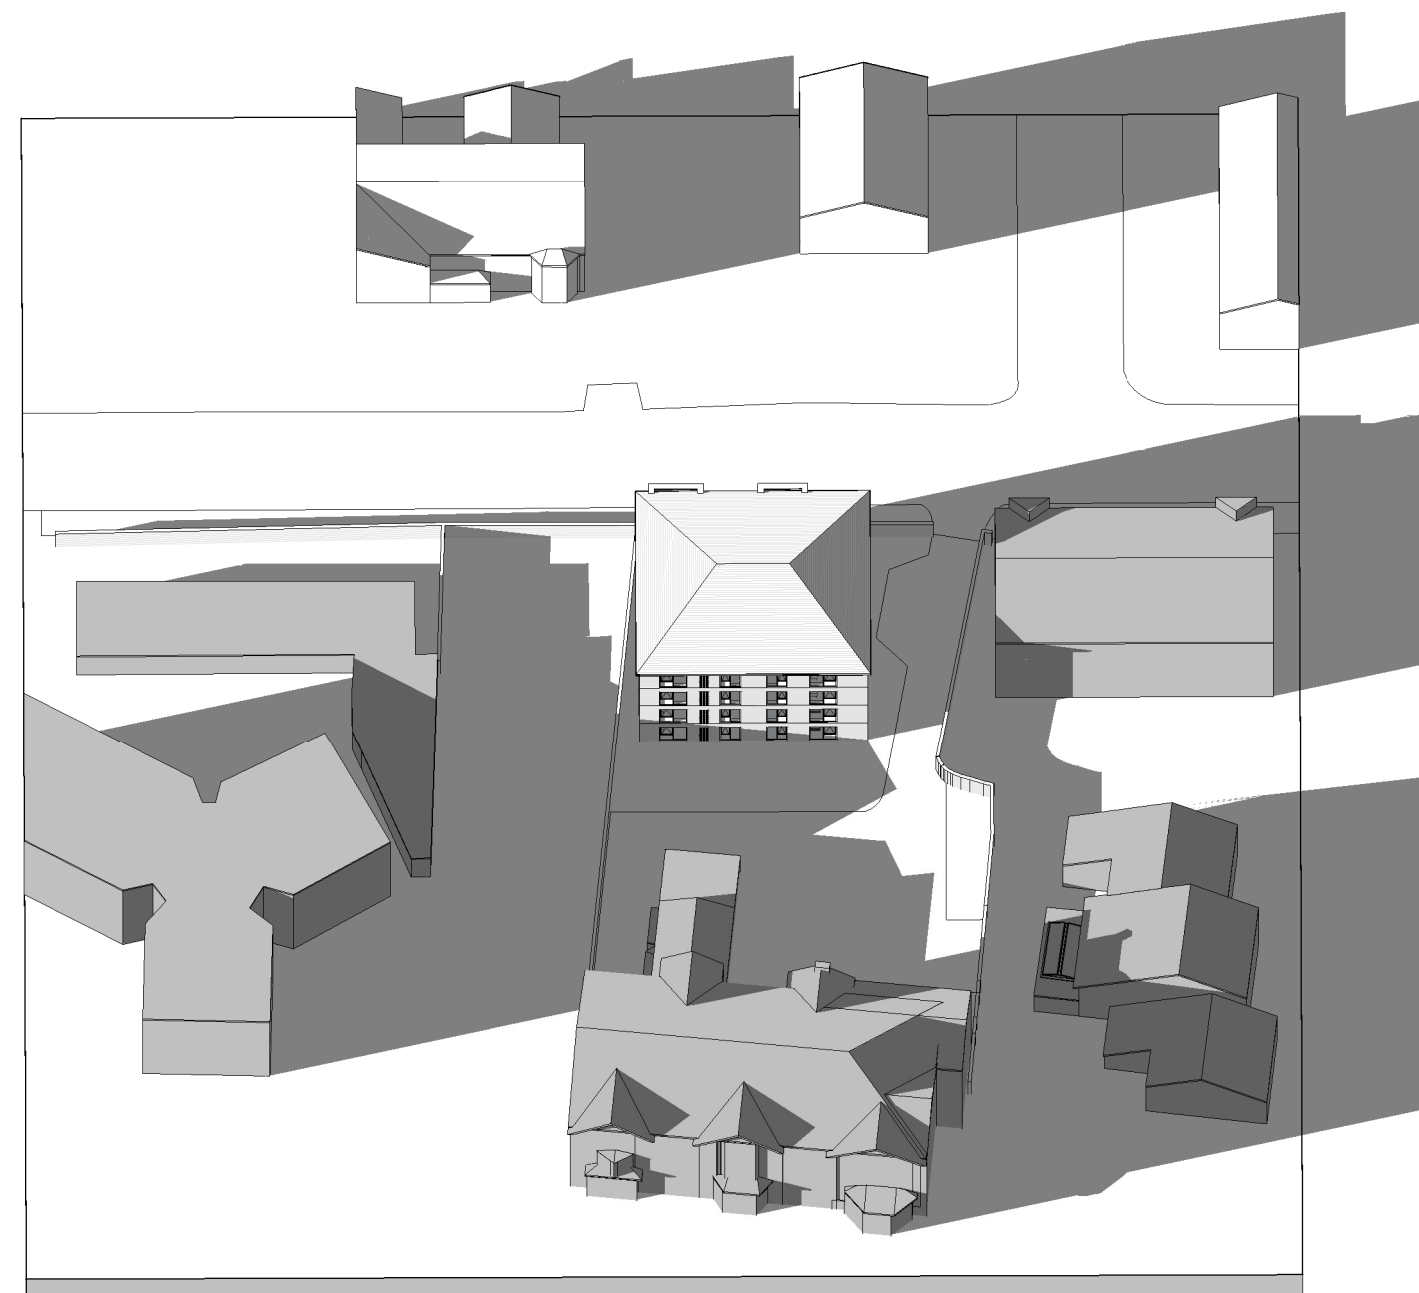

5 Proposed - Solar Study - Spring - 18.00pm

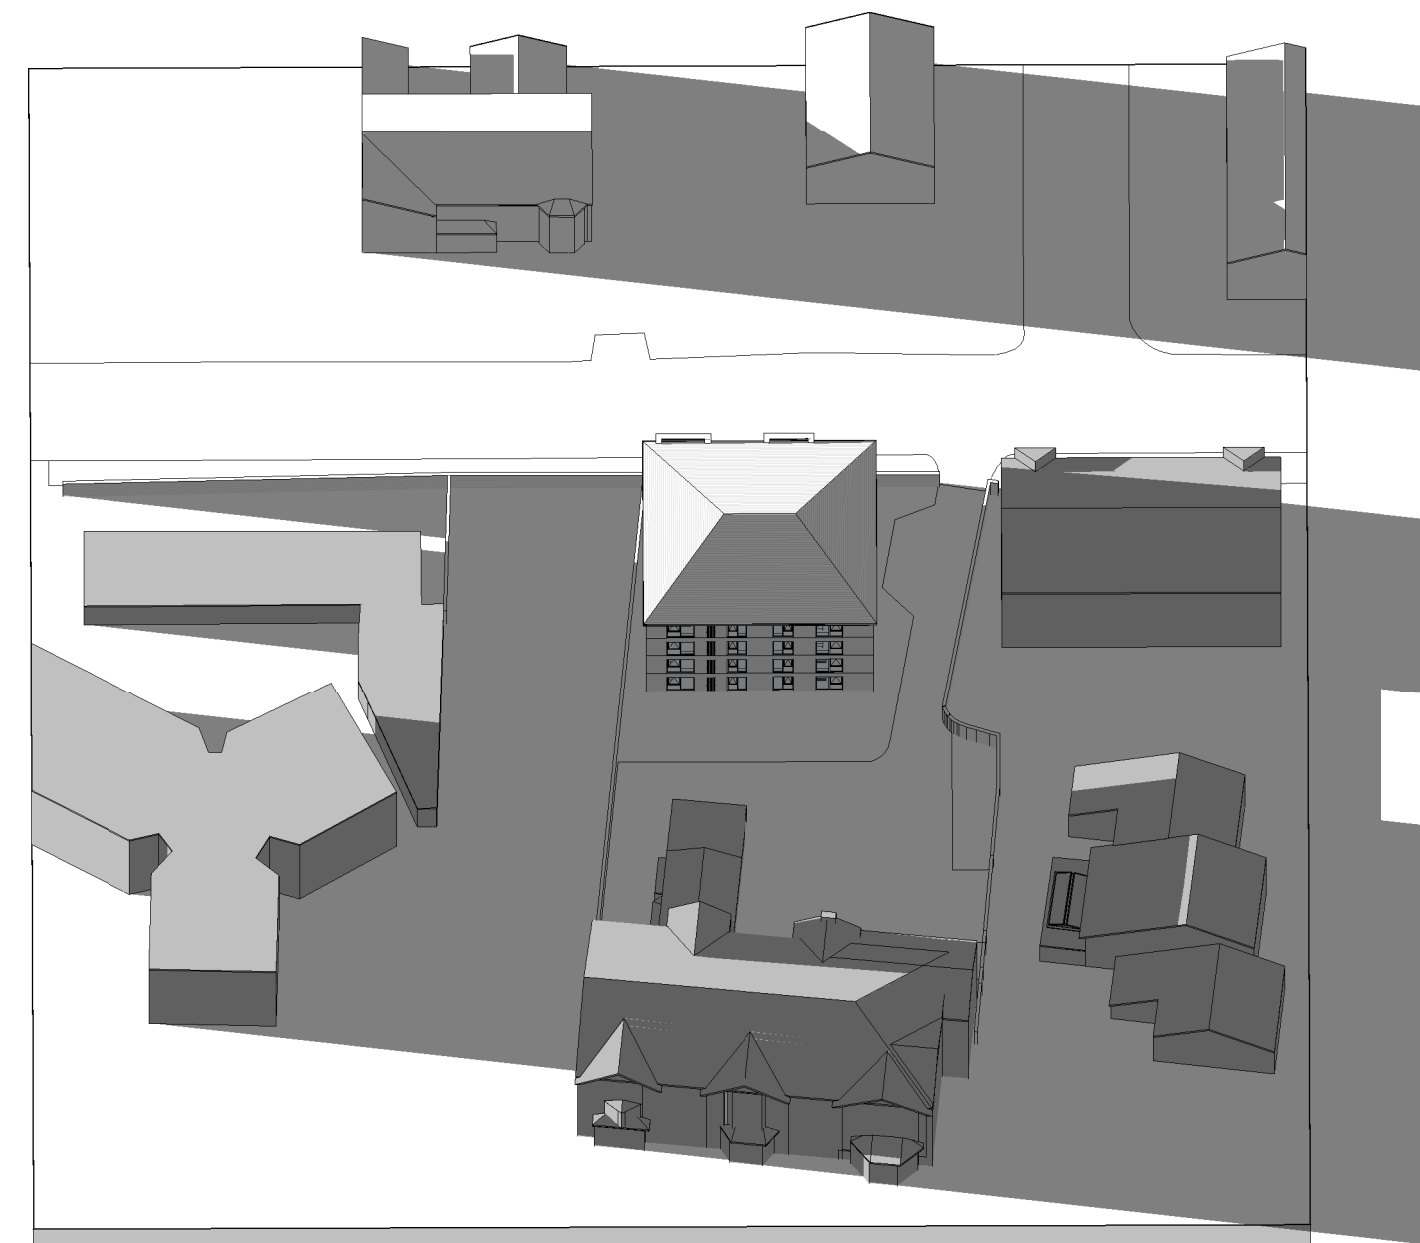

6 Proposed - Solar Study - Spring - 20.00pm

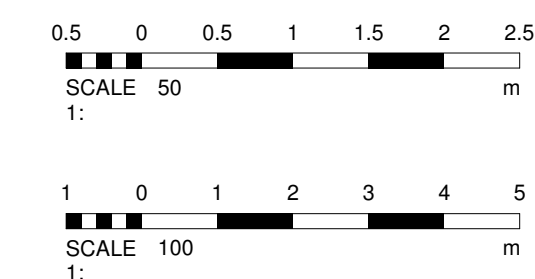

No.		Description		Date	
PROJECT					
Land on Catherine Road					
TITLE					
Solar Study - Spring					
CLIENT					
Eckstein					
STATUS					
DESIGN					
DRAWN BY		DATE		SCALE (@ A1)	
CB		05/07/2024			
PROJECT NUMBER		DRAWING NUMBER			REV
GSS23159.2		505			
GOLD SKETCH					
S		T		U	
D		I		O	
S					
www.goldsketch.co.uk		info@goldsketch.co.uk		0161 792 9595	
NOTES					
©COPYRIGHT: ALL RIGHTS RESERVED.					
NO PART OF THIS DRAWING IS TO BE REPRODUCED WITHOUT WRITTEN CONSENT.					
DRAWING TO BE USED FOR THE STATUS INDICATED ONLY.					
ALL DIMENSIONS ARE TO FACE UNLESS OTHERWISE SPECIFIED.					
ALL DIMENSIONS ARE IN MILLIMETRES UNLESS OTHERWISE SPECIFIED.					
LEGISLATION, RELEVANT CODES OF PRACTICE AND BRITISH STANDARDS. ALL DIMENSIONS ON THIS DRAWING ARE IN MILLIMETRES UNLESS OTHERWISE SPECIFIED.					