




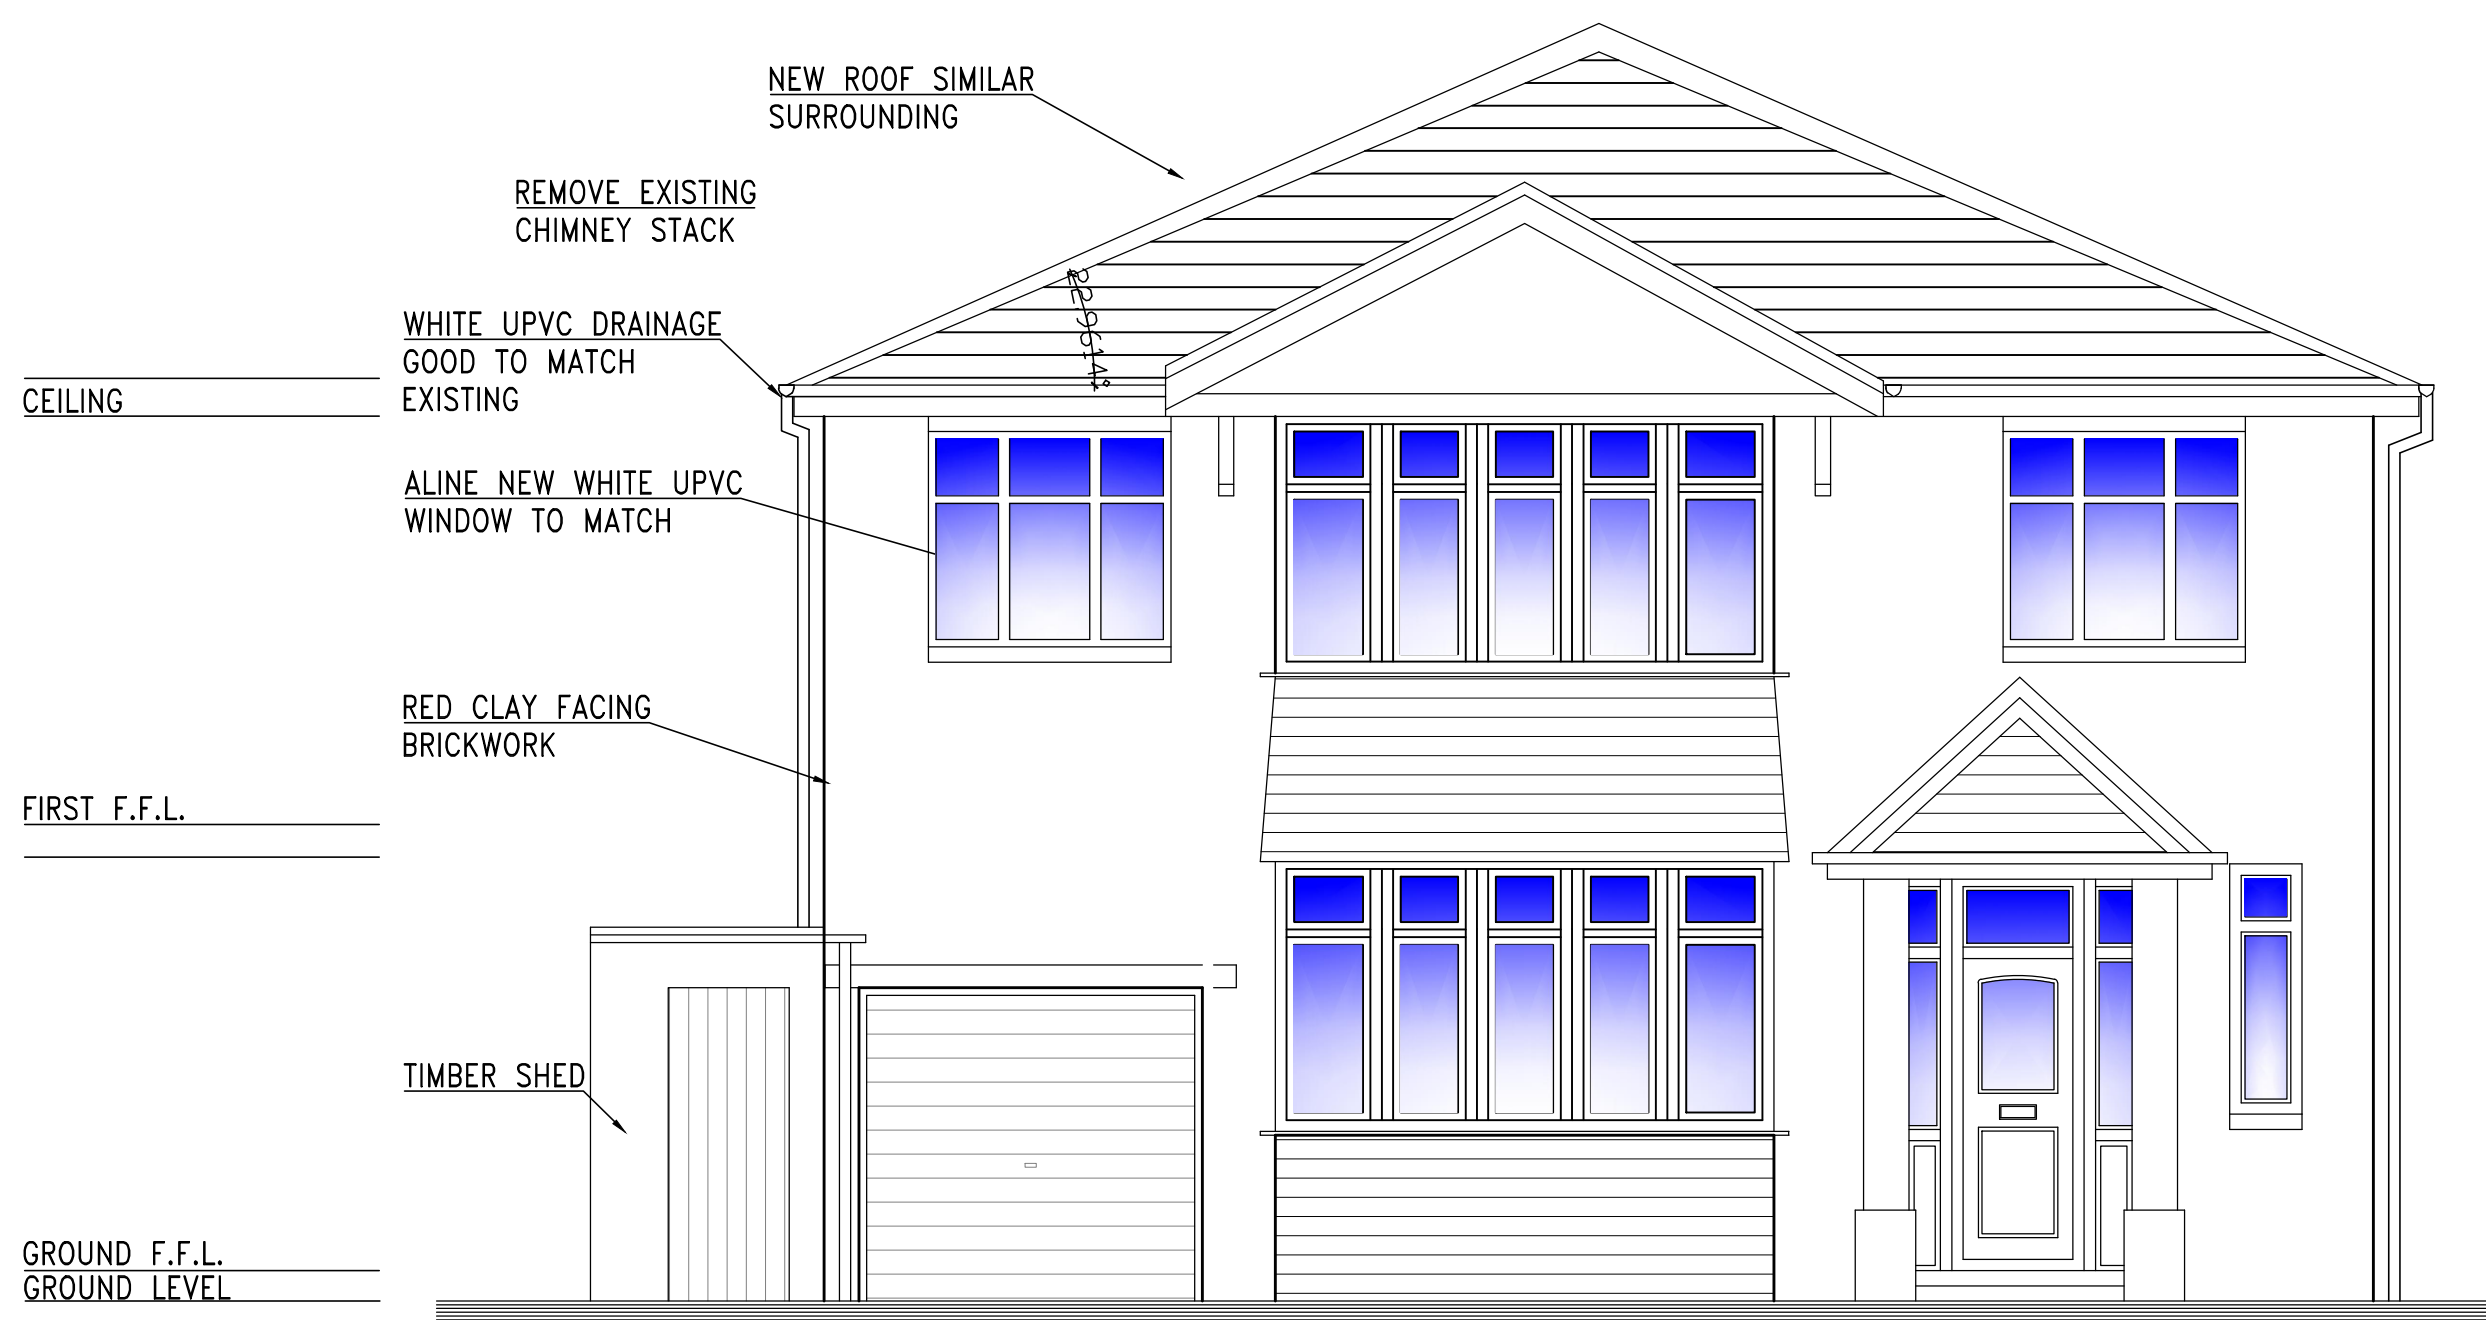


As Proposed Front Elevation (sketch)

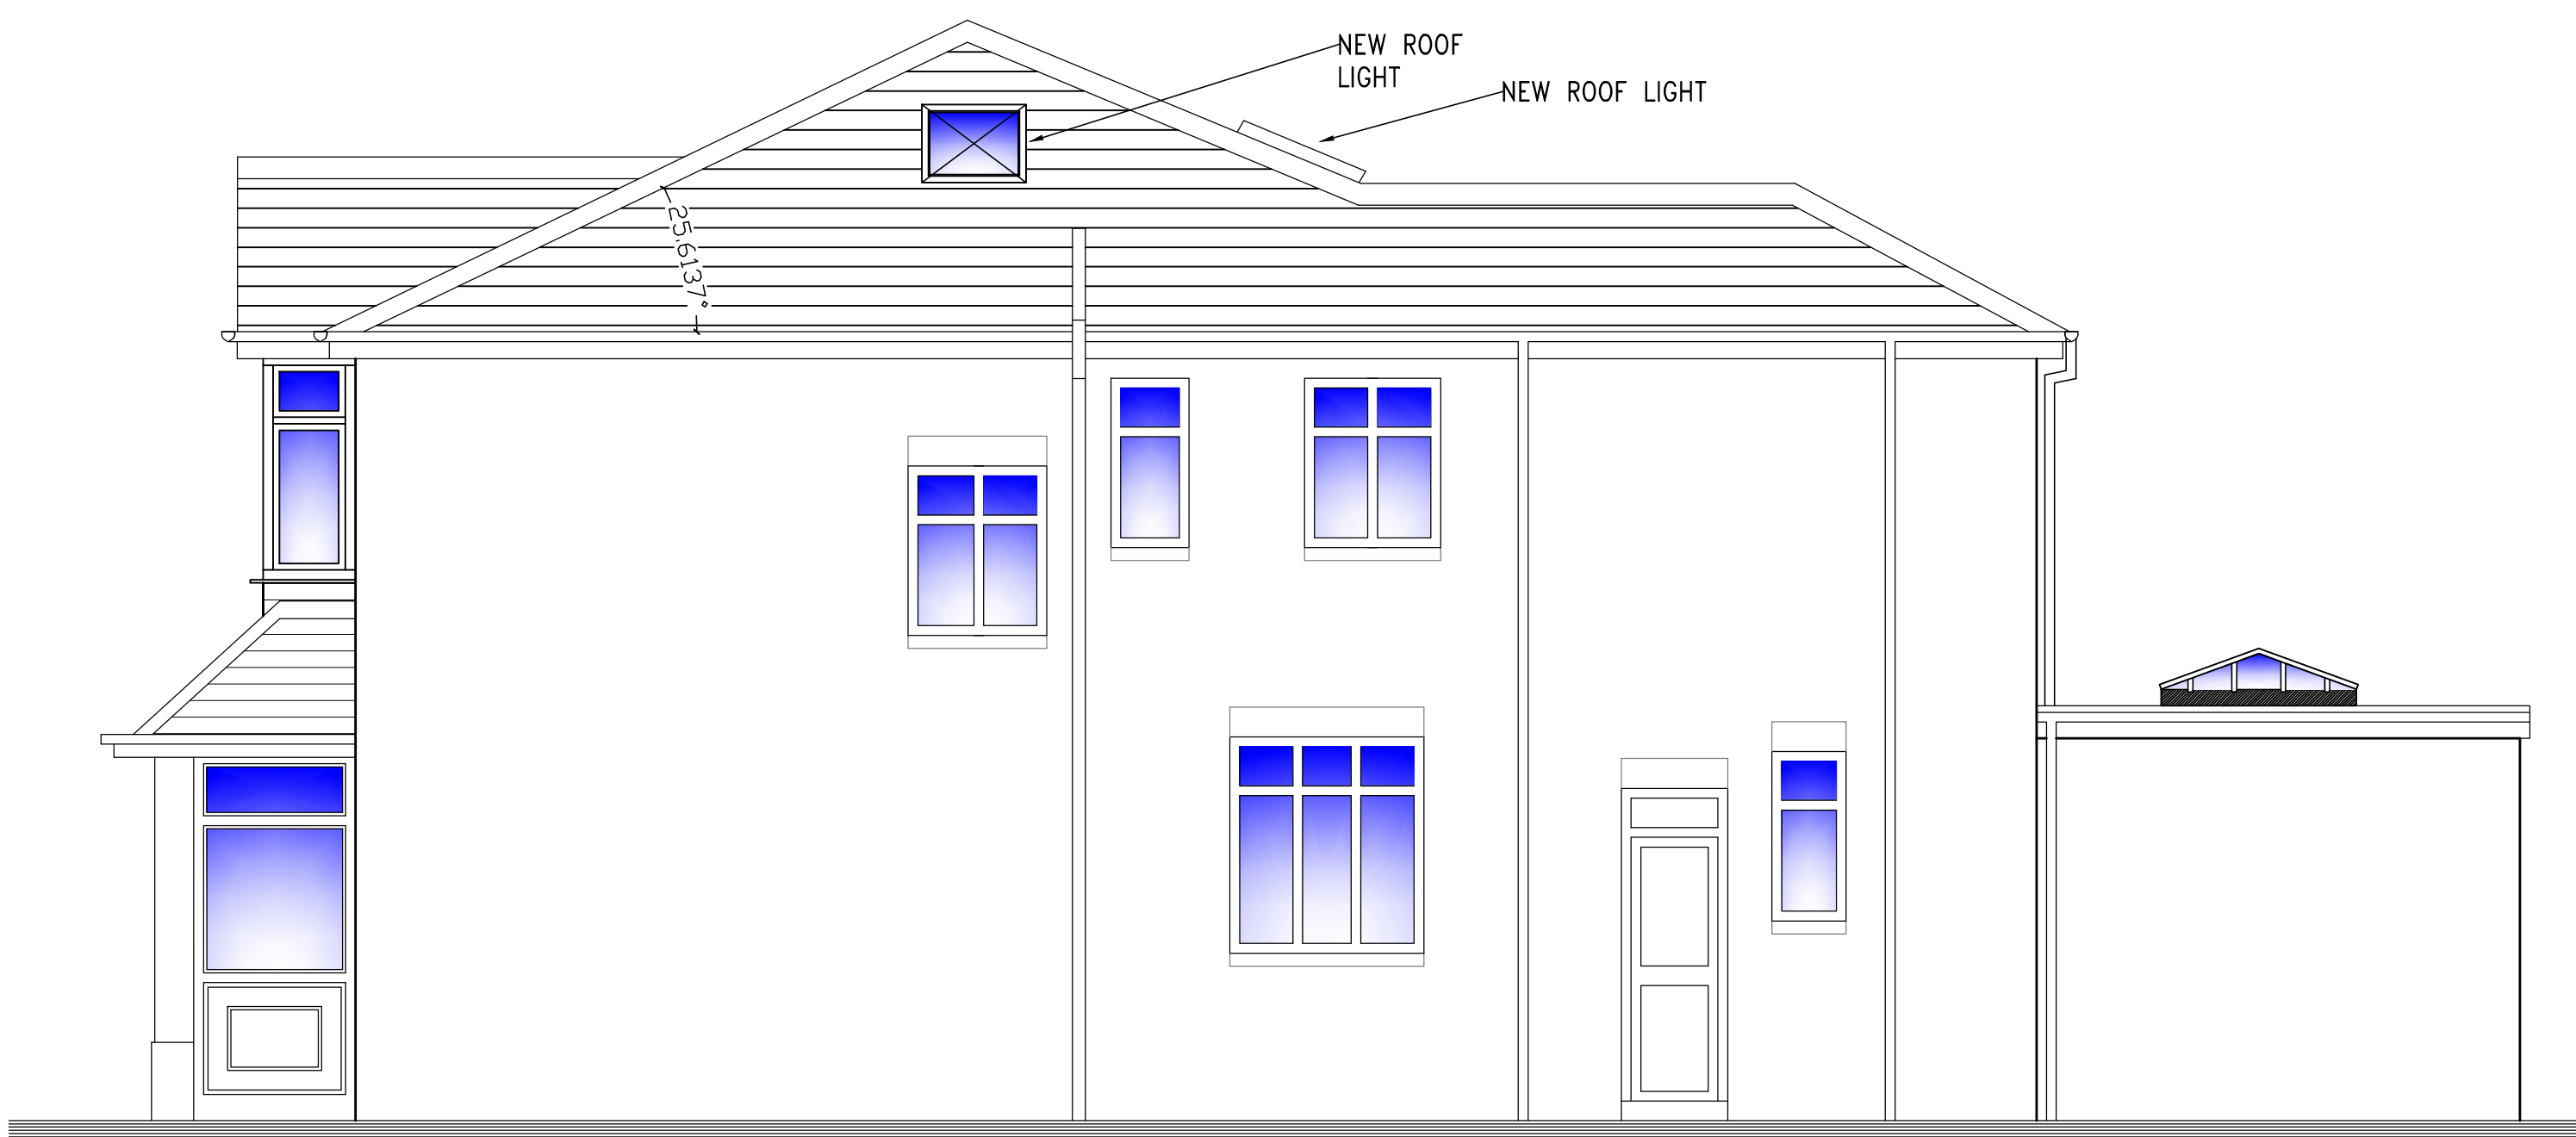

As Proposed Side Elevation (sketch)

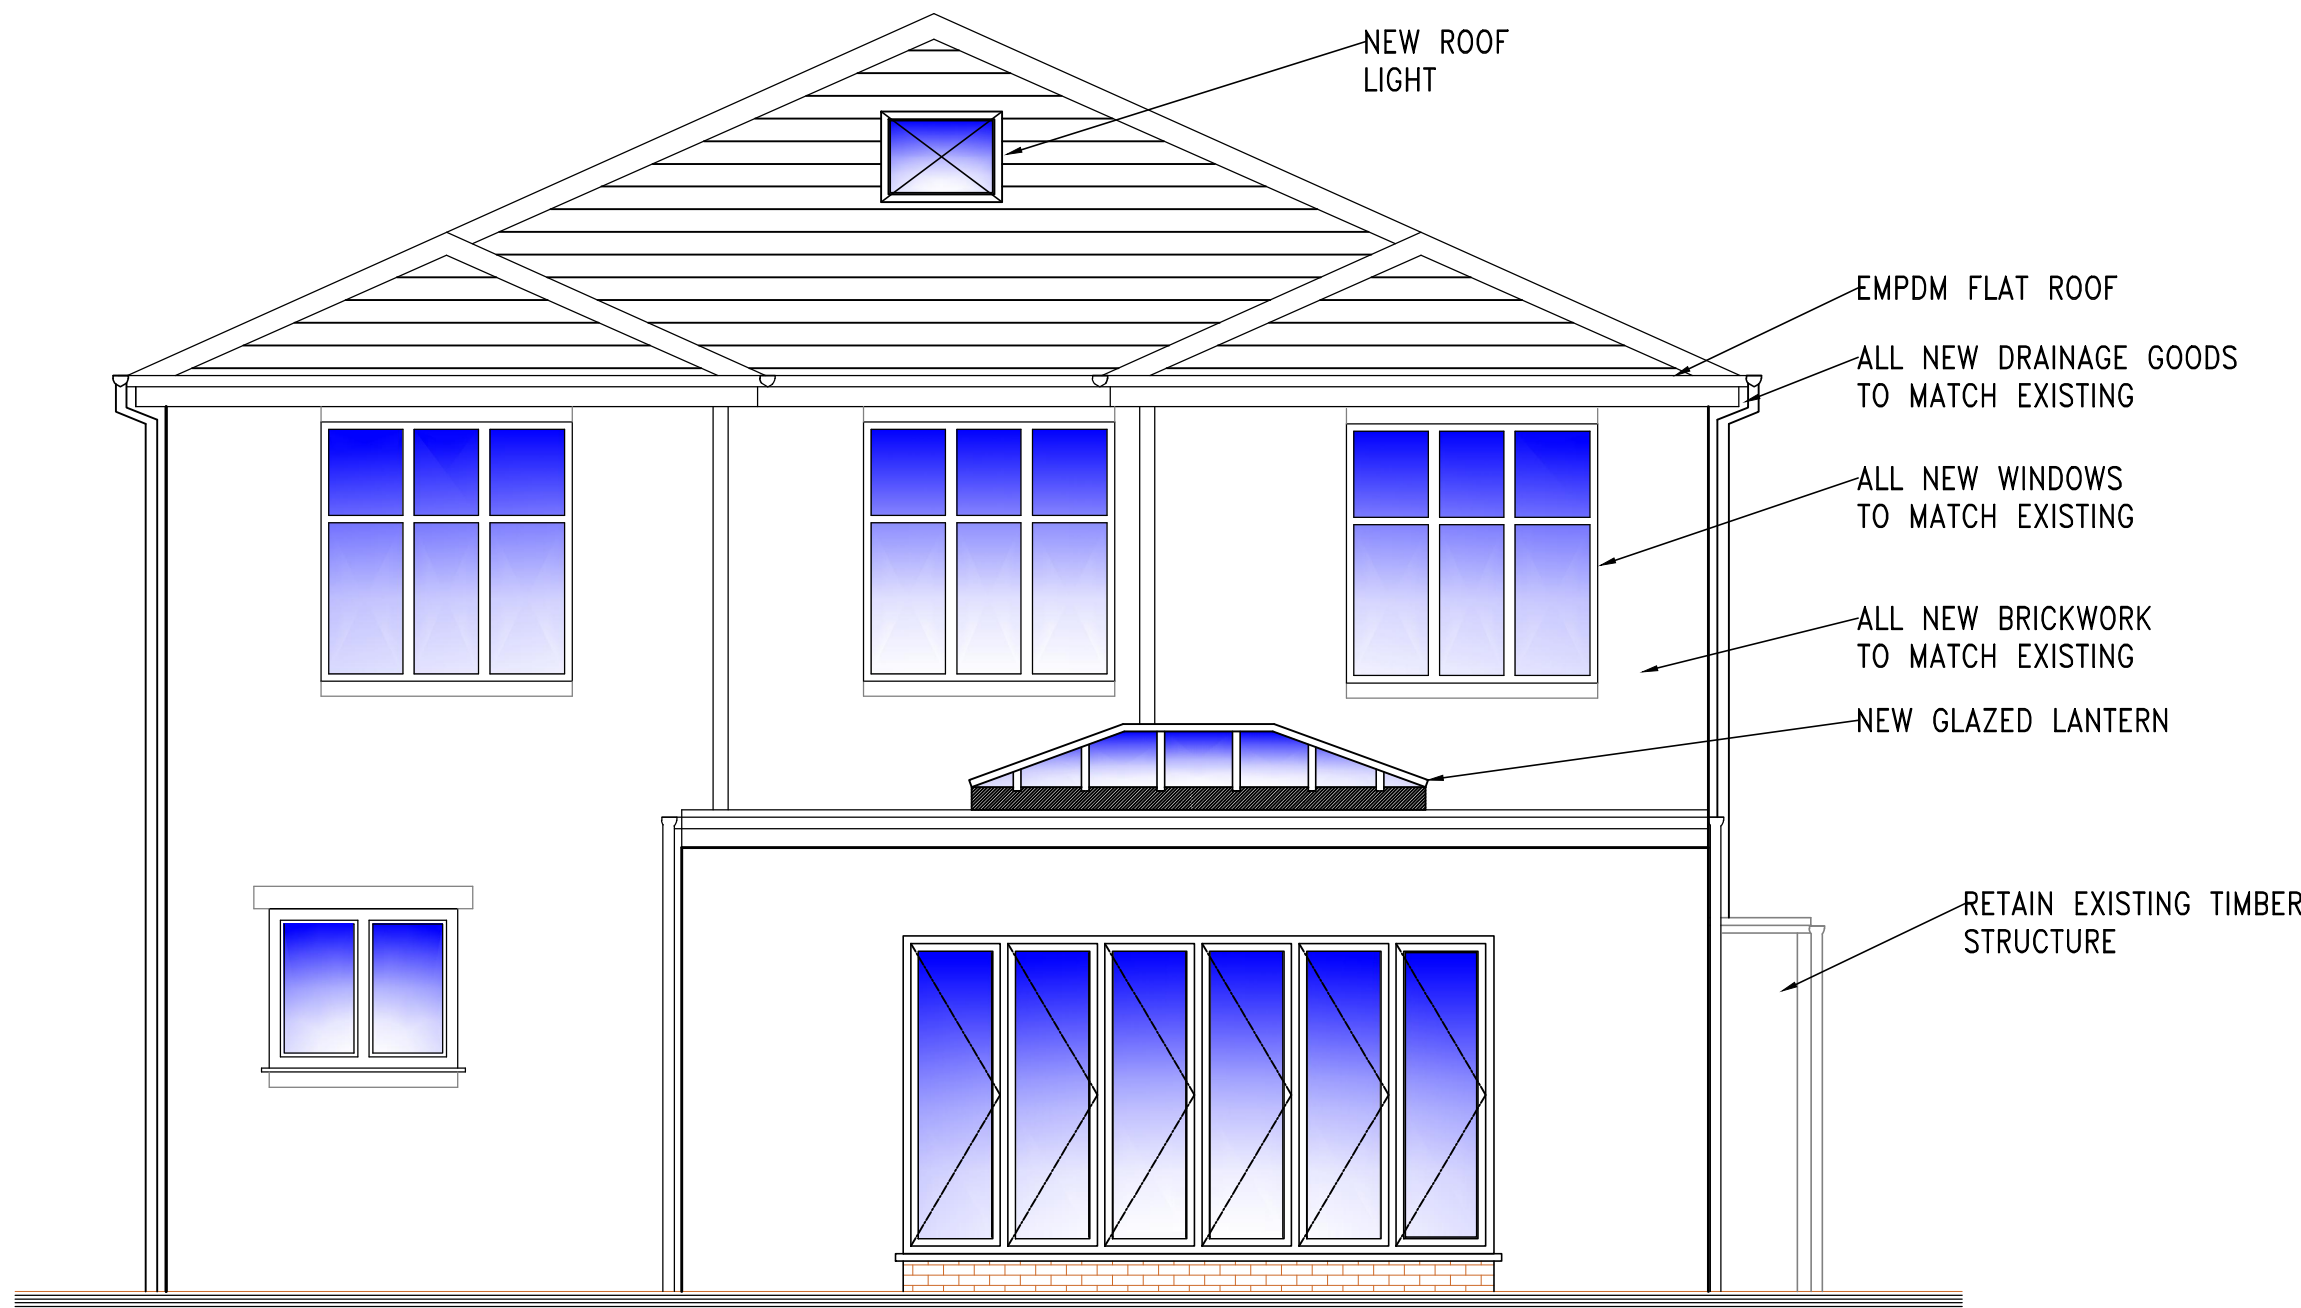

As Proposed Rear Elevation (sketch)

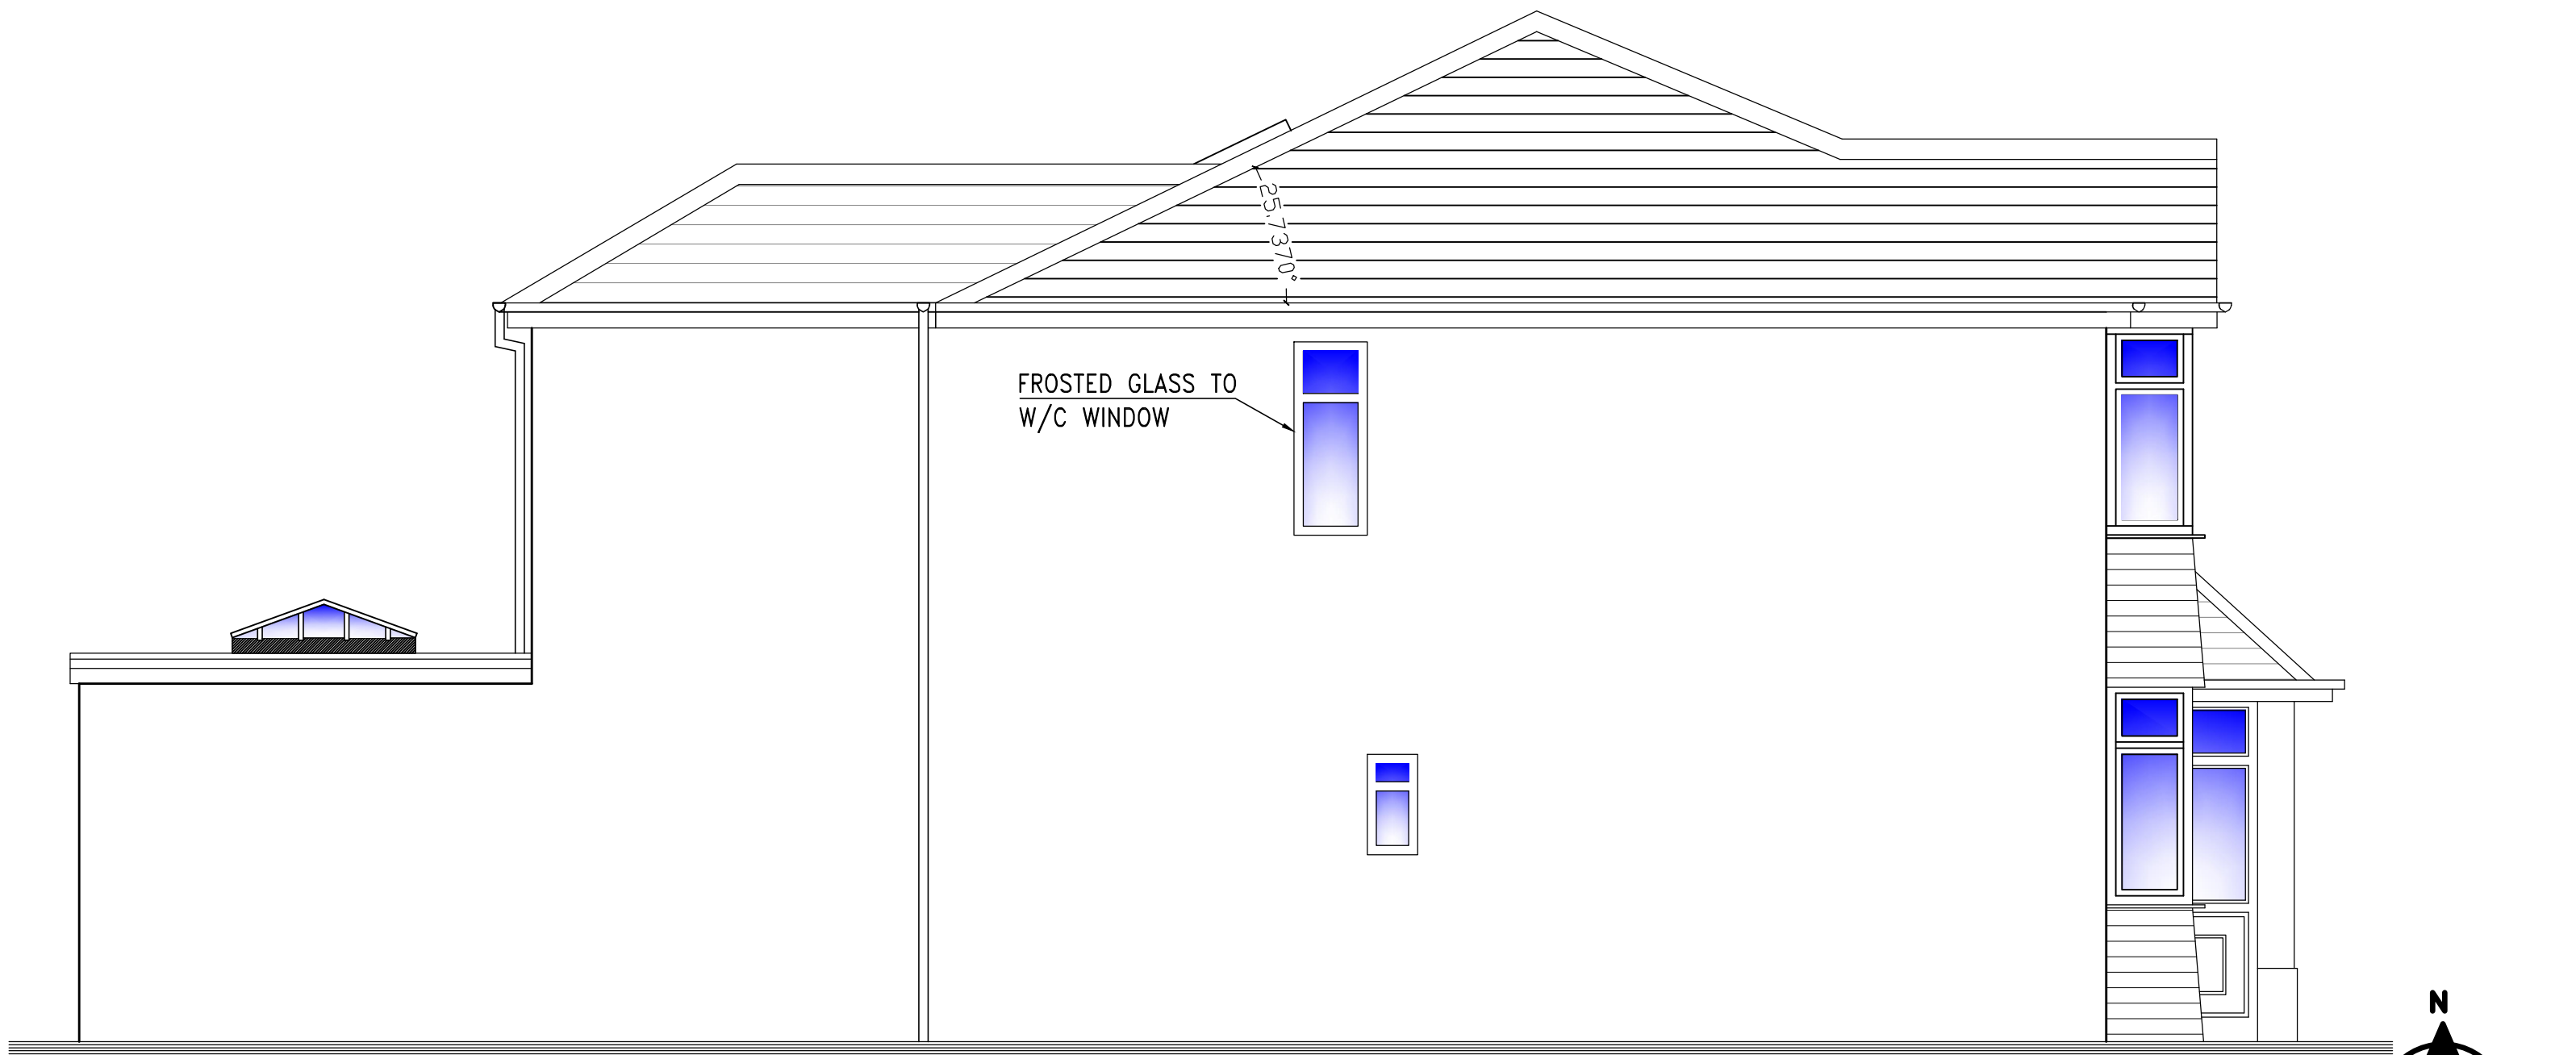

As Proposed Side Elevation (sketch)

