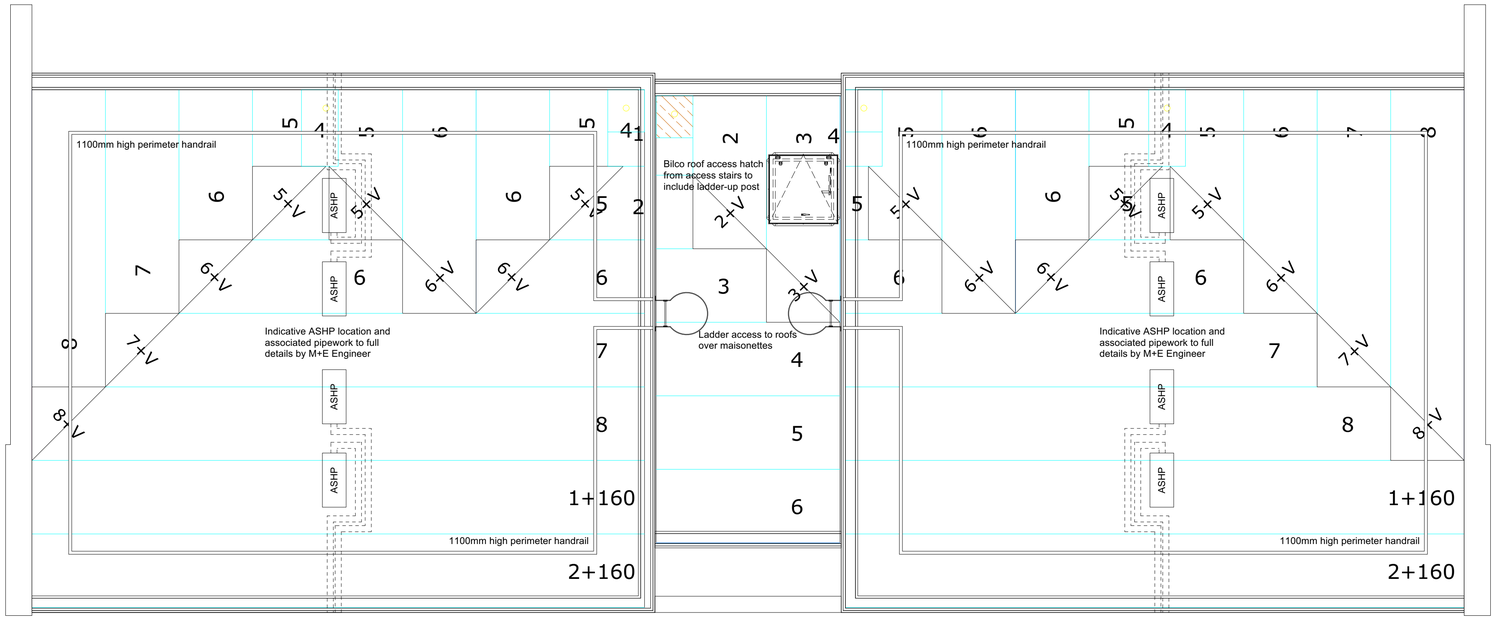

NORTH

0 0.5 1.0 1.5 2.0 2.5 5.0m

The copyright of this drawing is vested with Corstorphine & Wright Ltd and must not be copied or reproduced without the consent of the company.

Rev.	Description	Date	Drawn	Chk.
T-01	ROOF ACCESS, GUARDING AND ASHP's ADDED	03.06.24	PR	KE

Client
NORTHWARDS HOUSING

Project
RIVERDALE MAISONETTES FABRIC FIRST REFURBISHMENT

Drawing Title
PROPOSED ROOF PLAN - SOUTH BLOCK
45-51 RIVERDALE ROAD

Drawing Status
TENDER

Corstorphine & Wright
Manchester Studio
Tribeca House, 21-27 Dale Street, Manchester M1 1EY
0161 272 8100
corstorphine-wright.com

Drawing No.	Revision
23746-2013	T-01

Drawn	Checked	Paper Size	Scale	Date
PR	KE	A1	1:50	02.04.24