




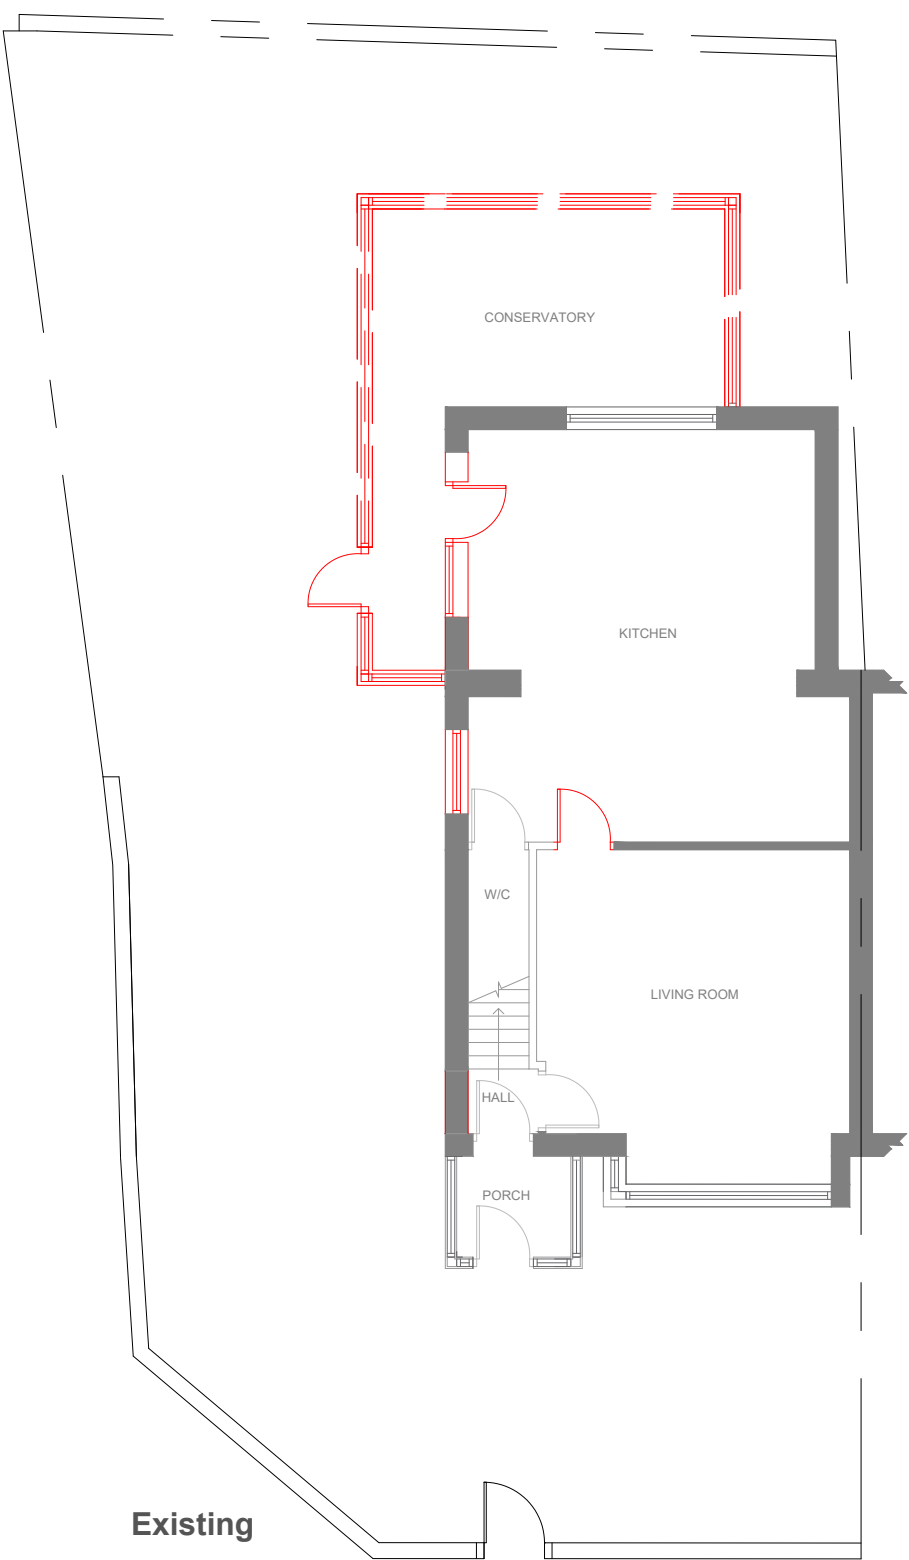


Existing

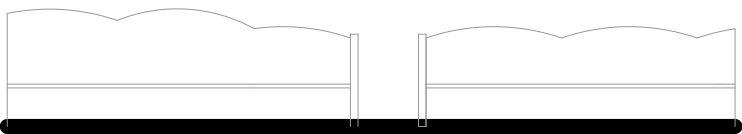


Existing Front Elevation

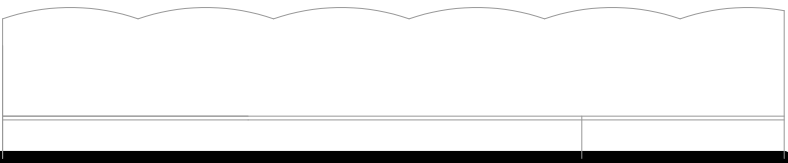


Existing Side Elevation

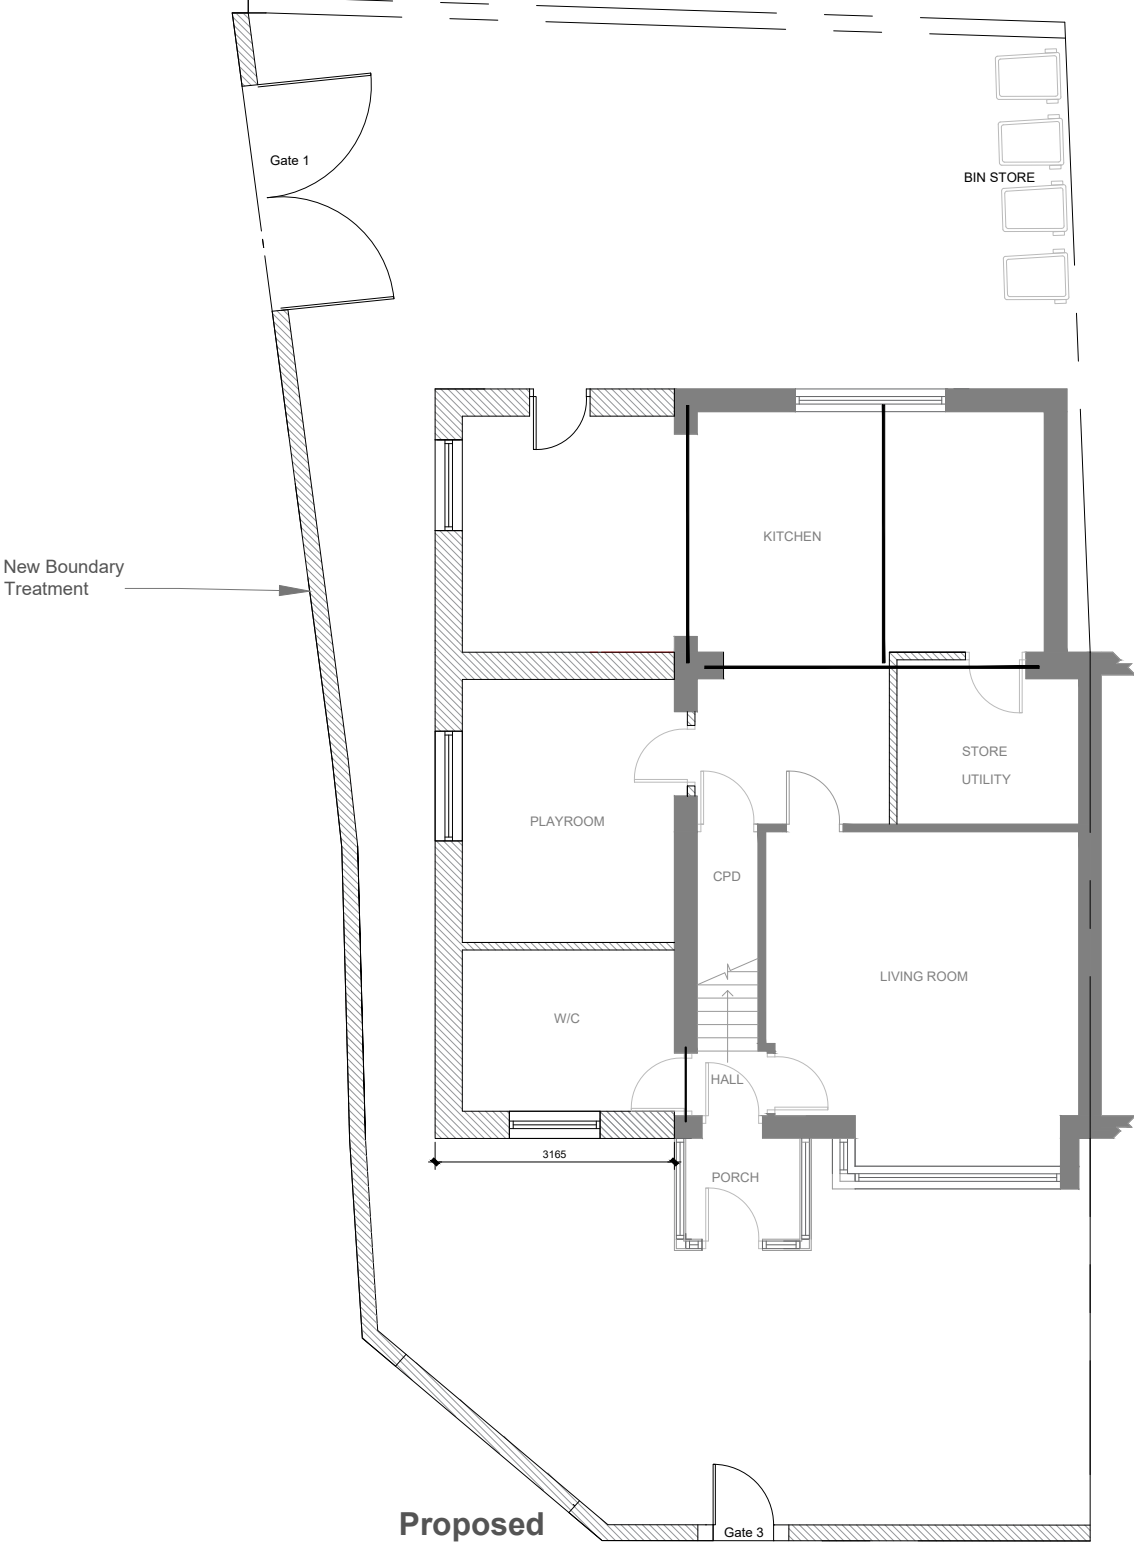

Proposed

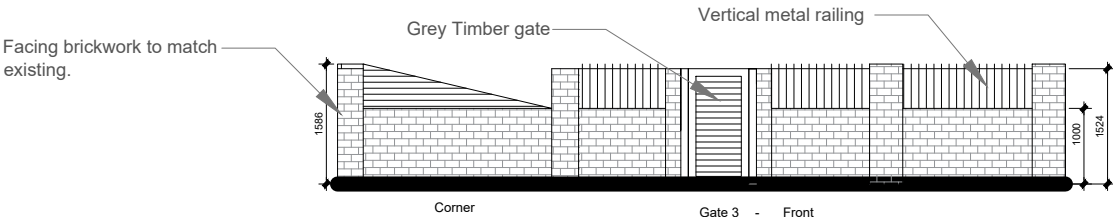

Proposed Front Elevation

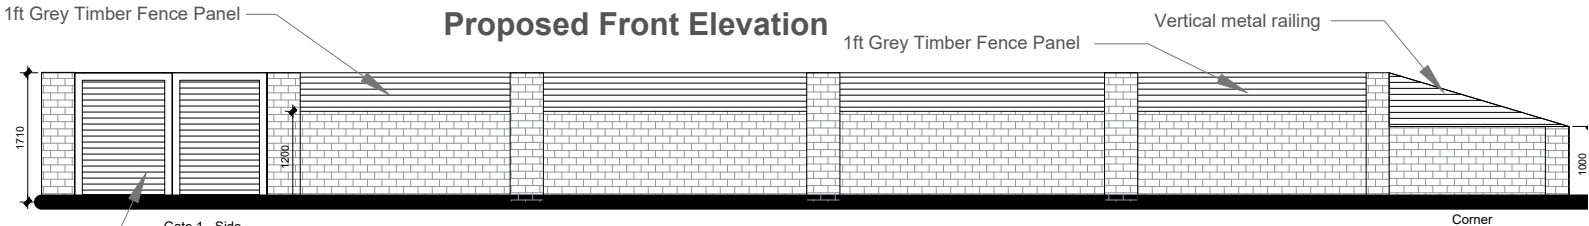

Proposed Side Elevation



ARCHITECTURE

New York Street, Manchester, M1 4BT.
www.m1architecture.co.uk
Telephone: 0330 311 9695

HOME EXTENSION

41 ST JAMES ROAD


2422

01A


Site Plan 1:200@A3
Proposed




Front Elevation

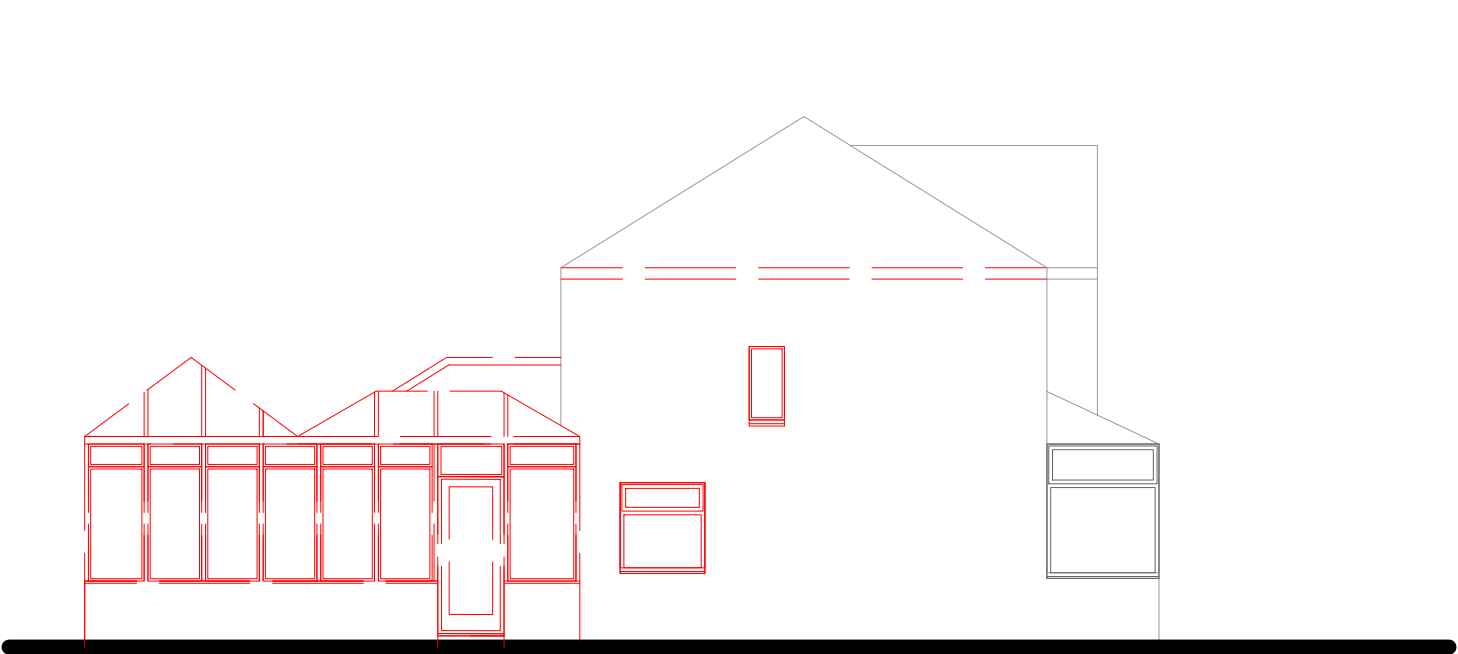

Side Elevation

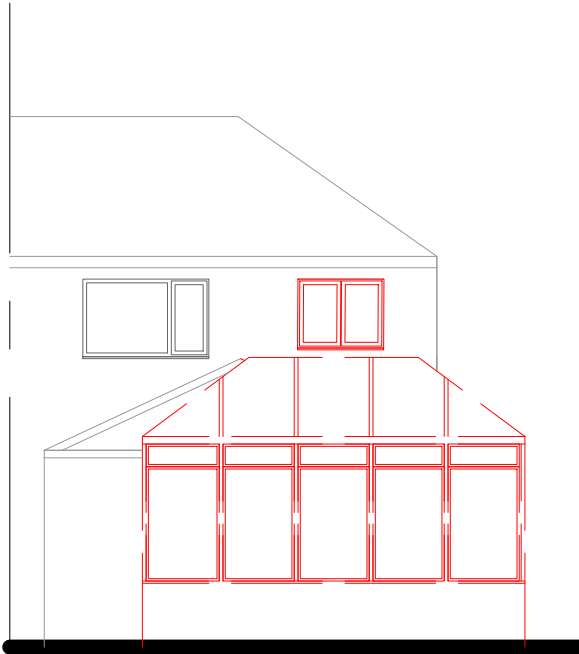

Rear Elevation

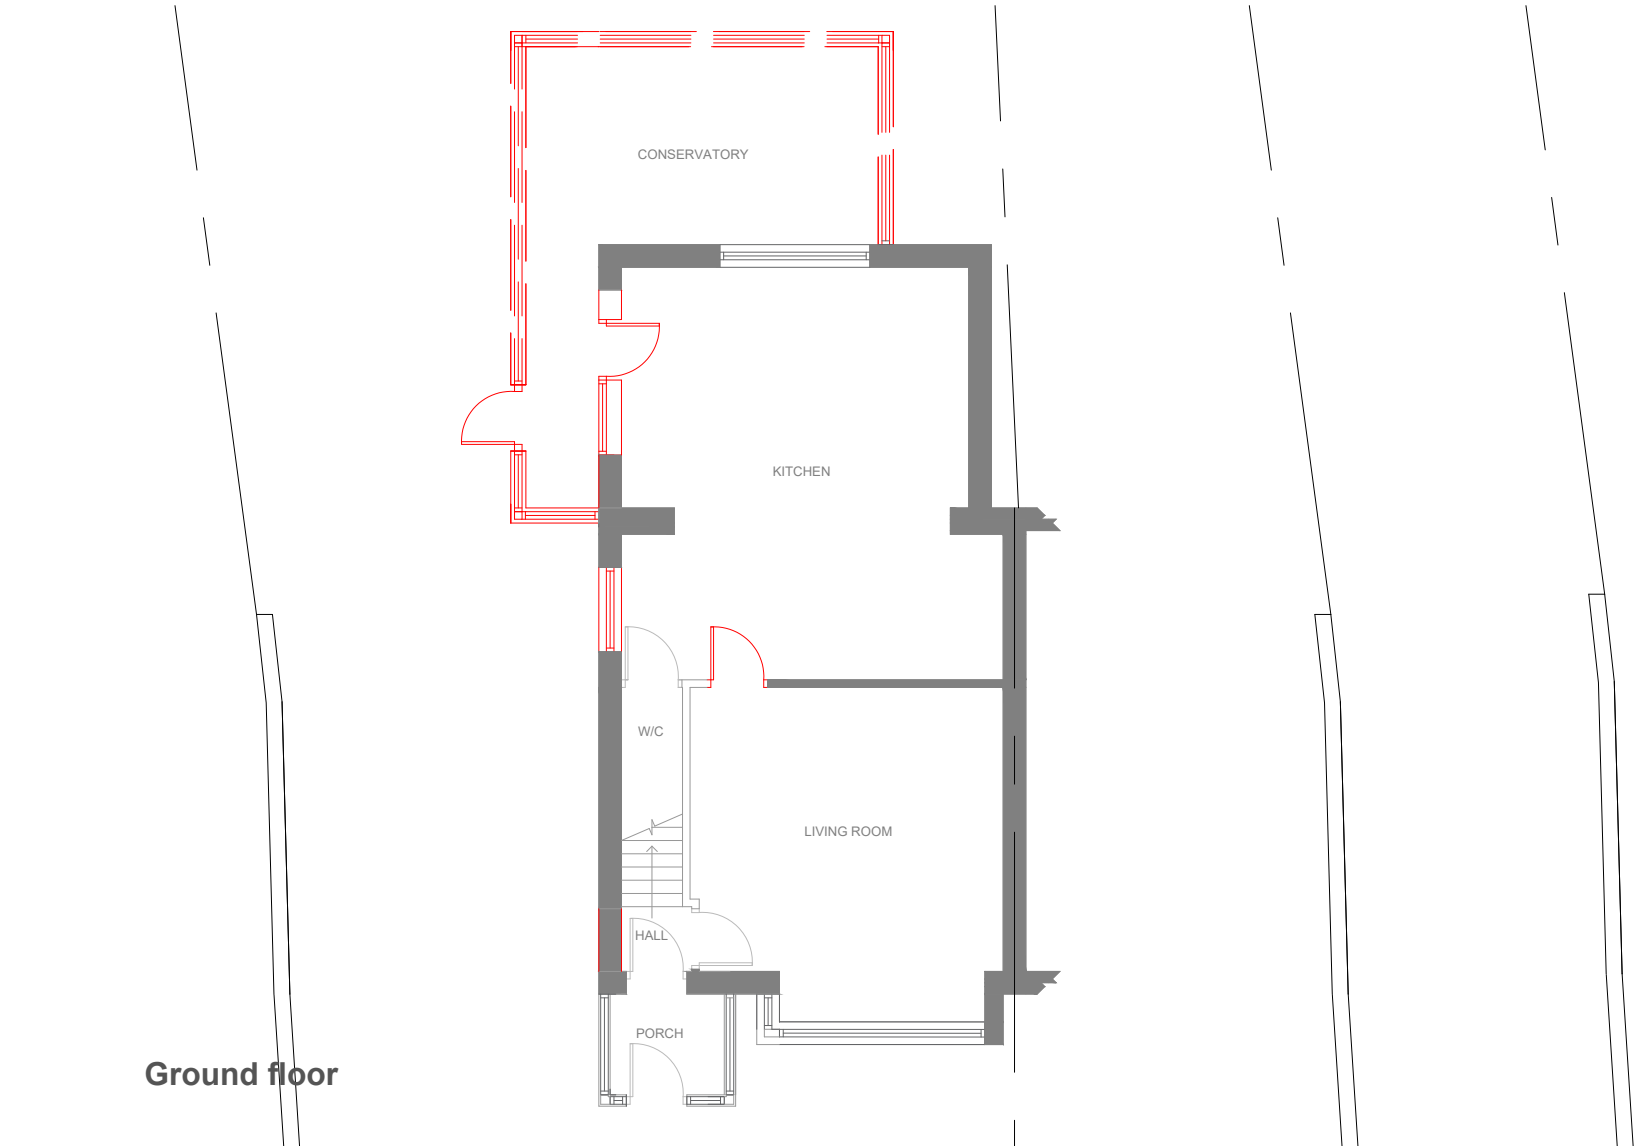

Ground floor



ARCHITECTURE

New York Street, Manchester, M1 4BT.
www.m1architecture.co.uk
Telephone: 0330 311 9695

HOME EXTENSION

2422


02A

Floor Plans & Elevations
1:100@A3
Existing

41 ST JAMES ROAD




Front Elevation

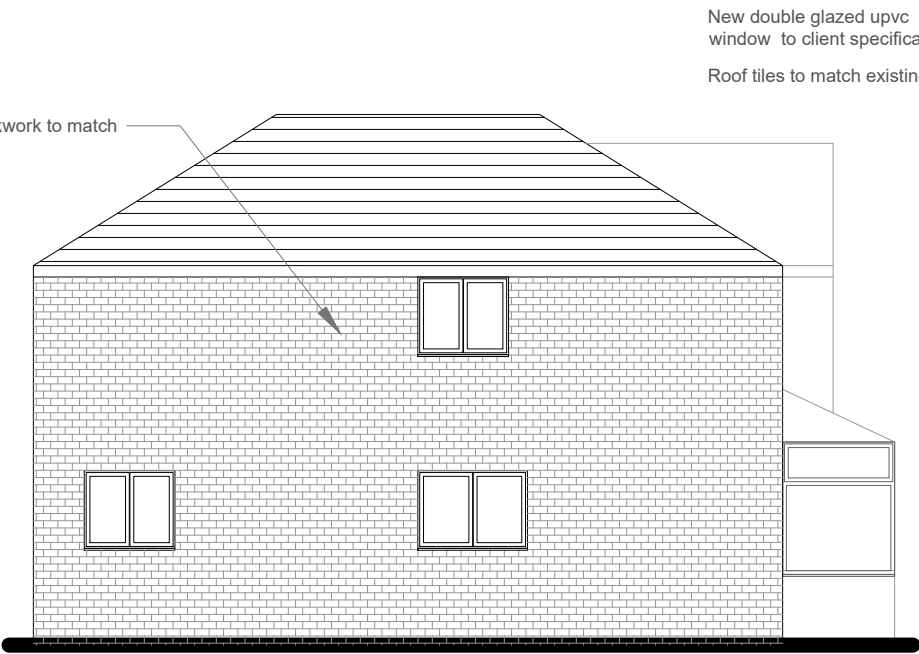


Side Elevation




Rear Elevation

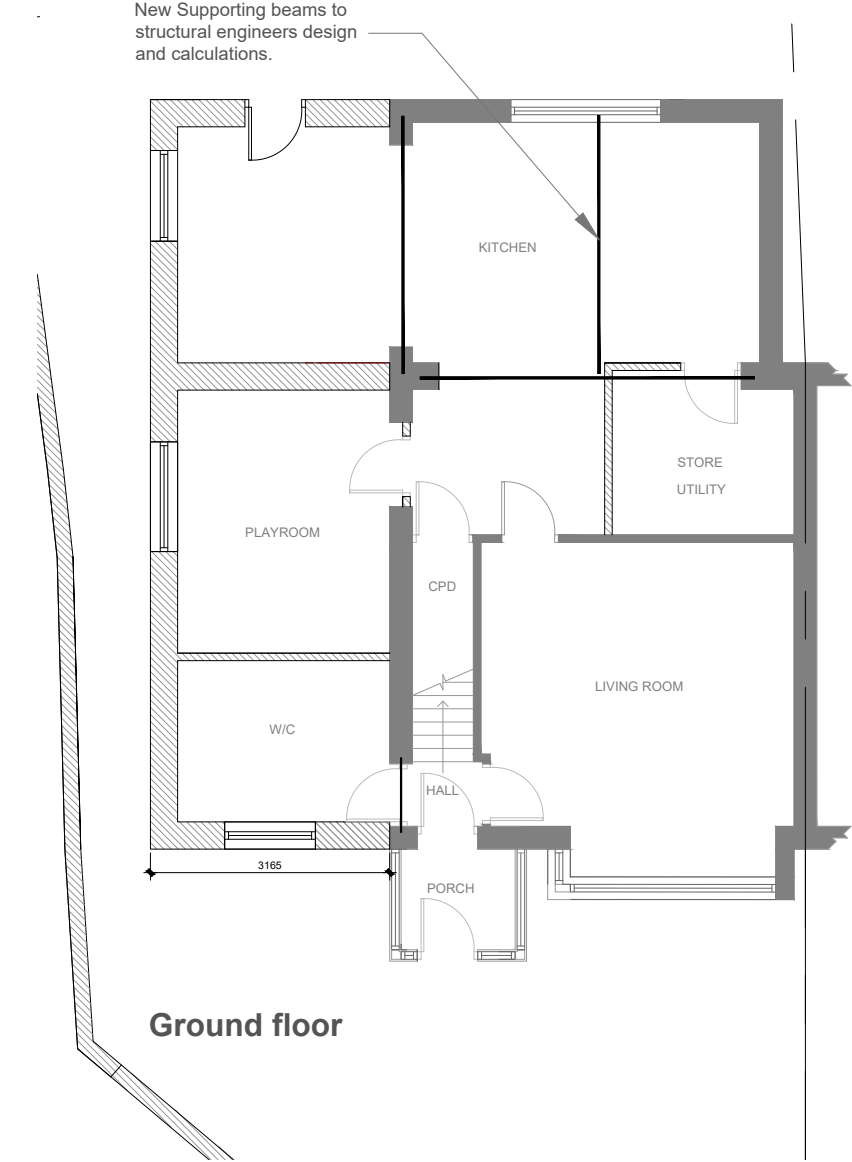

Ground floor

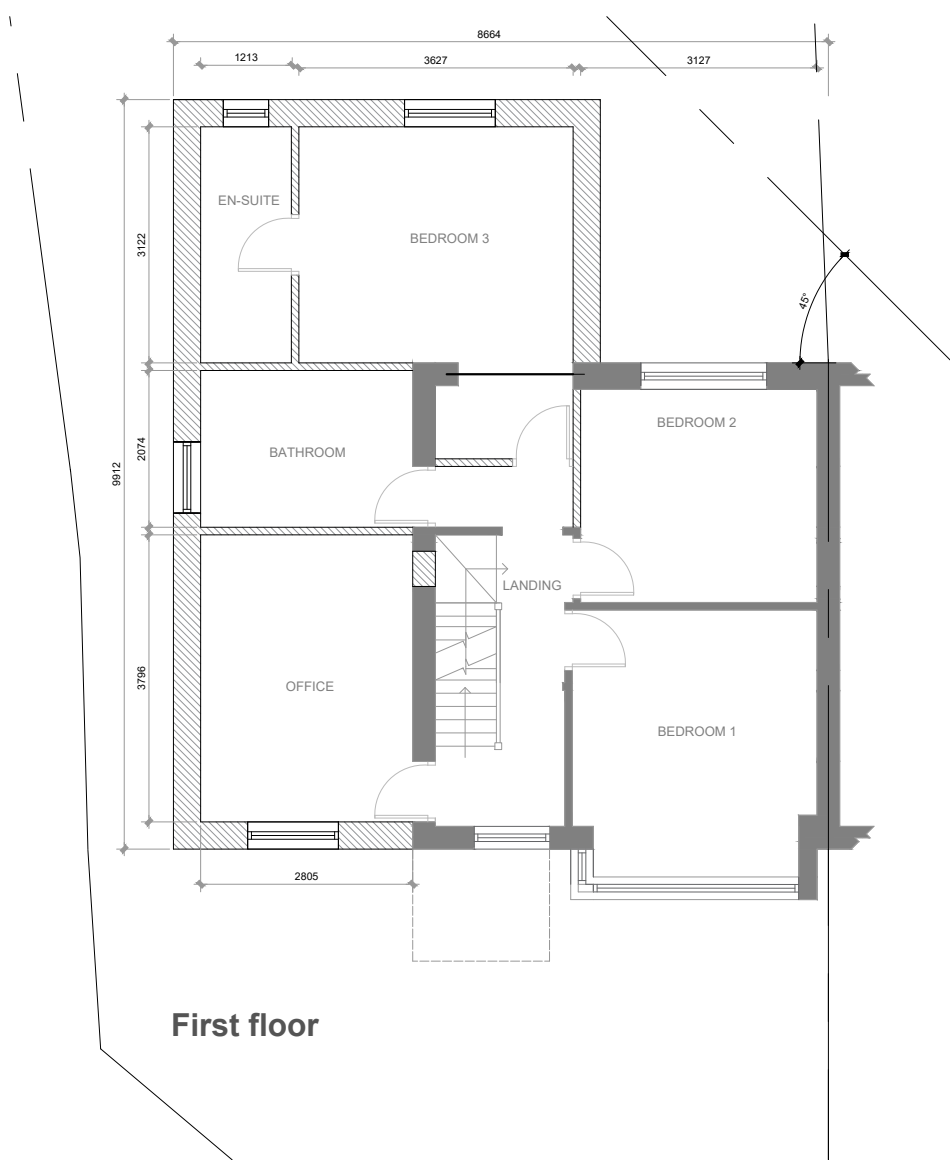


First floor

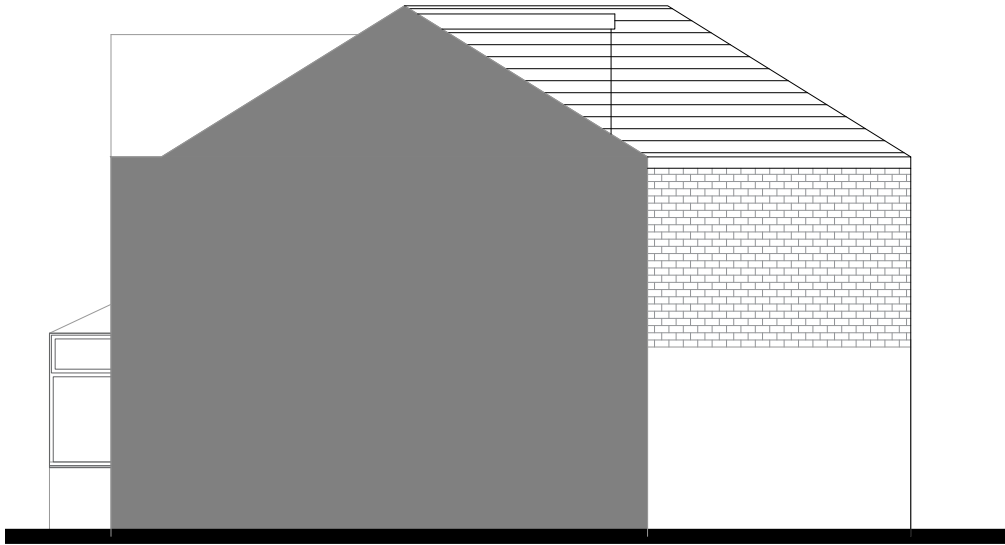


Sectional side Elevation



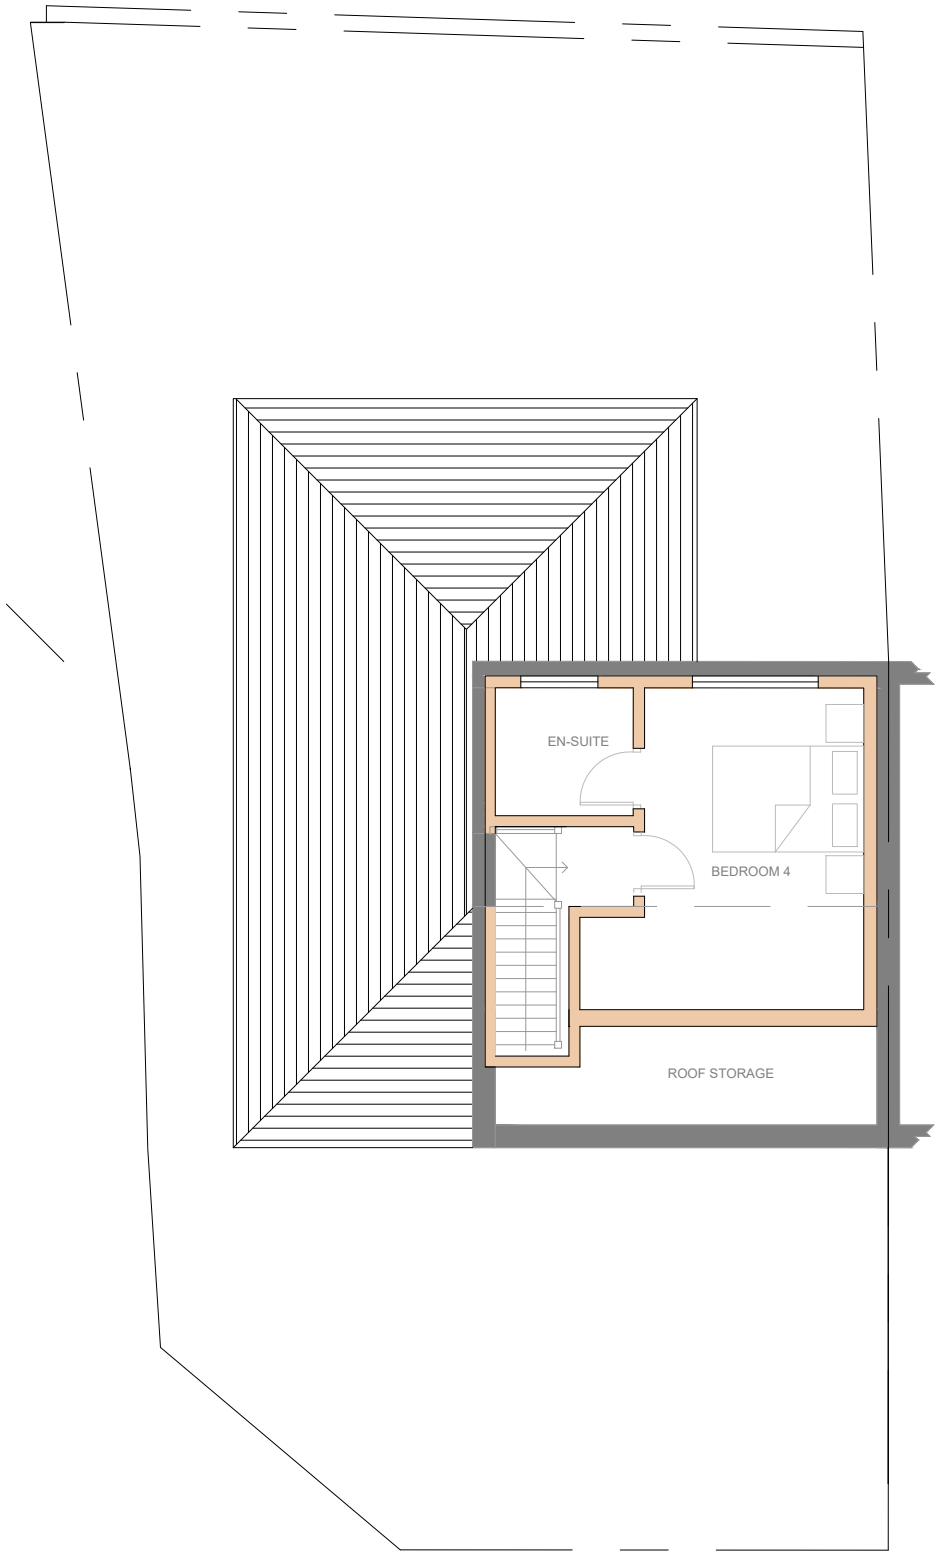

Loft floor

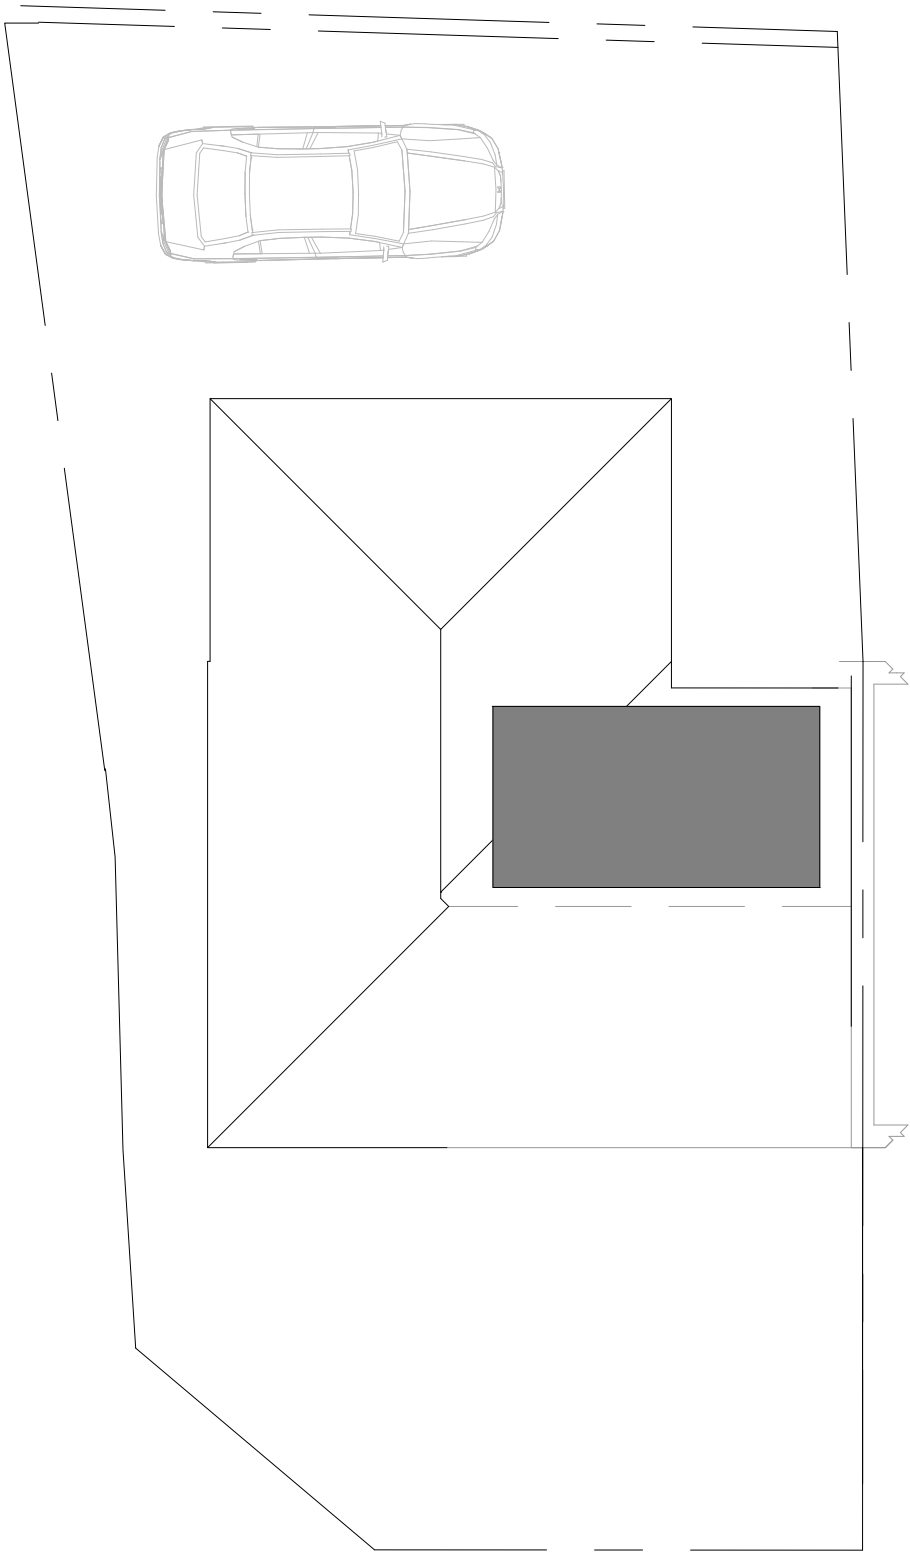

Roof plan



ARCHITECTURE

New York Street, Manchester, M1 4BT.
www.m1architecture.co.uk
Telephone: 0330 311 9695

HOME EXTENSION

41 ST JAMES ROAD

2422

04_A

Plans 1:100@A3
Proposed