


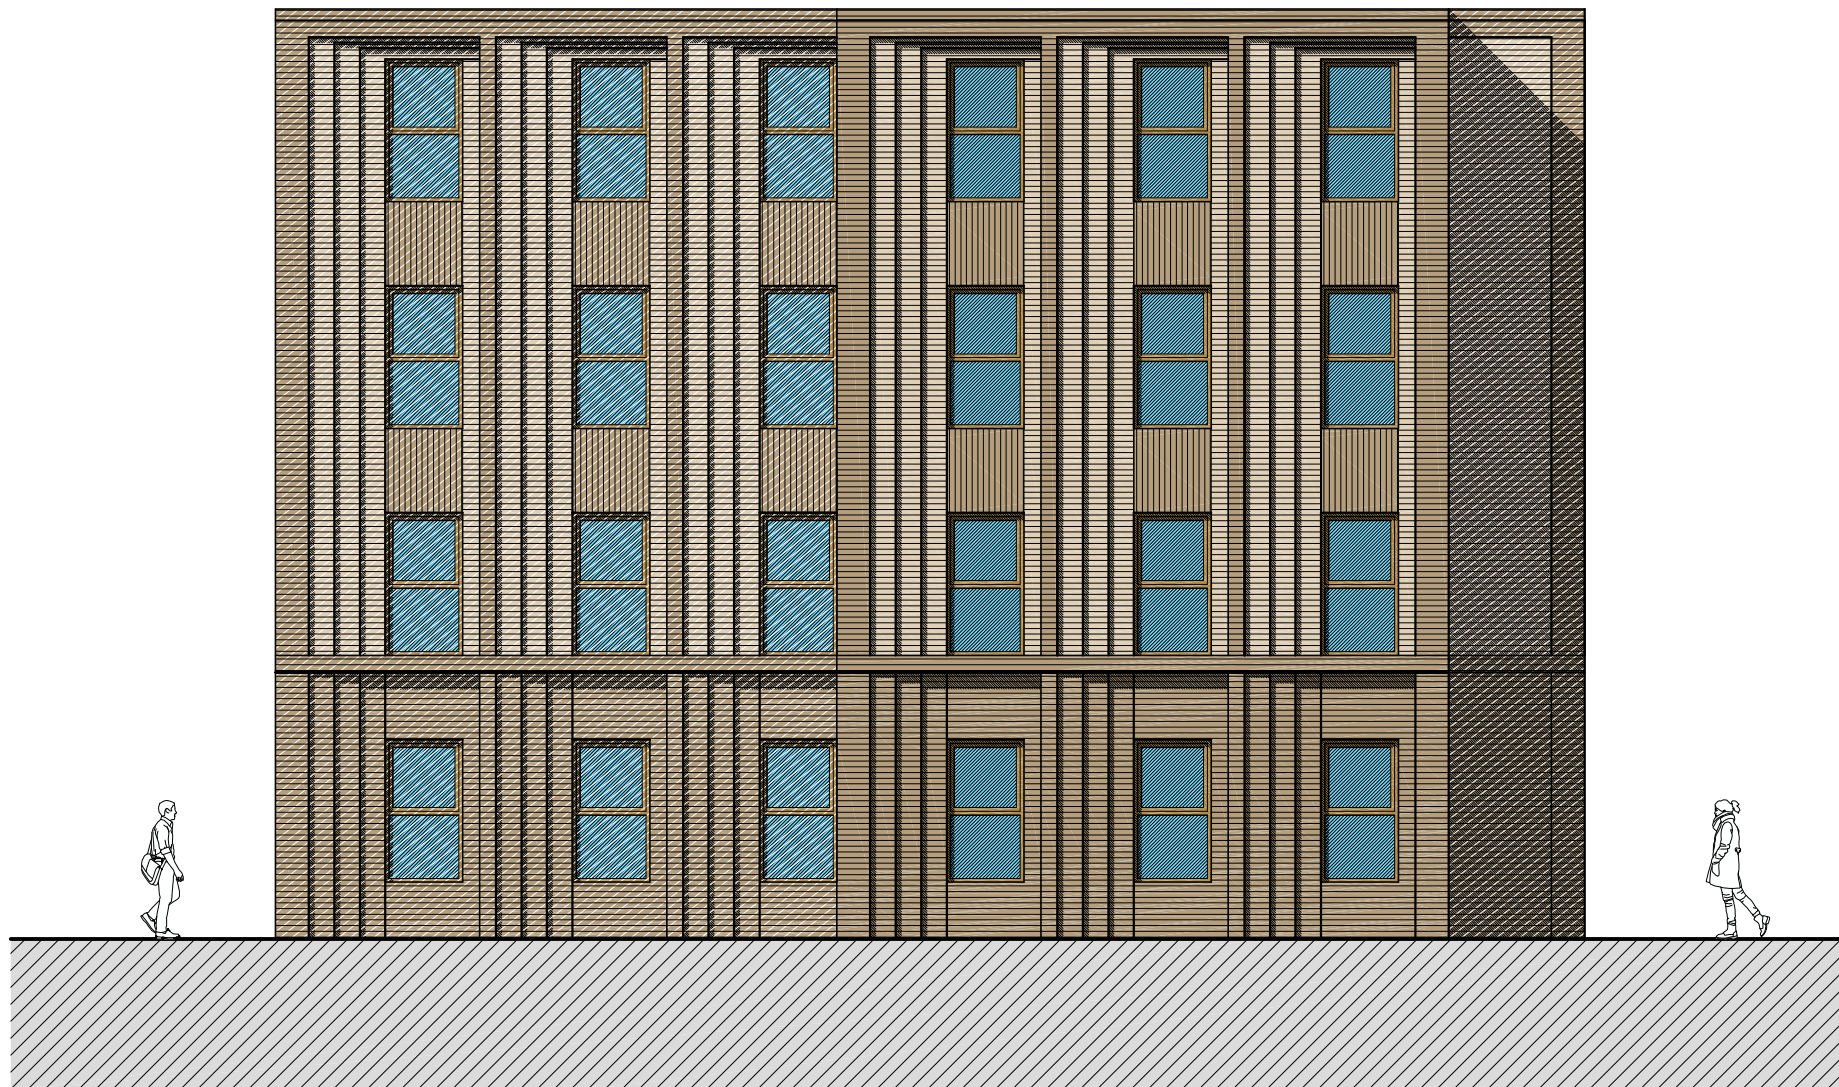

Proposed Rear Elevation 1:100
Scale Bar 1:100
0 5 10m



Proposed West Elevation 1:100