





1 North EXISTING
1 : 50

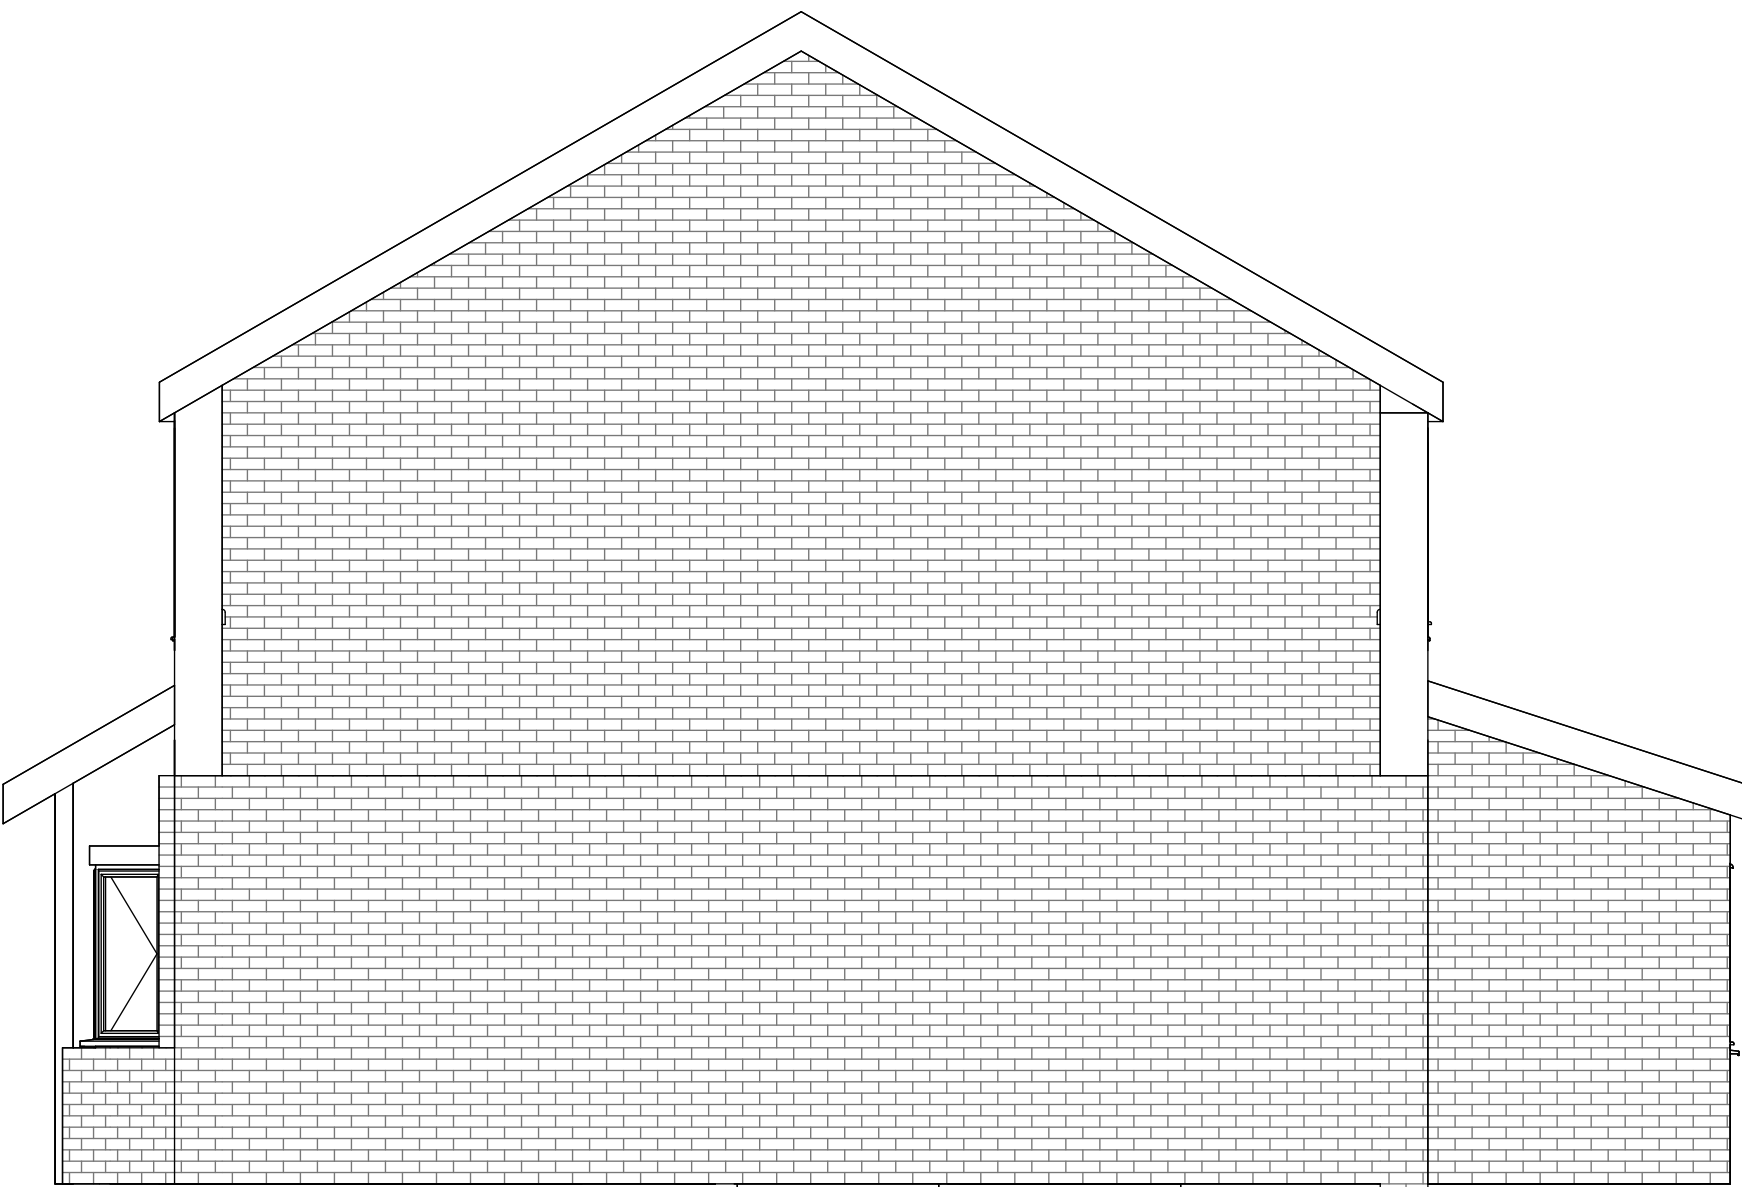

2 East EXISTING
1 : 50



3 South EXISTING
1 : 50

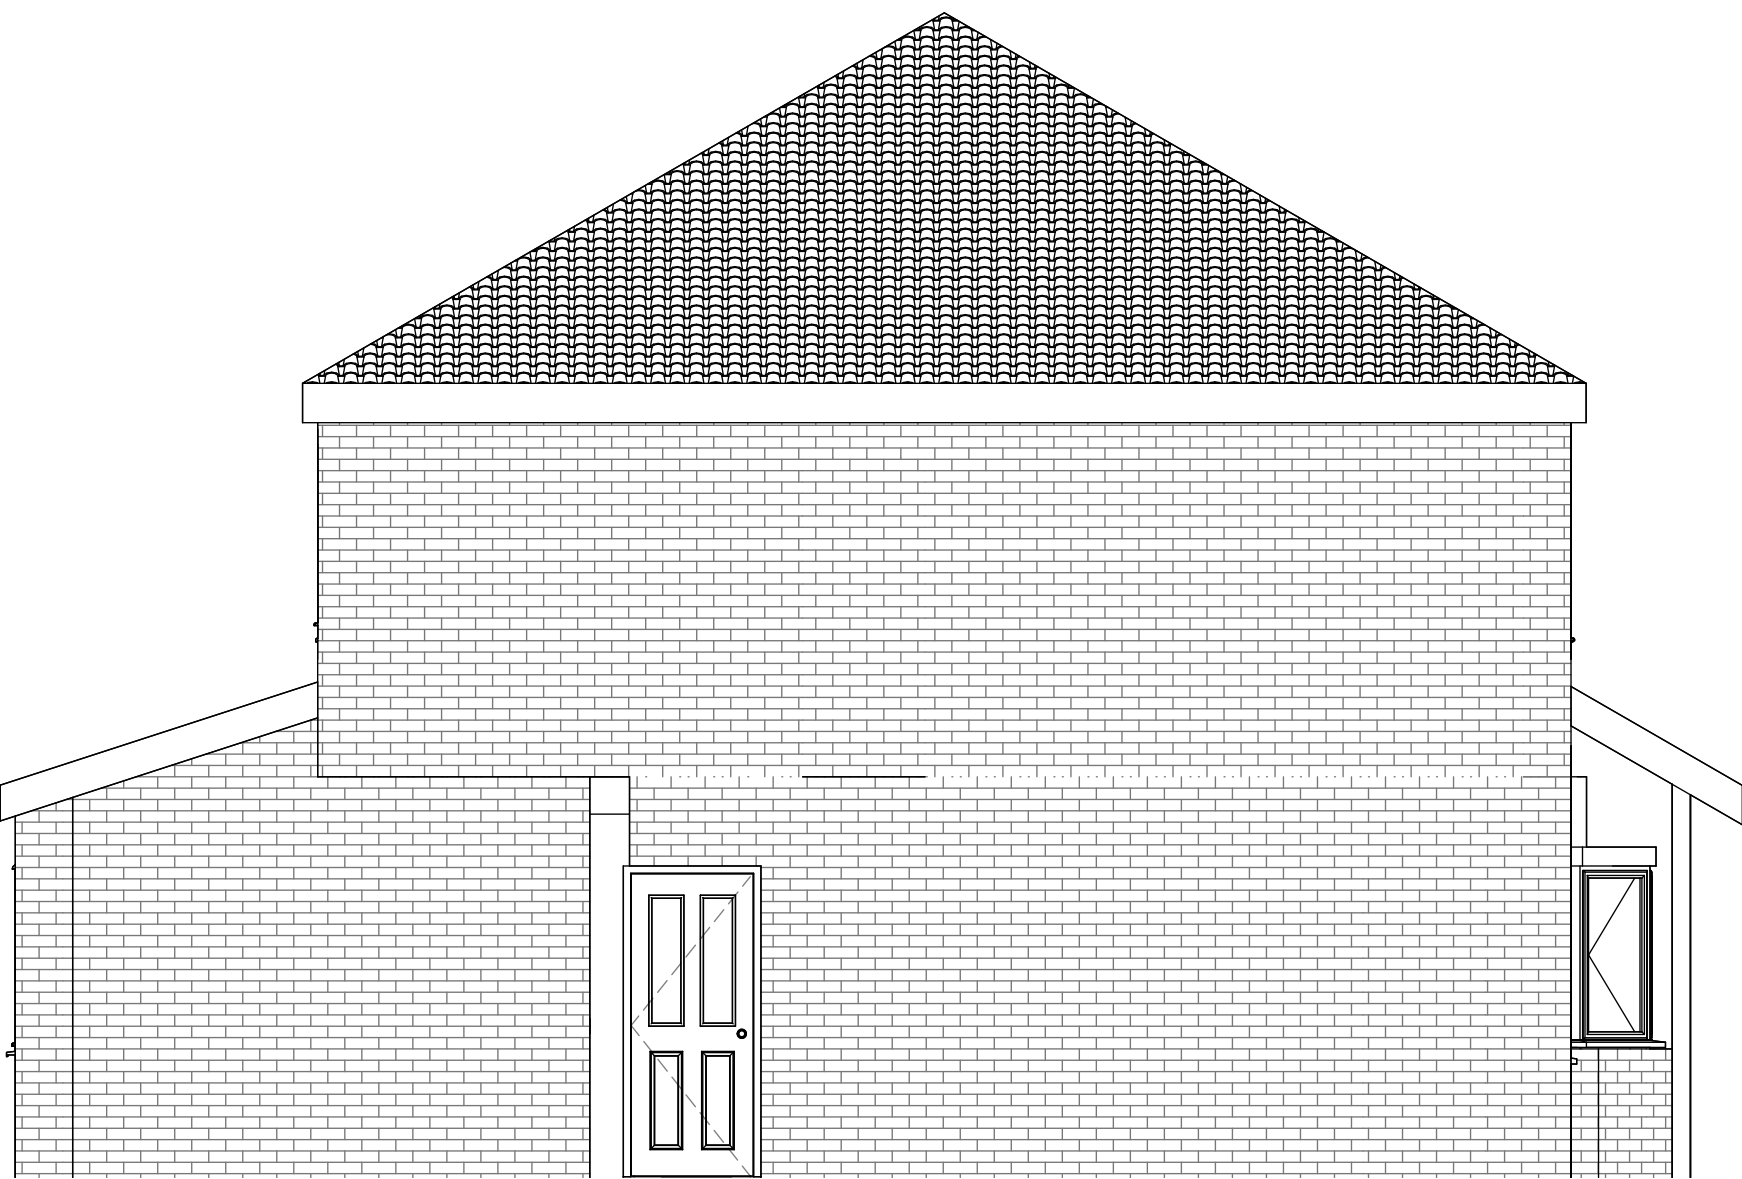

4 West EXISTING
1 : 50

Rev	Description	Date	Dr by	App by
original by		date created		
NK		11/27/20		NK



NK Architectural Services
Office 02, 1st Floor
227 Finney Lane, Heald Green
Cheshire
SK9 6PT
07756824647
www.nkarchitecturalservices.co.uk
enquiries@nkarchitecturalservices.co.uk

client name			
OWNER			
project			
28 HEMBURY AVENUE BURNAGE M19 1FH - SIDE DOUBLE AND PART SINGLE STOREY EXTENSION			
drawing			
EXISTING ELEVATIONS			
computer file		plot date	
C:\Users\TRADE\Desktop\NK\028 Hembury Avenue, Burnage M19 1FH - SIDE DOUBLE AND PART SINGLE STOREY EXTENSION.dwg			
project number		scale	
2021.0042.2247		1 : 50 @A1	
drawing number		rev	
A102		BUILDING REGS	

This drawing is to be read in conjunction with all related drawings. All dimensions must be checked and verified on site before commencing any work or producing shop drawings. The originator should be notified immediately of any discrepancy. This drawing is copyright and remains the property of NK Architectural Services.