GENERAL NOTES

1. THIS DRAWING TO READ IN CONJUNCTION WITH ALL RELEVANT STRUCTURAL AND ARCHITECTURAL DRAWINGS AND SPECIFICATIONS.
2. ALL WORKS TO BE CARRIED OUT IN STRICT ACCORDANCE WITH THE ENGINEER'S SPECIFICATIONS, RELEVANT BRITISH STANDARDS AND WHERE APPLICABLE LOCAL AUTHORITIES REQUIREMENTS.

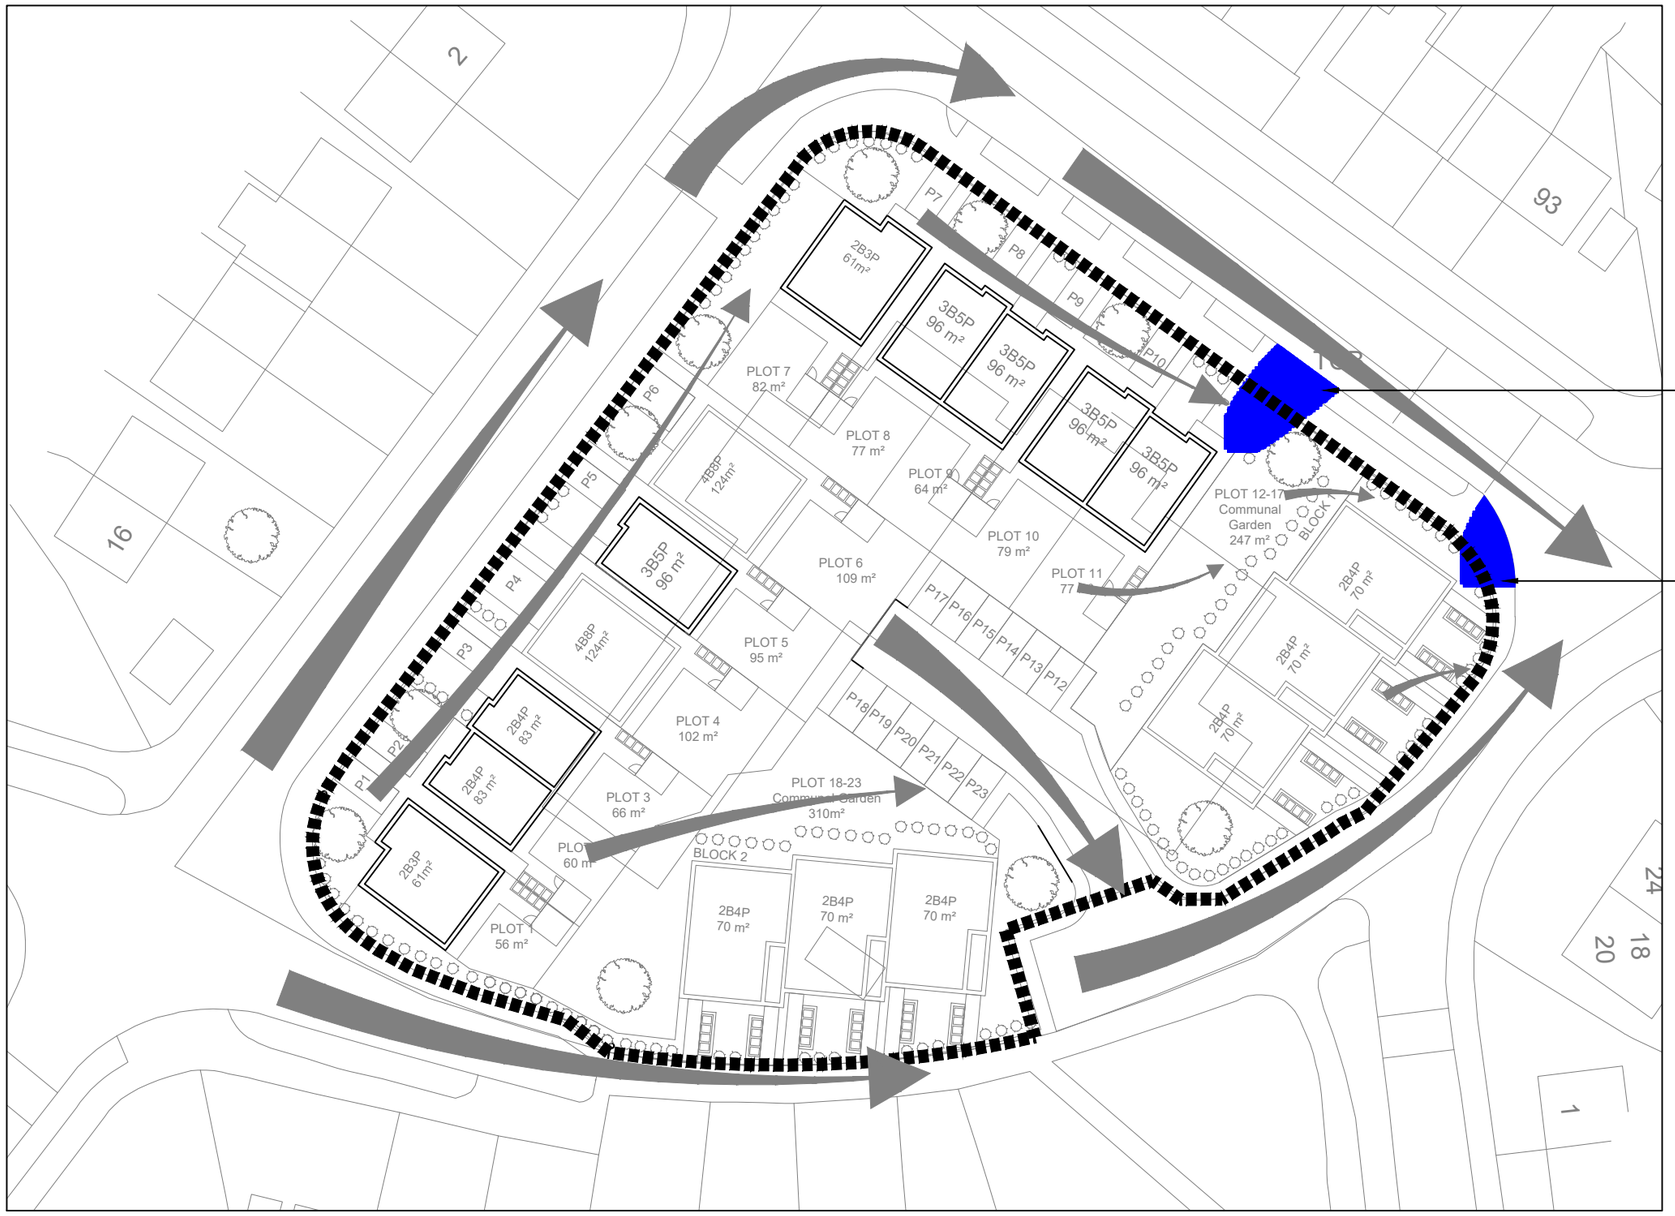

SCALE BAR 1:500

0 10 20 30 40 50

Sutcliffe
Structural & Civil Engineering
Geotechnical & Environmental Investigations
Building Surveying
Pre Planning Services

Liverpool Head Office: 0151 227 3155
Manchester Office: 0161 817 5180
North Wales Office: 01978 664 071
London Office: 020 8016 4320

www.sutcliffe.co.uk

Drawing Status

PRELIMINARY DRAWING

Client

WYTHENSHAW COMMUNITY HOUSING

Project

THE ENTERPRISE CENTRE
BENCHILL ROAD, MANCHESTER

Drawing Title

FLOOD EXCEEDANCE

Rev	Description	Date	By	Chkd
P01	PRELIMINARY DRAWING	05.07.23	CR	SB

Date	Drawn By	Checked By
MARCH 23	CR	SB

Scale at A3	Project Number
1:500	33029

Sheet Number

33029-SUT-ZZ-XX-DR-C-6163

Revision

P01