
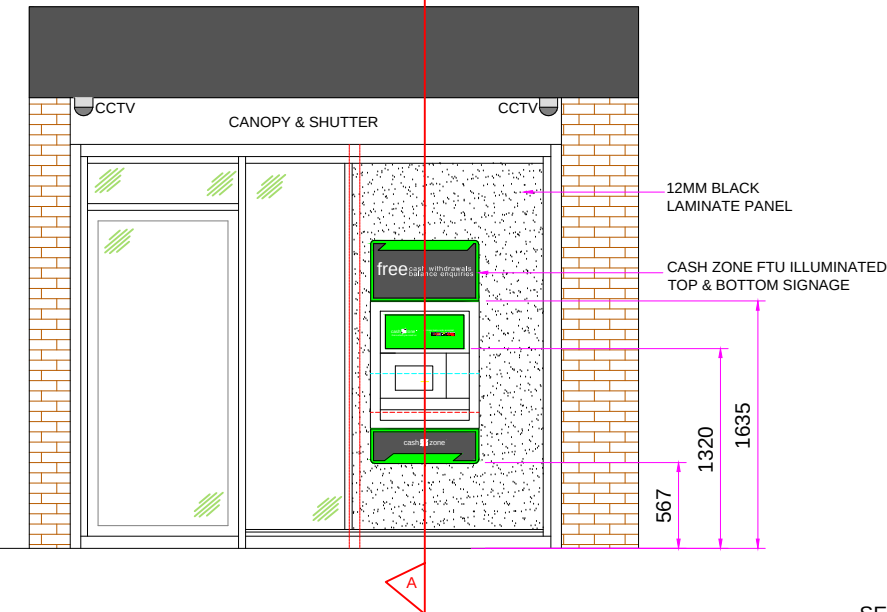
 


 

GENERAL NOTES

LIGHTING :-
ALL LIGHTING TO BE POSITIONED TO AVOID DIRECT GLARE ON THE EYES OF THE USER AND UNWANTED REFLECTIONS FROM THE SCREEN OR OPERATING FEATURES. GLARE FROM LIGHTING TO BE AVOIDED.

SIGNAGE :-
ALL SIGNAGE TO CONFORM TO BS 8300:2001 SECTIONS 9.2.2 LOCATION & DESIGN OF SIGNS & INFORMATION AND 9.2.3 VISUAL SIGNS.
ALL NEW GLAZING CONFORMS TO BS 6206.
ALL ELECTRICAL WORK CONFORMS TO BS 7671.

IT IS ASSUMED THAT ALL PRELIMINARY WORKS CARRIED OUT / CONTRACTED BY THE SITE OWNER (SHOULD THEY BE REQUIRED BY THE PROJECT) ARE COMPLETED IN ACCORDANCE WITH CURRENT BUILDING REGULATIONS 2010 AND AMENDMENTS THEREAFTER

SITE NOTES

FLOOR CONSTRUCTION

CERAMIC TILE ON TIMBER / BASEMENT

REMOVE EXISTING GLAZING PANEL

MODIFY SHUTTER - CUT DOWN SHUTTER - NEW GUIDE RAIL, ANGLE, INFILL AND BOX SECTION RE
/ SHUTTER NOT WORKING AT TIME OF SURVEY, OTHERS TO REPAIR PRIOR INSTALL DATE

INSTALL: NEW GLAZING PANE TO L/H/S, PRESSURE PLATE, 12MM BLACK LAMINATE PANEL, ATM ENCLOSURE, PLINTH, ATM, ELECTRICS - NEW DIS. BOARD AND FTU ILLUMINATED SIGNAGE

NOTES:


- NO ASBESTOS REG. - CSS TO ARRANGE ASBESTOS SURVEY PRIOR TO WORKS COMMENCING
- FULL SERVICE CLEARANCE NOT ACHIEVABLE - CASH ZONE TECH SUPPORT ALREADY APPROVED
- DESTRUCTIVE FLOOR SURVEY REQUIRED TO CONFIRM FLOOR DEPTH / FLOOR SUPPORT REQUIREMENTS

WORK TO BE CARRIED OUT BY OTHERS


PROVIDE FULL AND CLEAR ACCESS TO THE BASEMENT AT TIME OF DESTRUCTIVE SURVEY AND FOR ANY ADDITIONAL SITE SURVEYS AND WORKS COMMENCING

REMOVE BARRELS, GAS BOTTLE, SHELVING DISPLAY, SLATWALL, EXTERNAL SHELVING/STOCK AND ANY LOOSE STOCK FROM THE ATM LOCATION PRIOR TO INSTALL

REPAIR THE SHUTTER CURTAIN PRIOR WORKS COMMENCING

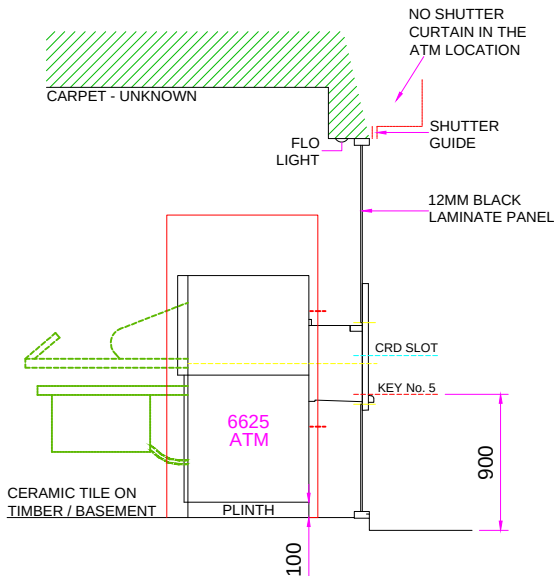

SECTION VIEW A-A

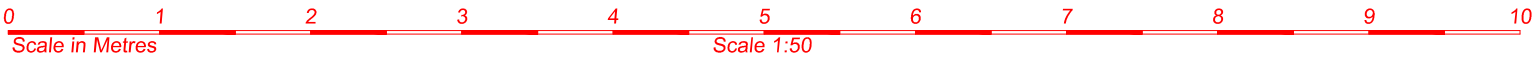

SITE ADDRESS KURDISTAN MARKET 11 GRANDALE STREET RUSHOLME, MANCHESTER M14 5WS	TITLE PROPOSED AUTOMATED TELLER MACHINE (ATM) INSTALLATION FOR CASHZONE			04			drawing approval	
				03				
				02			NAME:-	
	DRAWN MK	DATE 17/01/23	SCALE VARIOUS @A3	01			POSITION:-	APPROVED:-
	REF/DRG No. E025847	SHEET	REVISION	REVISION	DESCRIPTION	DATE	BY	DATE:-

