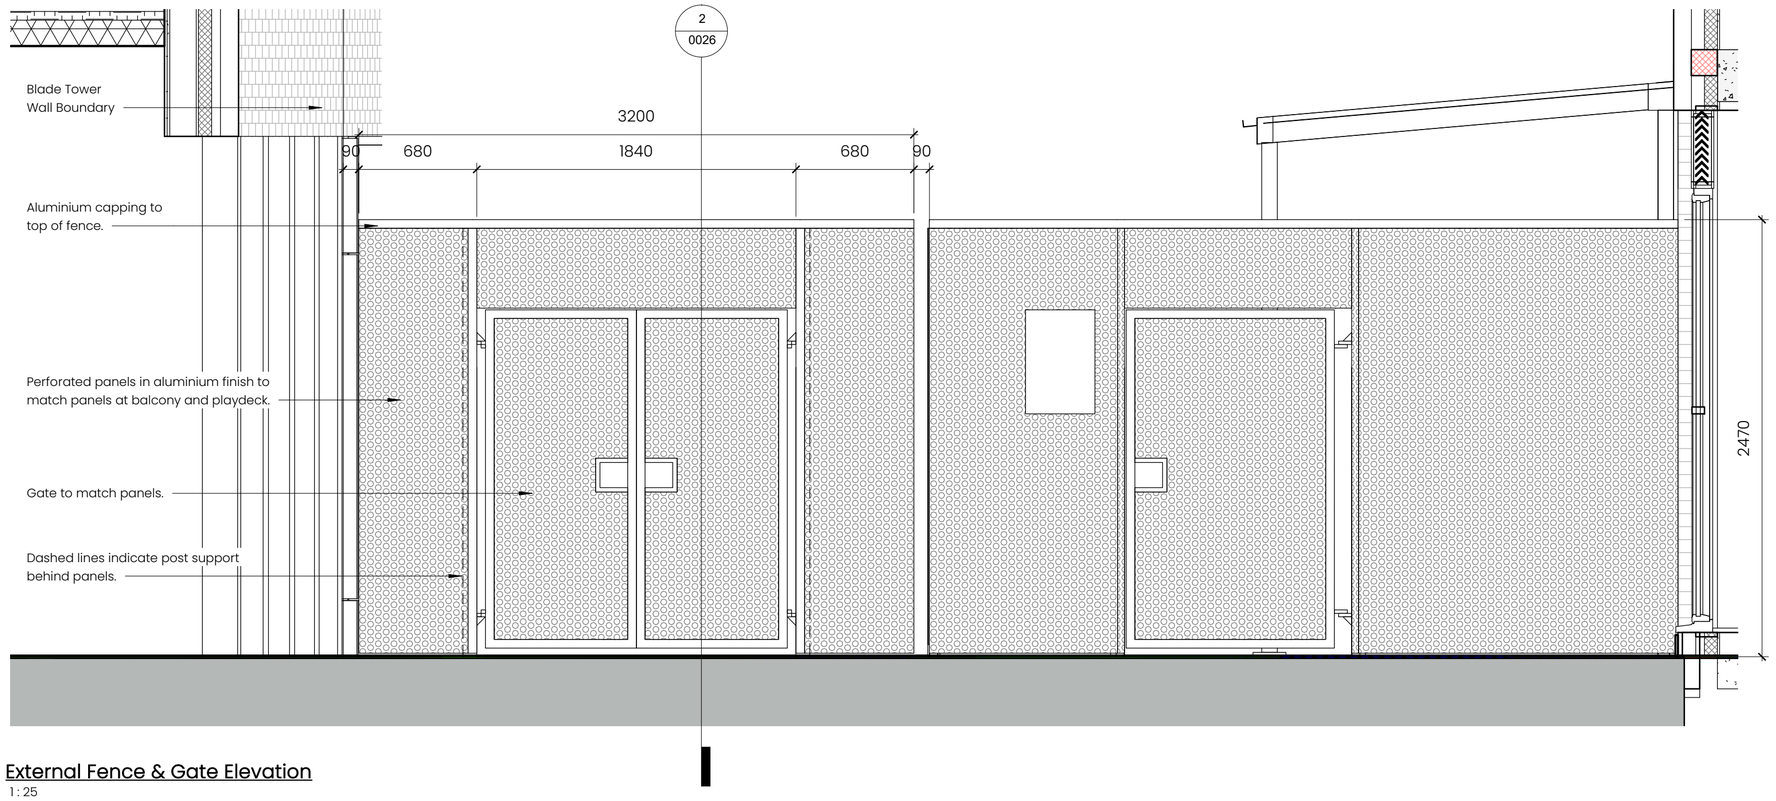


External Fence & Gate Elevation

1 : 25

General Notes

All dimensions are to be checked on site prior to constrcution, manufacture of any components and ordering of materials and equipment.

Any discrepancies are to be reported to the architect for clarification.

All materials and workmanship to be in accordance with the current British Standards and codes of practice.


Graphic Scale

0m 0.4m 0.8m 1.2m 1.6m 2m



Proposed Gate Material

Laser cut panel 50% porosity.
Powder coated steel, metallic bronze finish Tiger drylac C33 68/60959

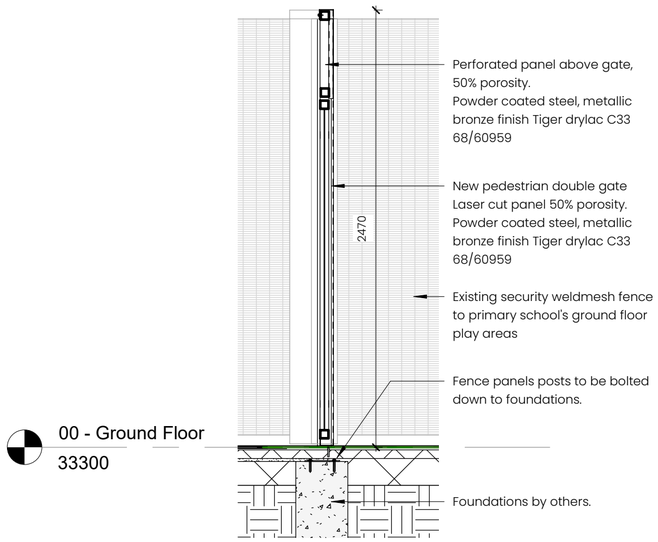

New Pedestrian Gate Section Detail

1 : 25

Rev	Date	By	Description
X02	05/07/24	KK	Section detail added
X01	21/03/24	KK	Planning Submission

arkilab
DESIGN STUDIO
www.arkilab.co.uk info@arkilab.design

Client
Renaker Build, MCC

Project
Crown Street Primary School

Drawing
Gate Elevation

Drawing Number
zone - originator - class. - type - level - number
C3 - AKL - G200 - EL - XX - 0026 - X02

Revision
X02

Suitability	Suitability Description
S4	For Stage Approval

Stage	Purpose
RIBA 05	Construction

AKL Job Number	Scale	Date
21018	1 : 25 @A2	03/21/24

Drawn By	Checked By
SJ	KK

Copyright of Arkilab Ltd 2022. All rights reserved. This drawing is not to be copied or disclosed by or to any unauthorised persons without the prior written consent of Arkilab Ltd.