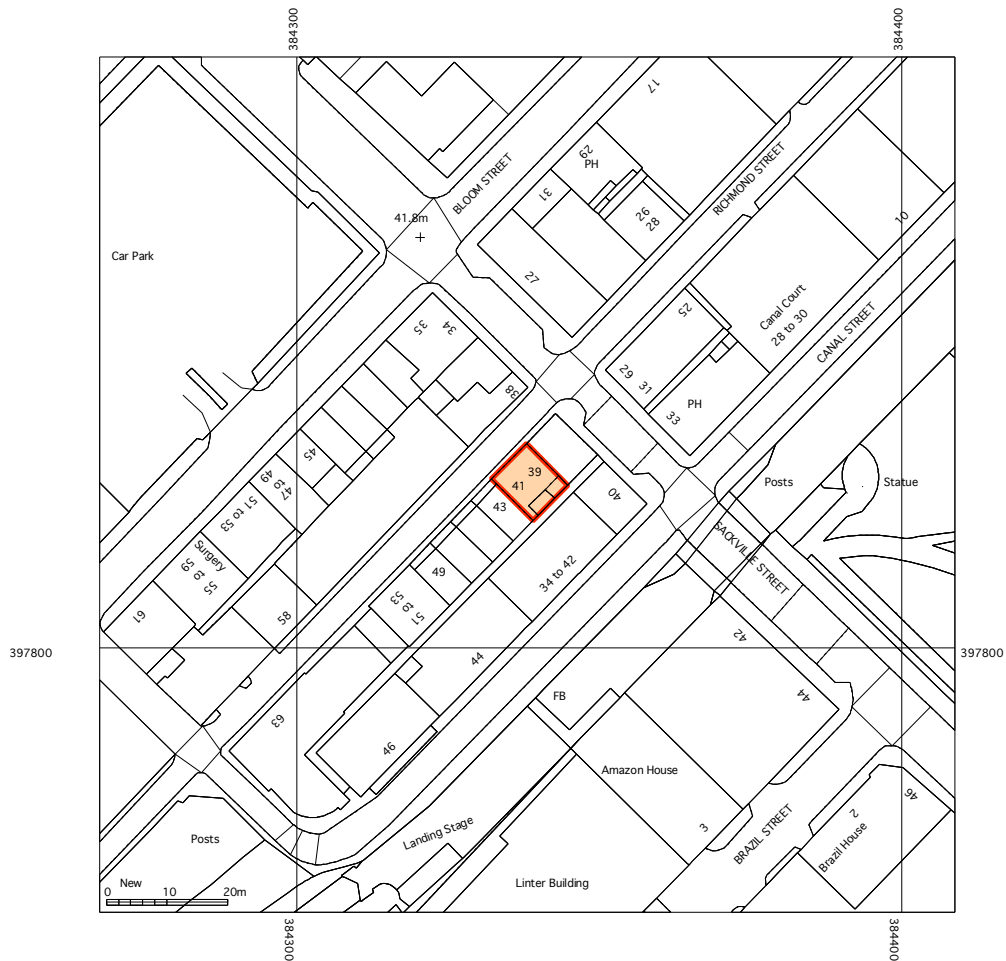


Martin Boyd
Architectural Services
 56 Kirkbarrow
 Kendal LA9 5DE
 mob 077881 84843
 martin@martinboyd.co.uk

Project
39 & 41 Richmond Street Manchester M13 WB

Drawing Title
Location Plan

Drawn By mjb	Date 24/06/24	Scale 1:1250@A4
Job No. 12.46	Drawing No. P-01	Revision