
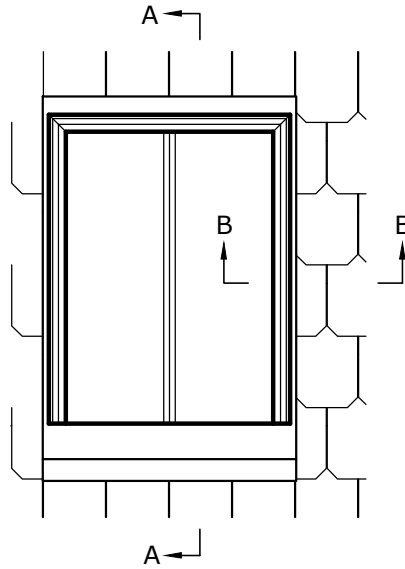



- 1 VELUX flashing (EDU 20°-65°)
- 2 VELUX window (GCL 20°-65°)
- 3 VELUX underfelt collar (BFX)
- 4 VELUX insulation frame (Pre-installed on GCL)
- 5 VELUX vapour barrier (BBX)
- 6 VELUX vapour barrier tape (BBX)
- 7 Gasket on BBX in window rebate
- 8 Lining (non - VELUX)
- 9 Sarking board (Non VELUX)
- 10 Trimmer where necessary (Non VELUX)
- 11 Felt/breather membrane (Non VELUX)

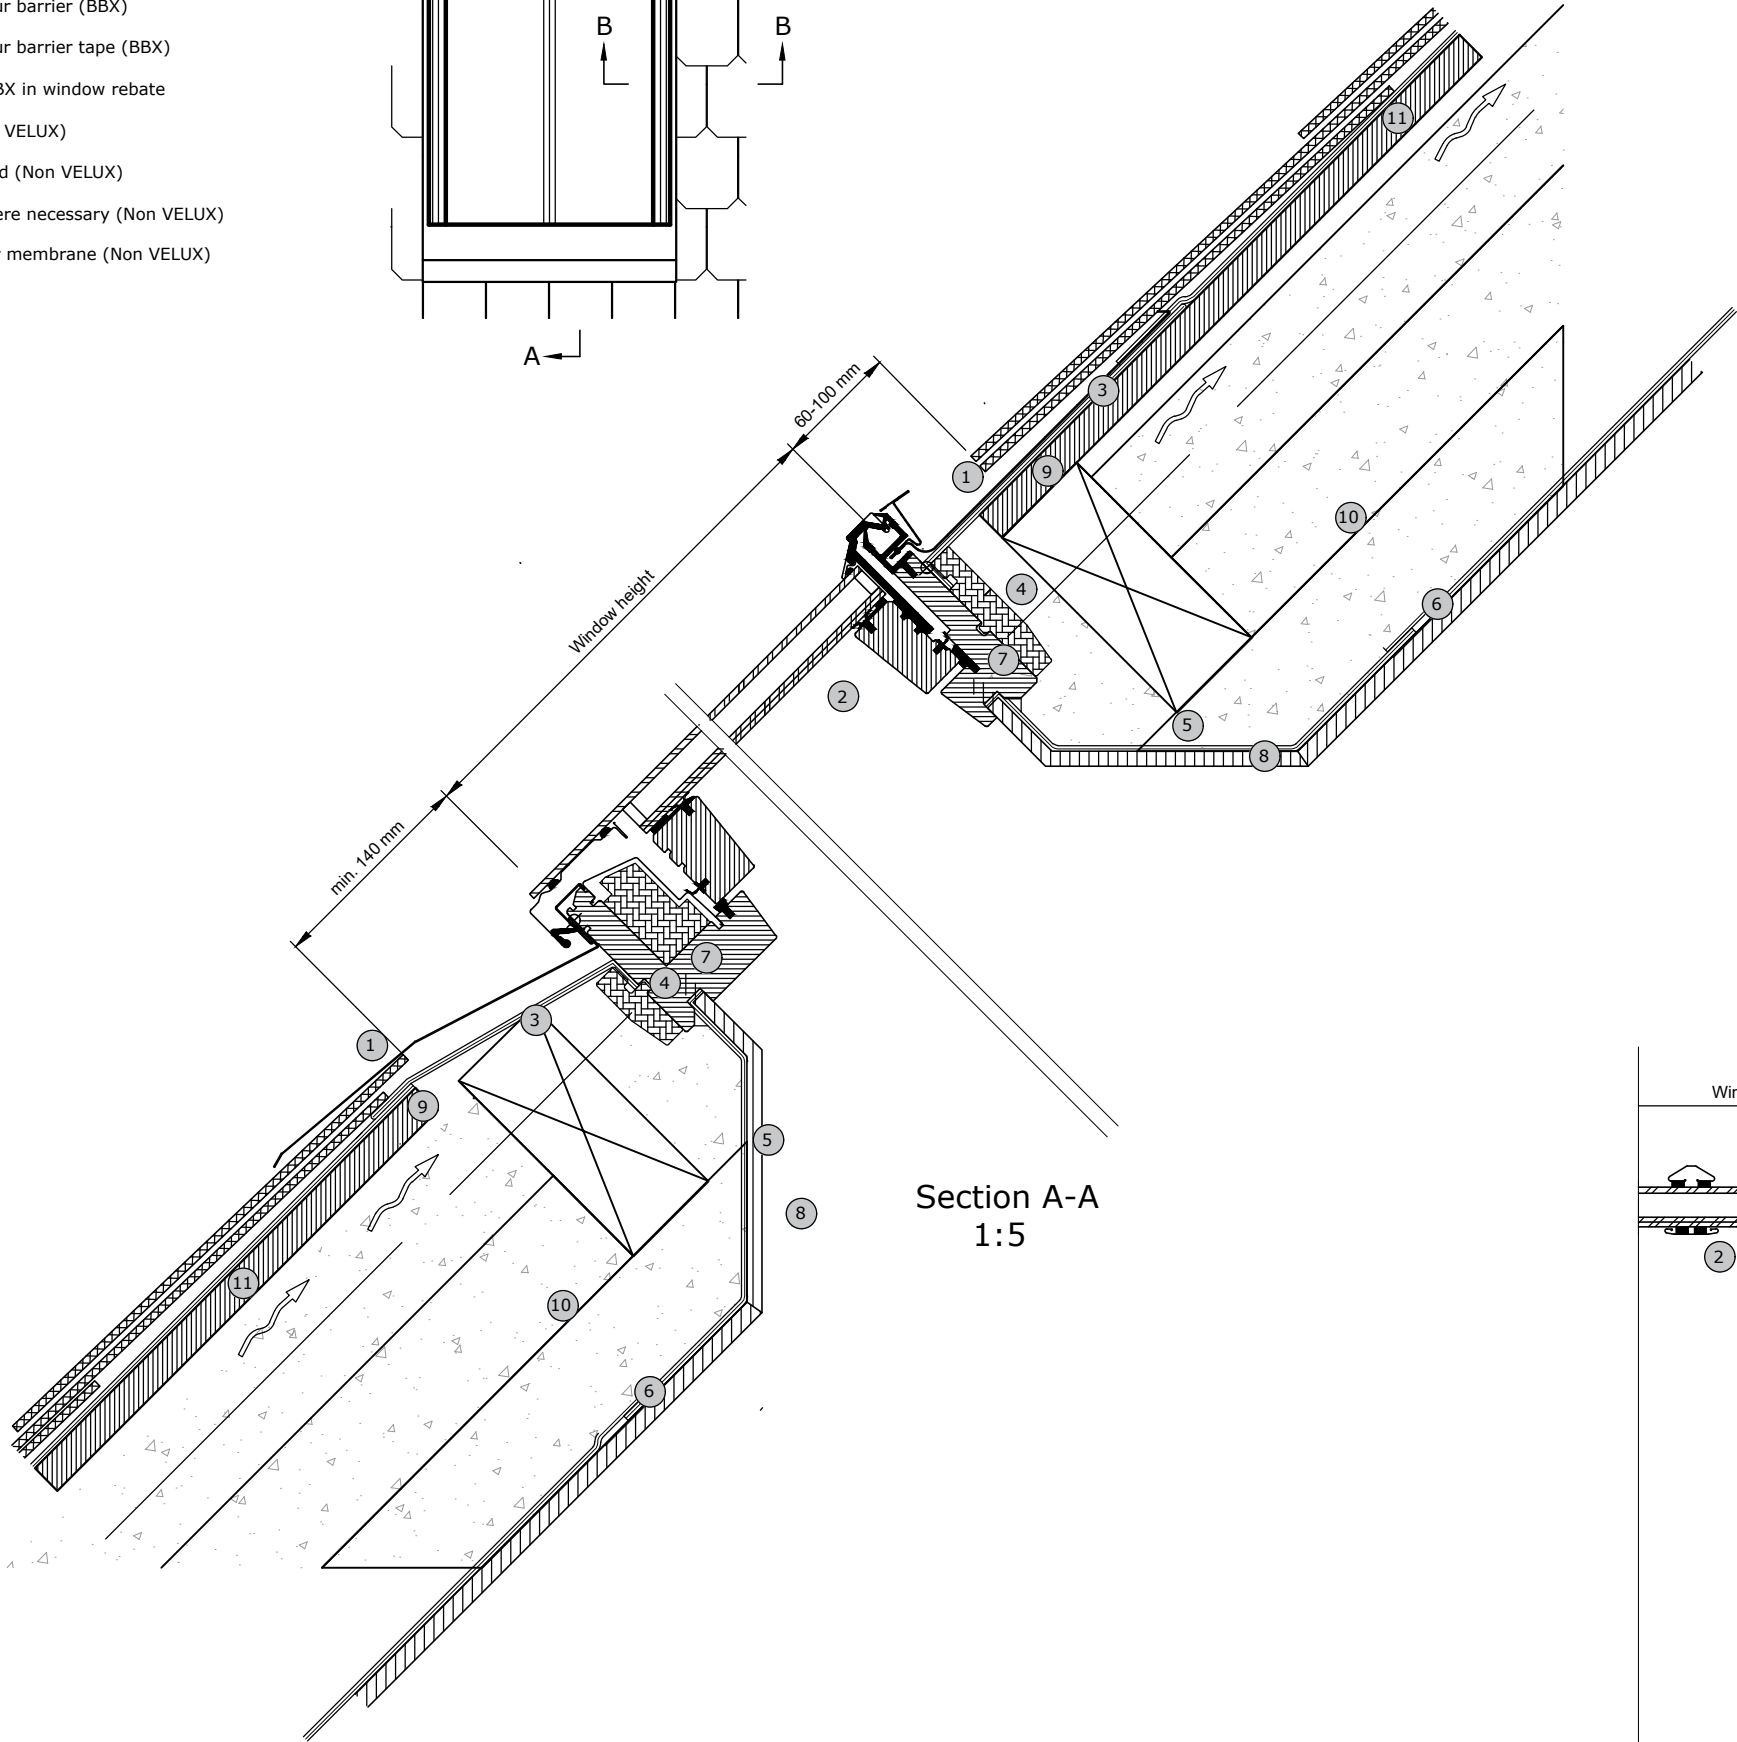

Section A-A
1:5

Roof covering:

Slates
Max 2x8 mm

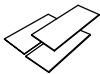

VELUX Products:


GCL
20°-65°



EDU
20°-65°



BFX

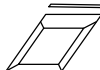


BBX



VELUX window sizes:

Size	Width (mm)	Size	Height (mm)
CC-	550	-K04	978
FC-	660	-K06	1178
MC-	780	-K08	1398
PC-	942	-K10	1600
SC-	1140		

Section B-B
1:5

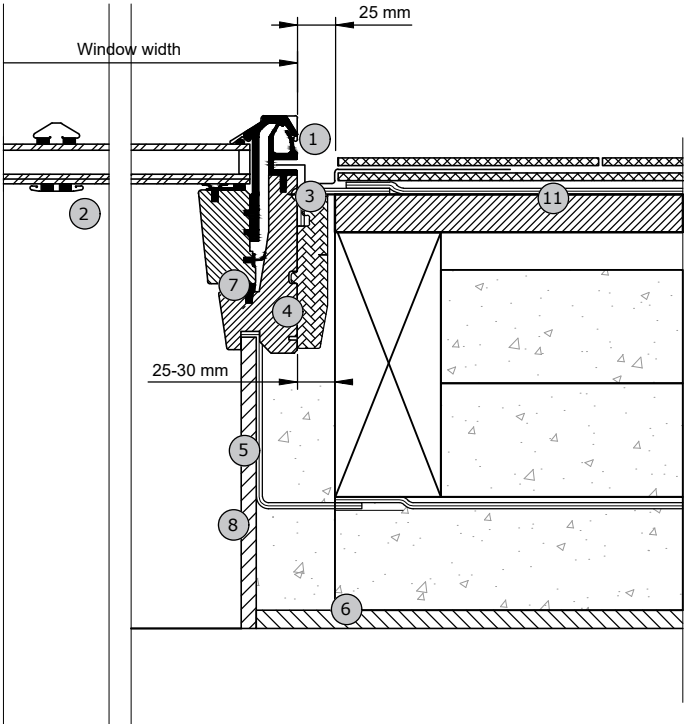

Notes:

Do not scale from this drawing. All dimensions to be checked on-site by contractor to ensure accuracy prior to any installation. All design work produced by Amspec Ltd is for indicative purposes only. It is the client and contractors responsibility to ensure that building control and fire officer approval have been met prior to commencement of site work

REV:	DESCRIPTION:	BY:	DATE:
APPROVAL ISSUE			
 DESIGN & BUILD SOLUTIONS t : 01942 621342 f : 01942 226552 www.amspec.co.uk			
CLIENT: Bruntwood			
ARCHITECT:			
SITE: Kings House			
TITLE: Heritage Roof Lights			
SCALE: AT A3:	DATE: 06.08.24	DRAWN: TB	CHECKED:
PROJECT NO: 2126	DRAWING NO: A_R (74) 100	REVISION:	