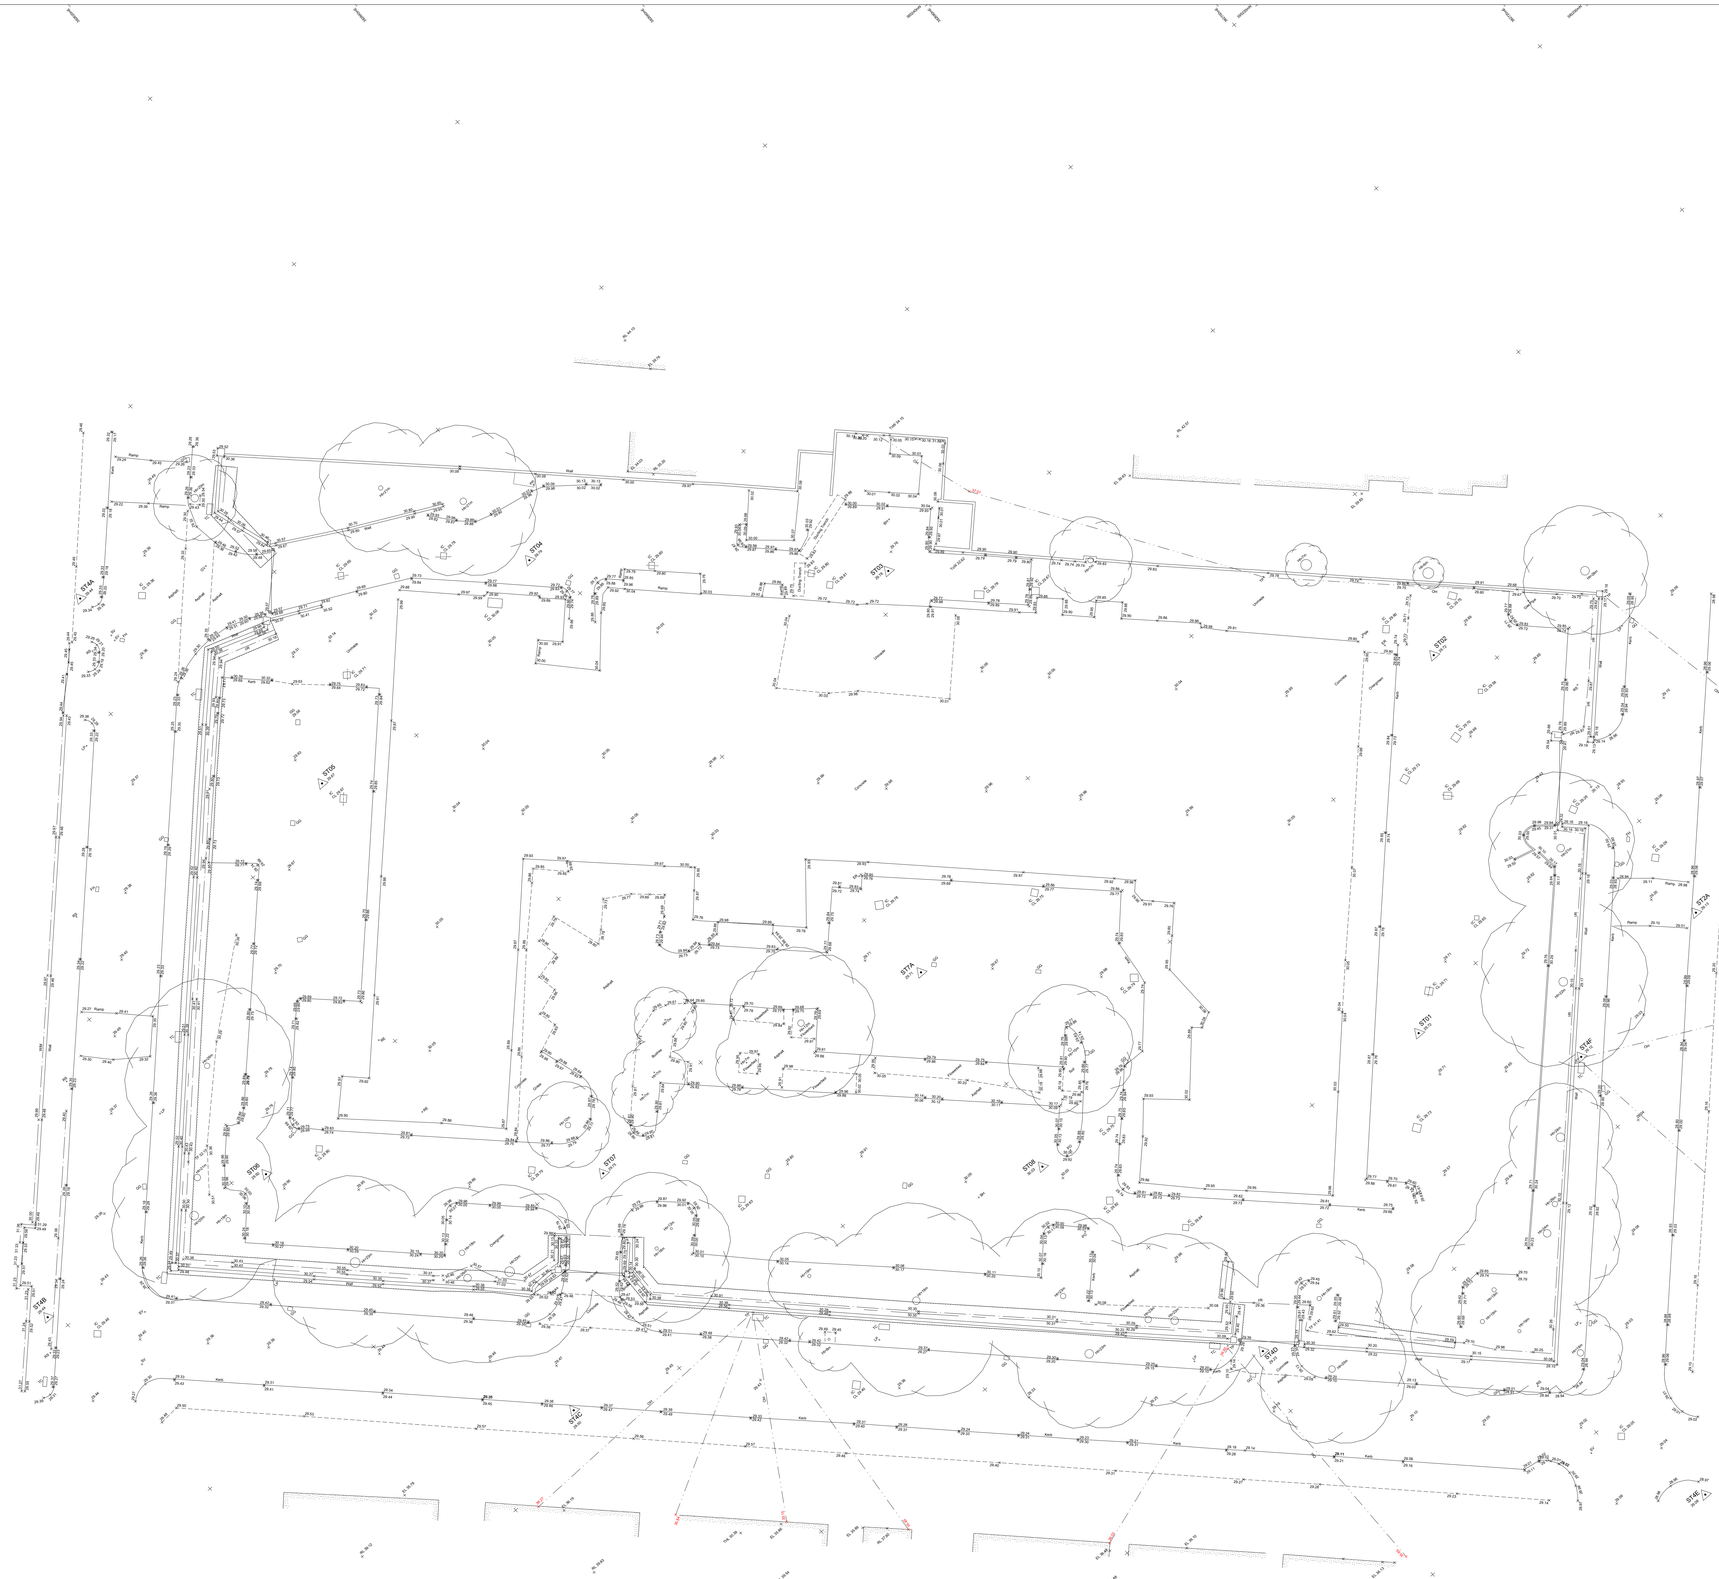

TOPOGRAPHICAL & MEASURED BUILDING SURVEYS

ABBREVIATIONS & SYMBOLS

AH	Arch Head Height	ER	Earth Rod	RSD	Roller Shutter Door
AB	Air Brick	ET	EP+Transformer	RSJ	Rolled Steel Joist
AR	Assumed Route	FB	Flower Bed	SI	Sign Post
AV	Air Valve	FBD	Floor Board Direction	SP	Arch Spring Point Height
BB	Belisha Beacon	FH	Fire Hydrant	SV	Stop Valve
BH	Bore Hole	FL	Floor Level	SW	Surface Water
BL	Bed Level	FP	Flag Pole	TB	Cable Box
BO	Bollard	FW	Foul Water	TC	Traffic Counting
BP	Bucket Post	GG	Gas Grate	TC	Telecom Cover
BS	Bus Stop	GV	Gas Valve	TH	Trial Pit
BU	Bush	HH	Head Height	THL	Threshold Level
B/W	Barbed Wire Fence	IC	Inspection Cover	TL	Traffic Light
BX	Box (Utilities)	IL	Invert Level	ToW	Top of Wall
C/B	Close Board Fence	IR	Iron Railings	TP	Telegraph Pole
CH	Cill Height	KO	Kerb Outlet	TS	Traffic Signal Cover
CL	Cover Level	LP	Lamp Post	TV	Cable TV Cover
C/L	Chain Link Fence	MH	Manhole	UB	Universal Beam
C/Lev	Ceiling Level	MP	Marker Post	UC	Unknown Cover
Col	Column	NB	Name Board	UK	Unknown Tree
C/P	Chestnut Paling Fence	OHL	Overhead Line (approx)	UMG	Unmade Ground
CR	Cable Riser	Pan	Panel Fence	USB	Under Side Beam
C/W	Chicken Wire	PB	Post Box	UTL	Unable To Lift
DC	Drainage Channel	PM	Parking Meter	UTS	Unable To Survey
DH	Door Head Height	PO	Post	VP	Vent Pipe
DL	Dilapidated	P/R	Post & Rail Fence	WB	Waste Bin
DP	Down Pipe	P/W	Post & Wire Fence	WH	Weep Hole
DR	Drain	P/Wall	Partition Wall	WL	Water Level
EBx	Electric Box	RE	Rodding Eye	WM	Water Meter
EC	Electric Supply Cover	RL	Ridge Level	WO	Wash Out
EL	Electric Line	RP	Reflector Post	2.5 FC	Floor to Ceiling Height
EP	Electric Pole	RS	Road Sign	2.1 FC	Floor to False Ceiling Ht
					Survey Control Station

DRAWING NOTES

Topographical Surveys

Trees are drawn to scale showing the average canopy spread. Descriptions and heights should be used as a guide only.

All building names, descriptions, number of storeys, construction type including roof line details are indicative only and taken externally from ground level.

All below ground details including drainage, voids and services have been identified from above ground and therefore all details relating to these features including; sizes, depth, description etc will be approximate only. All critical dimensions and connections should be checked and verified prior to starting work.

Detail, services and features may not have been surveyed if obstructed or not reasonably visible at the time of the survey.

Surveyed physical features may not necessarily represent the legal boundary line.

Measured Building Surveys

Measurements to internal walls are taken to the wall finishes at approx 1m above the floor level and the wall assumed to be vertical.

Cill heights are measured as floor to the cill and head heights are measured from cill to the top of window.

General

The contractor must check and verify all site and building dimensions, levels, utilities and drainage details and connections prior to commencing work. Any errors or discrepancies must be notified to Survey Solutions immediately.

The accuracy of the digital data is the same as the plotting scale implies. All dimensions are in metres unless otherwise stated.

The survey control listed is only to be used for topographical surveys at the stated scale. All control must be checked and verified prior to use.

© Land Survey Solutions Limited holds the copyright to all the information contained within this document and their written consent must be obtained before copying or using the data other than for the purpose it was originally supplied.

Do not scale from this drawing.

SURVEY CONTROL CO-ORDINATES

Name	Easting	Northing	Height
ST01	382651.796	395138.573	29.718
ST02	382675.736	395163.999	29.717
ST03	382642.831	395202.888	29.785
ST04	382618.474	395225.368	29.792
ST05	382590.514	395222.364	29.671
ST06	382562.946	395198.528	29.918
ST07	382586.495	395178.165	29.748
ST08	382617.497	395152.046	30.031
ST2A	382678.409	395130.183	29.129
ST4A	382584.858	395249.889	29.435
ST4B	382539.075	395201.774	29.441
ST4C	382570.089	395163.445	29.496
ST4D	382621.687	395125.845	29.227
ST4E	382643.829	395089.060	29.082
ST4F	382661.687	395127.078	29.120
ST7A	382620.804	395172.941	29.707

SURVEY GRID AND LEVEL DATUM

The coordinate system established for this survey is related to Ordnance Survey (OS) national grid at a single point using Smartnet, then orientated to grid north with a scale factor of 1.000

The level datum established for this survey is related to Ordnance Survey (OS) using GPS Smartnet.

To avoid discrepancies any coordinated data used in conjunction with this survey must be derived directly from this control data.

REV	DESCRIPTION	DRAWN	APPR	DATE
A	Trees added/checked/amended.	SR	SR	27/03/24

SURVEY SOLUTIONS

LAND SURVEYING
BUILDING SURVEYING
UNDERGROUND SURVEYING
SITE ENGINEERING
MONITORING

0845 040 5969
survey-solutions.co.uk

IPSWICH BEDFORD COVENTRY GLASGOW LONDON MANCHESTER NORWICH NOTTINGHAM YEOVIL

PROJECT TITLE	Russell Road, Whalley Range Manchester, Greater Manchester, M16 8AW		
DRAWING DETAIL	TOPOGRAPHICAL SURVEY Sheet 1 of 1		
CLIENT	Triangle Architects Ltd		SCALE 1:200
SURVEYOR: JB	SURVEY DATE: Dec 2023	CHECKED BY: SR	APPROVED BY: SR / DWG STATUS: FINAL
DRAWING NUMBER: 6321MCLS-01		REVISION: A	ISSUE DATE: Dec 2023

©Land Survey Solutions Limited 01/01/2010

Original Sheet Size A0H