


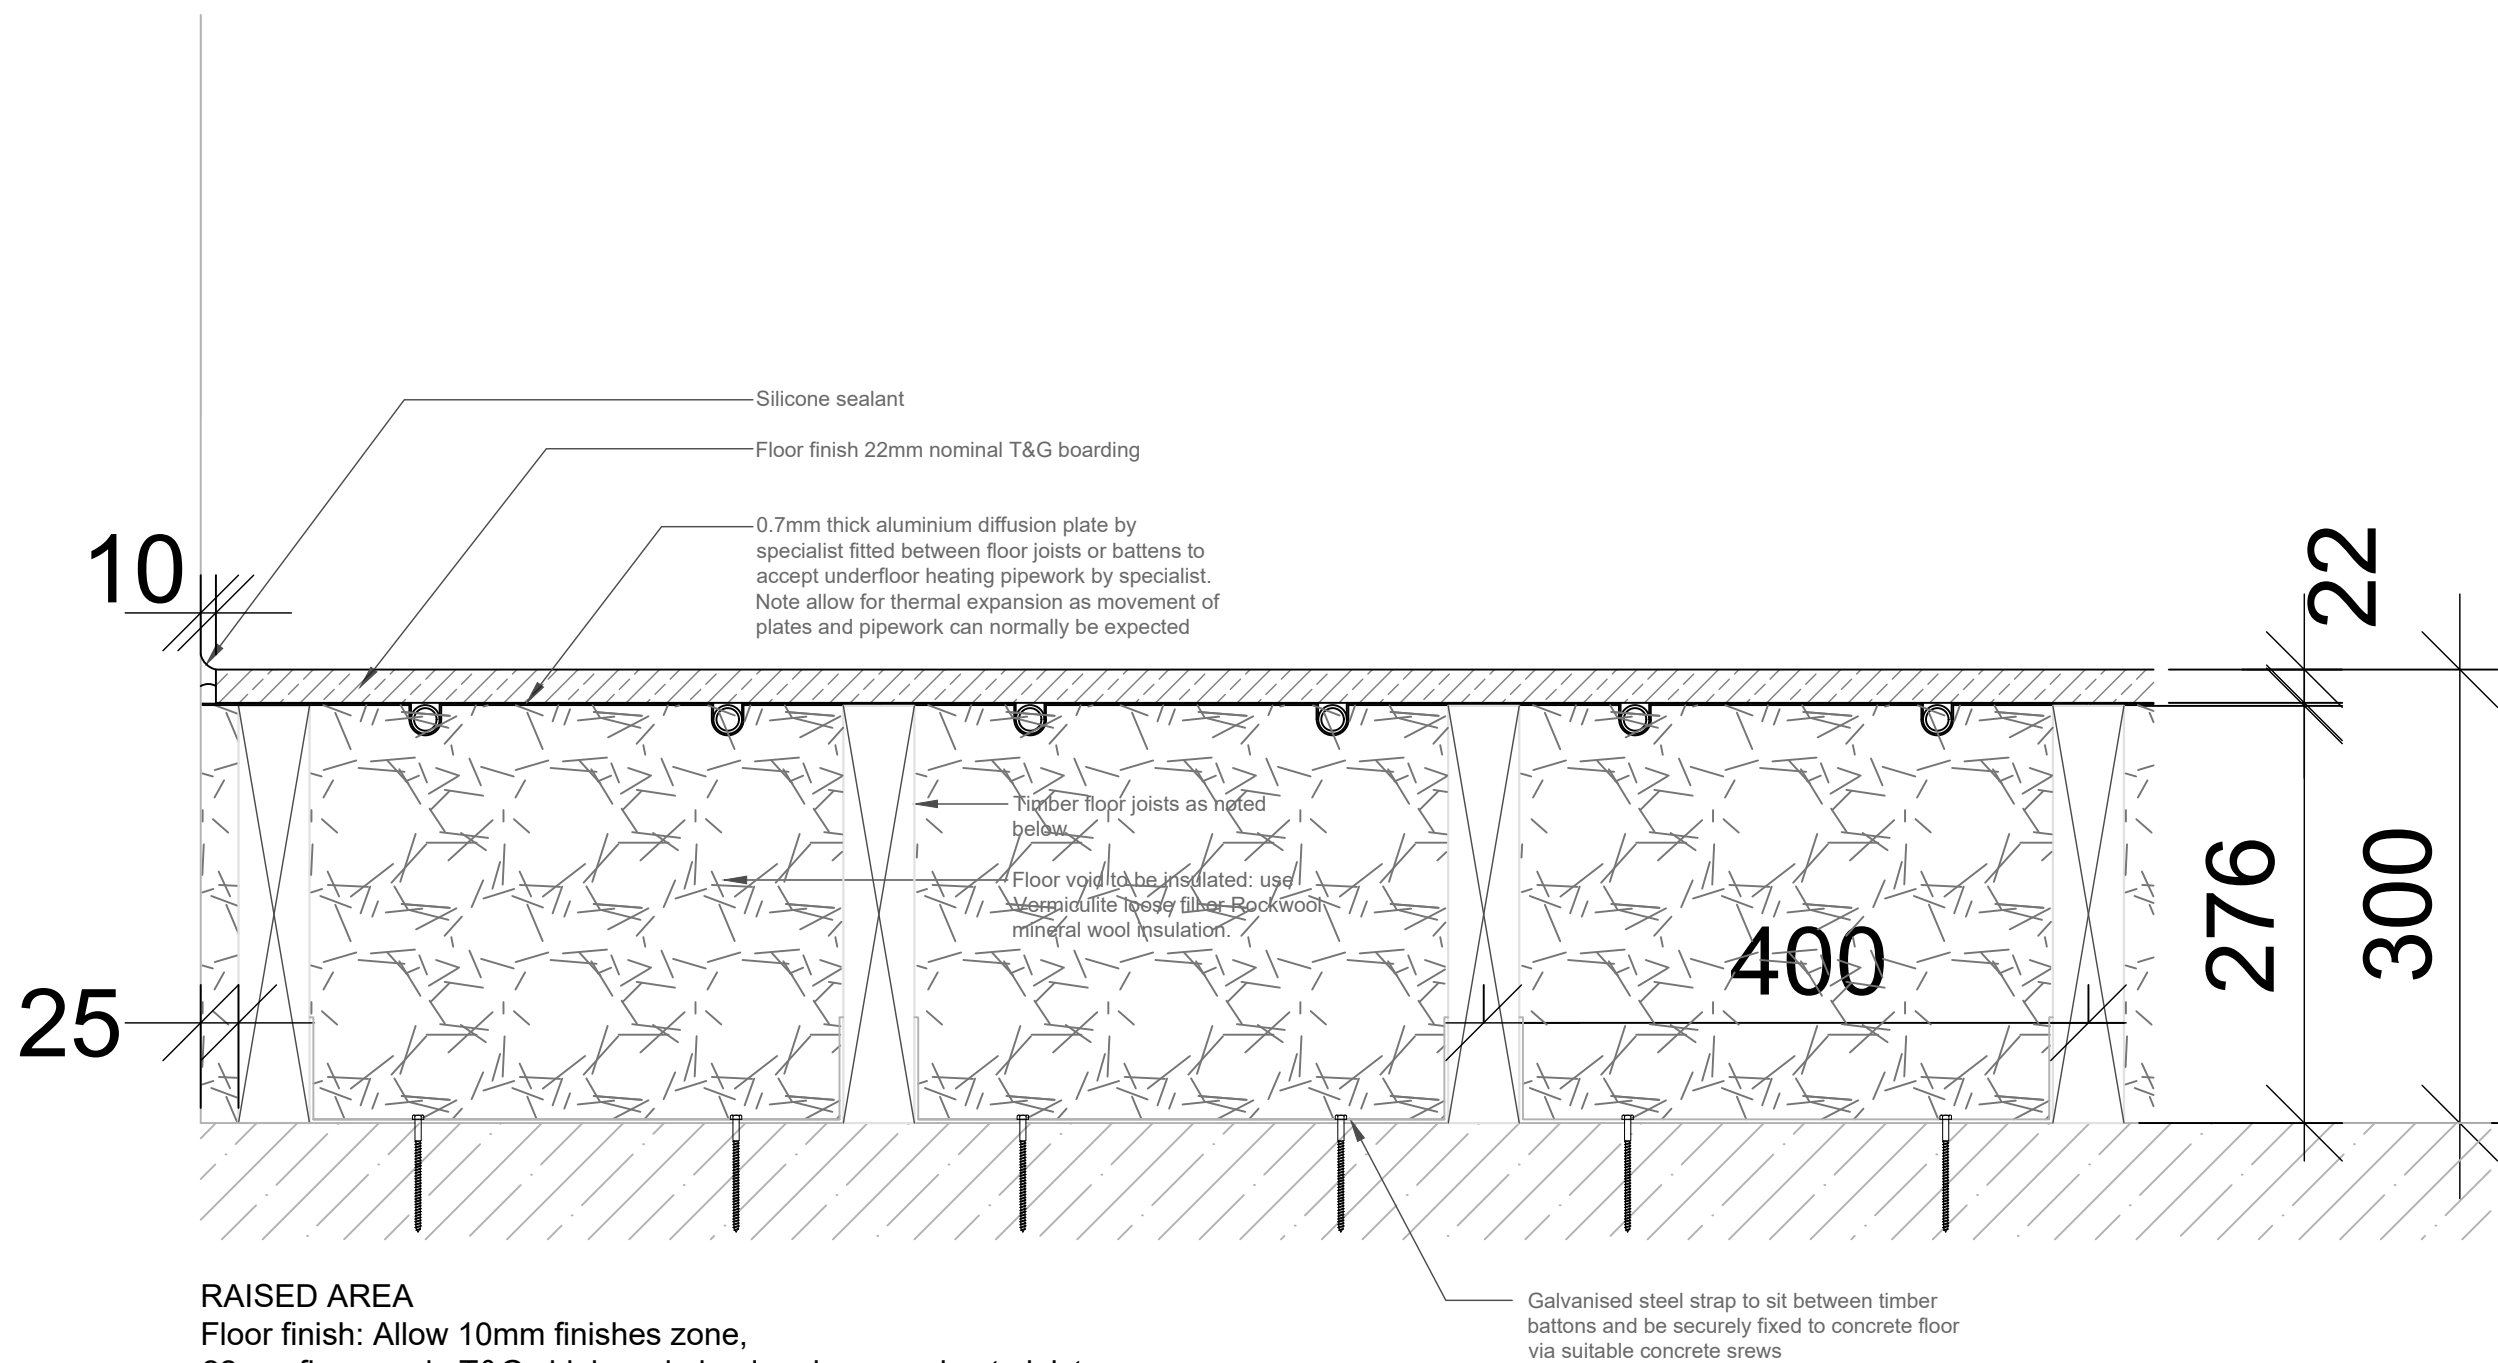

RAISED AREA
Floor finish: Allow 10mm finishes zone,
22mm floor grade T&G chipboard glued and screwed onto joists.
All joists to be C16 grade unless otherwise stated, joists to be
275 x 47mm sw at 400mm maximum center.
All trimmers to be 275 x 47mm.
Floor joists & trimmers to be notched & drilled in accordance with
A1/A2 Stability Part B B6.
Step to be maximum rise 190 (mm) and minimum 150 (mm)
Minimum tread 250 (mm) Maximum 400 (mm).

FIXED FURNITURE
All fixed furniture joinery to be secured to existing concrete slab
floor using suitable concrete screws

RAISED FLOOR DETAIL
SCALE 1:5

STUDIO TWO®

JOB TITLE

Cut & Craft
Manchester

DRAWING TITLE

Raised Floor Detail

SCALE
1:5 @ A1

DATE
May 2024

DRAWING No

AC23- P51

DO NOT SCALE. ALL DIMENSIONS TO BE CHECKED ON SITE BY CONTRACTOR.
ALL MEASUREMENTS ARE IN MM UNLESS OTHERWISE SPECIFIED. WRITTEN
DIMENSIONS TO BE USED IN PREFERENCE TO SCALED DIMENSIONS & ALL
DISCREPANCIES TO BE REPORTED TO STUDIO TWO. THE DESIGN SHOWN ON
THIS DRAWING IS THE PROPERTY OF STUDIO TWO AND IS NOT TO BE USED OR
ITS CONTENTS COPIED, COMMUNICATED OR DISCLOSED, IN WHOLE OR IN PART.