



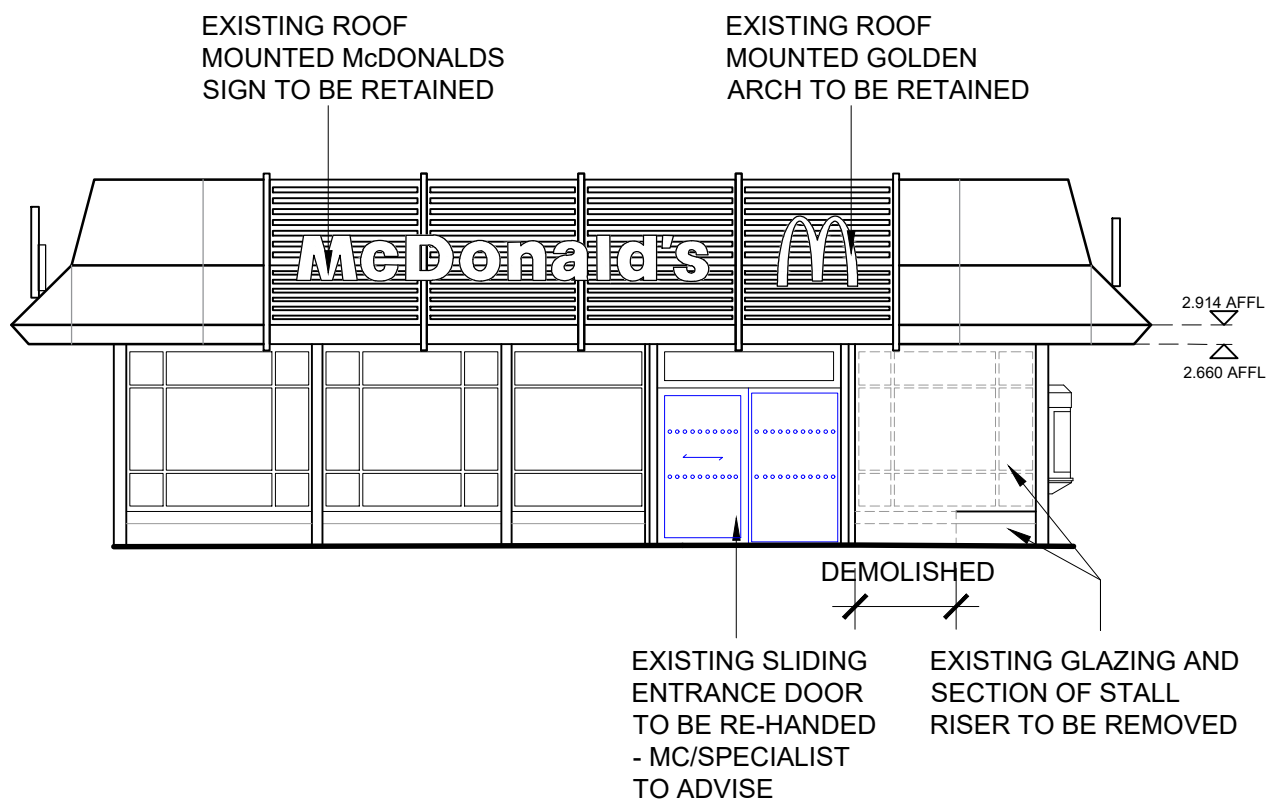

EXISTING ELEVATION A

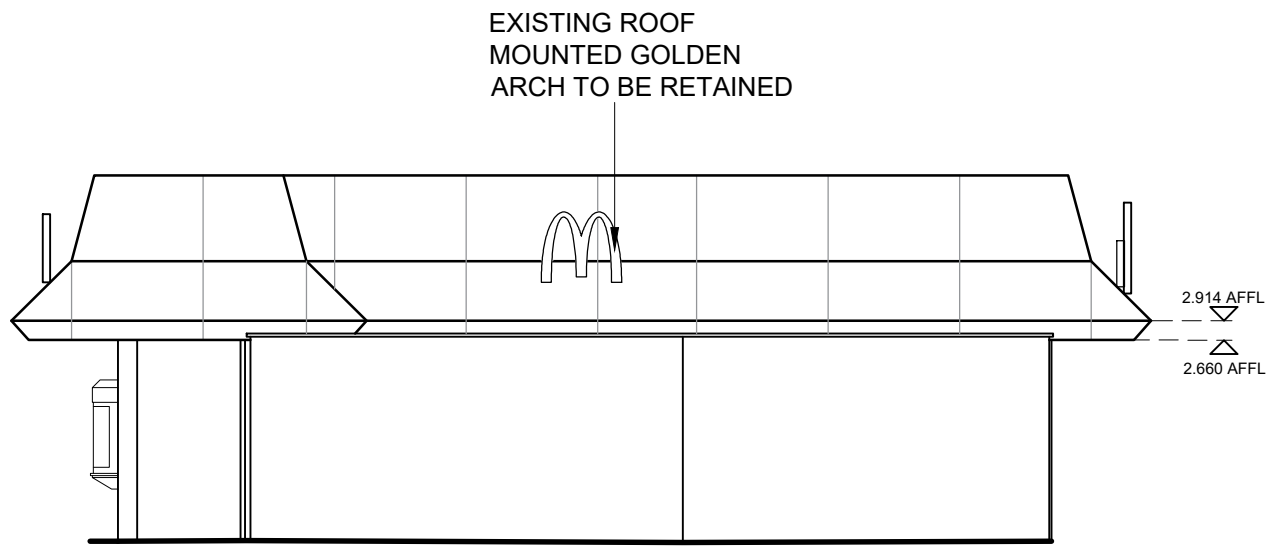

EXISTING ELEVATION C



ALL EXISTING GLAZING FRAMES TO BE RE-DECORATED TO MATCH GREY RAL 7022


EXISTING SLIDING ENTRANCE DOOR TO BE RE-HANDED & RE-SPRAYED TO MATCH GREY RAL 7022 - MC/SPECIALIST TO ADVISE

NEW McDELIVERY DOOR DECORATED TO MATCH GREY RAL 7022

NEW SPANDREL PANEL DECORATED TO GREY RAL 7022

NEW GLAZING TO EXISTING STALL RISER


PROPOSED ELEVATION A

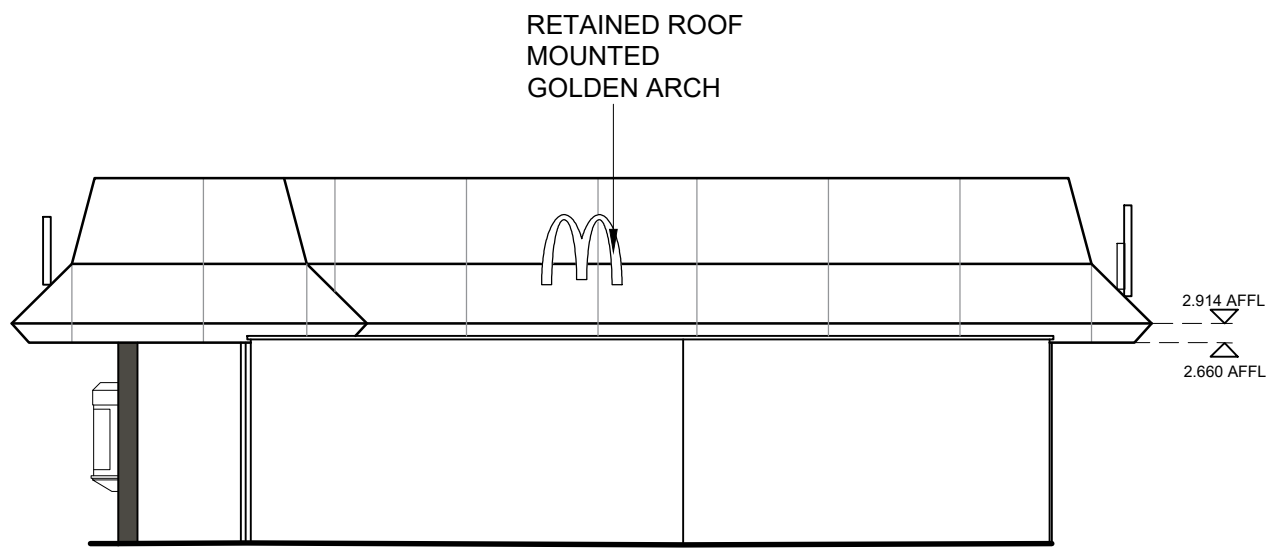


PROPOSED ELEVATION C



EXISTING ELEVATION B

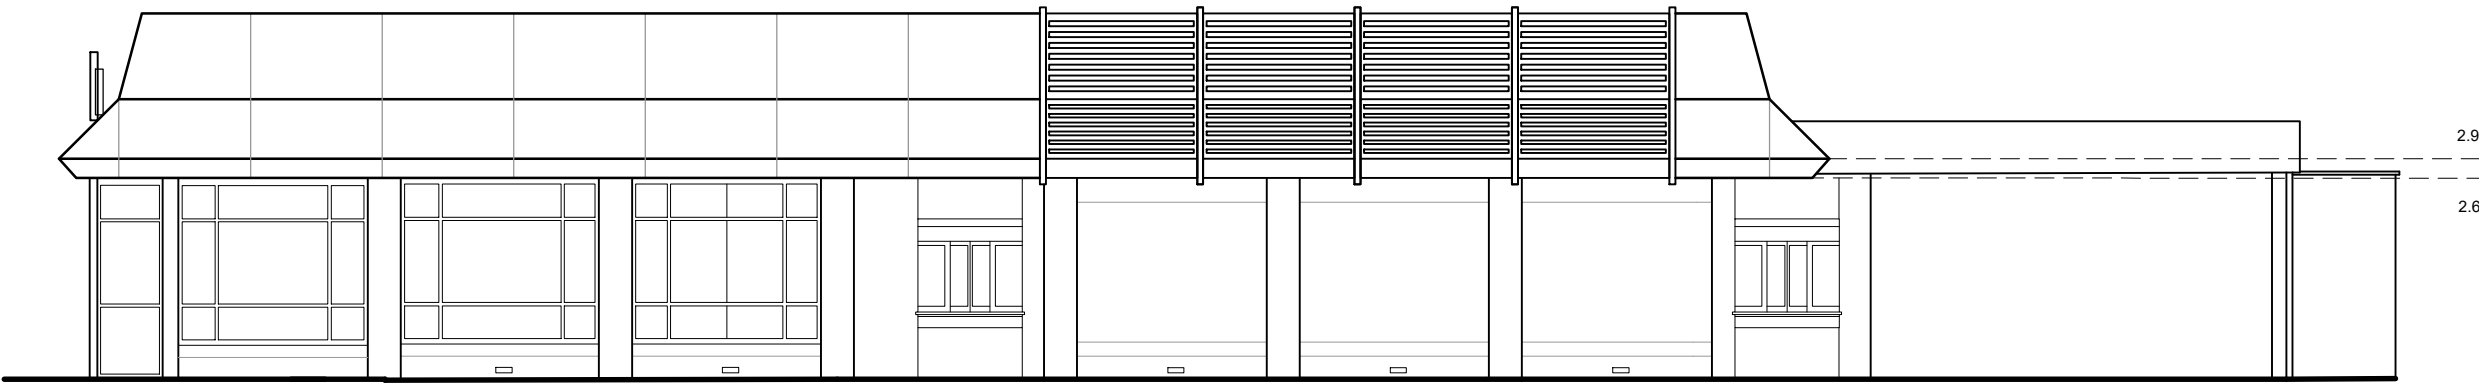


EXISTING ELEVATION D

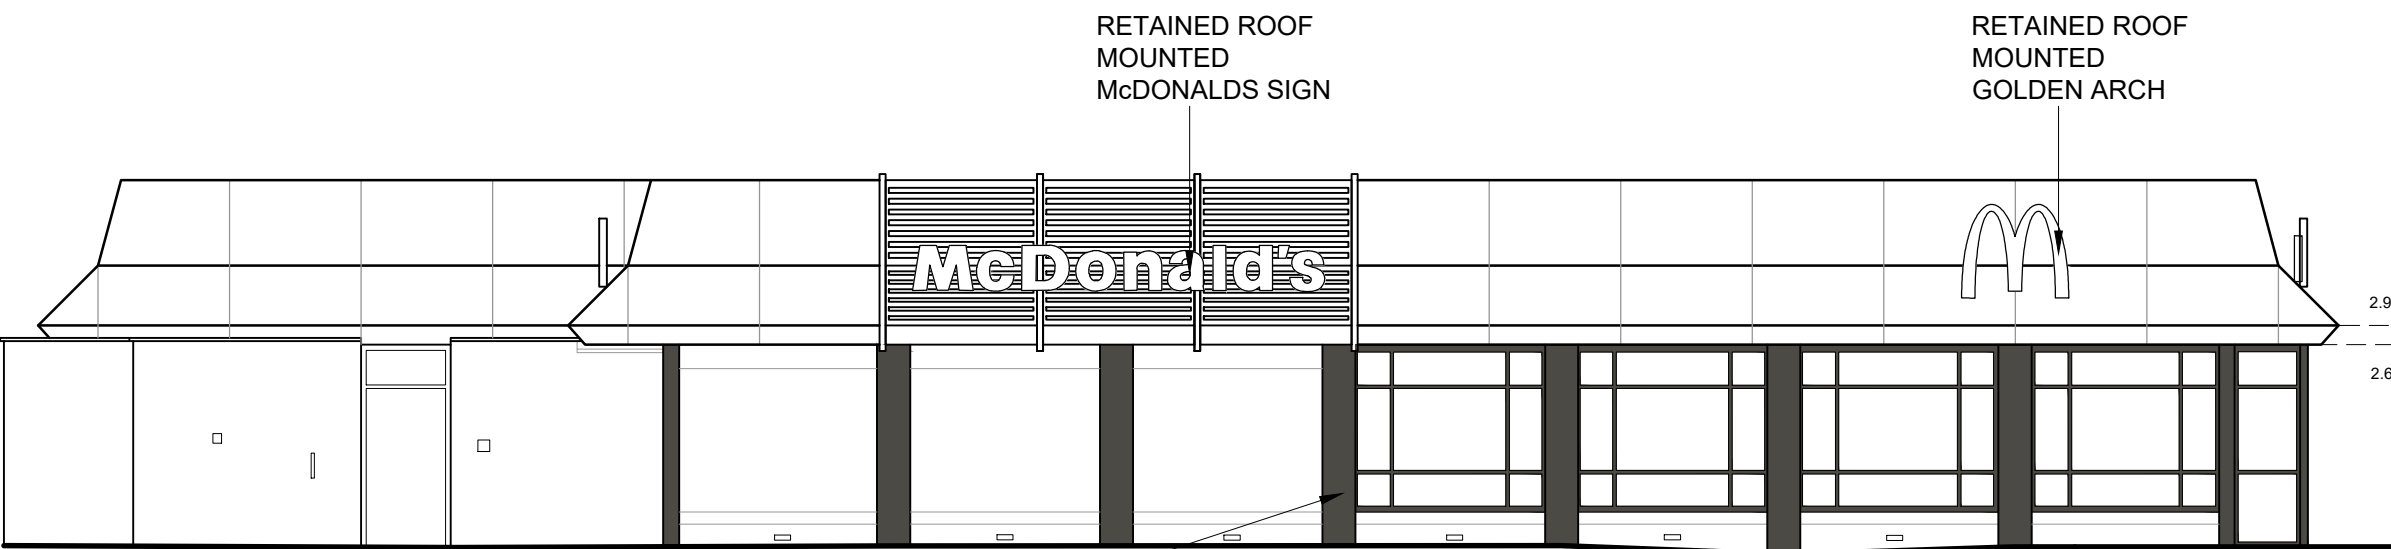

ALL EXISTING CLADDING TO BE RE-DECORATED TO MATCH GREY RAL 7022

PROPOSED ELEVATION B

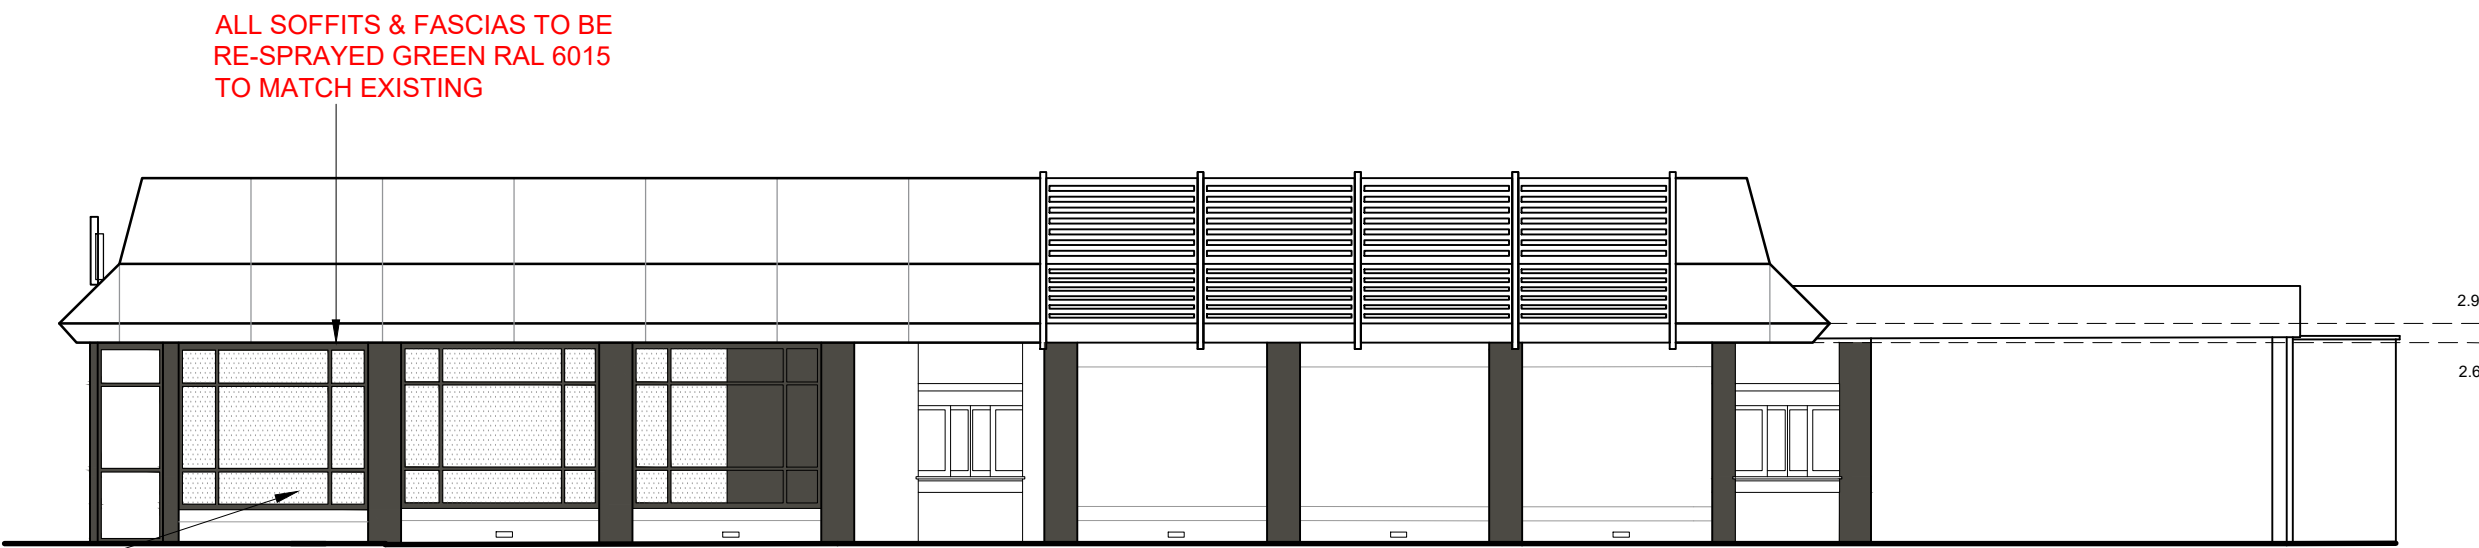

PROPOSED ELEVATION D

NEW FULL HEIGHT FROSTED VINYL APPLIED TO GLAZING

BUILDING FINISHES				
DESCRIPTION	EXISTING	PROPOSED		
WALLS	BRICK AND CLADDING			AS EXISTING
ROOF	COMPOSITE LOUVRE OVERCLAD IN ALUMINIUM REYNOBOND 4mm DG5000 TEINTE BOIS D.8103.MR REVERSE REYNOBOND CLAY BROWN A8163S FINISH DG5000	DRIVE THRU ROOF WITH DRIVE SIGNAGE PAINTED ON COMPOSITE ALUMINIUM FINISH WITH INTERNALLY ILLUMINATED GOLDEN ARCH SIGNAGE	FULL ROOF OVERCLAD IN COMPOSITE ALUMINIUM 4mm REF: INTERPON MK 120E DARK GREEN	AS EXISTING
WINDOW FRAMES	BLACK			GREY RAL 7022
SOFFIT & FASCIAS	KHAKI GREEN			AS EXISTING
DOORS	PPC ALU KHAKI GREEN			GREY RAL 7022
BOOTH WINDOWS (inc surrounds)	FRAMES DECORATED BLACK COLOUR AND TIMBER EFFECT CLADDING			AS EXISTING

NOTES

- All dimensions and levels are to be checked on site.
- Any discrepancies are to be reported to the architect before any work commences.
- This drawing shall not be scaled to ascertain any dimensions. Work to figured dims only.
- This drawing shall not be reproduced without express written permission from AEW.
- Title overlay drawings and ownership boundaries are produced using all reasonable endeavours. AEW cannot be responsible for the accuracy or scale discrepancy of base plans supplied to them.
- All works are to be undertaken in accordance with Building Regulations and the latest British Standards.
- All proprietary materials and products are to be used strictly in accordance with the manufacturers recommendations.



CDM 2015

Client notified of duties: At Design Workshops

Principal Designer: CSS

Unless noted below, all known hazards have been highlighted on the drawing.

Notes:
All drawings to be read in conjunction with all other drawings as noted on issue sheet.

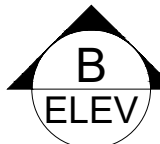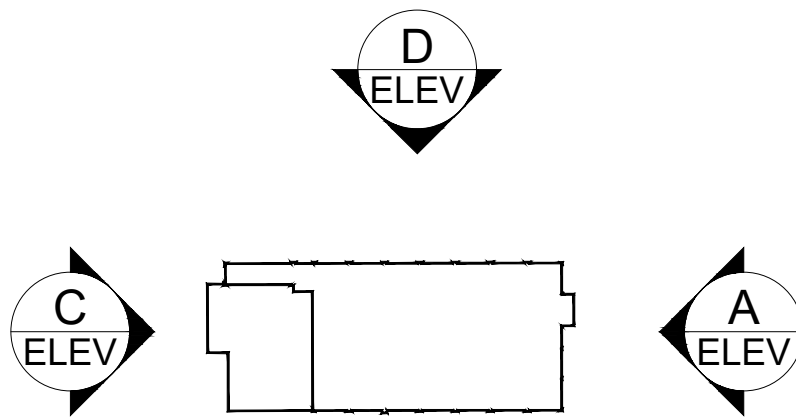

KEY PLAN - NTS

A	29/05/24	LC	MW
UPDATED FOLLOWING STAGE 1 MEETING 02/05/24: - NEW EXTERNALLY FACING ORB OMITTED FROM ELEVATION A - ALL EXISTING GLAZING FRAMES AND CLADDING TO BE RE-SPRAYED GREY RAL 7022 - NEW FULL HEIGHT VINYL FILM APPLIED TO GLAZING TO ELEVATION D - ALL EXISTING SOFFITS & FASCIAS TO BE RE-SPRAYED GREEN RAL 6015			
-	19/03/24	LC	DP
INITIAL ISSUE			
REV	Date	Drawn by: -	Checked by: -
Status Purpose of Issue			
S2 For Approval			
drawing stage Planning			
client			
McDonald's Restaurants Ltd			

project store

DEBDALE PARK
21 WALL WAY
MANCHESTER M18 7WY

0716

drawing title

EXISTING & PROPOSED
SITE ELEVATIONS

date 19/03/2024 drawn LC
scale@A1 1:100 checked DP

0 1 2 3 4 5m
Scale 1:100

EXISTING & PROPOSED SITE ELEVATIONS 1:100

Rev

A

13827_AEW_0716_0005

Job No

aew architects
0161 214 4370
www.aewarchitects.com



Aew