

Description:
Furniture Type 13 (FT13)

Product:

- Planterline Custom

Supplier:

- Raaft or equal and approved.

Material:

- Steel

Finish:
Polyester Powder Coated

Colour:

- Anthracite Grey Ral 7016

Size:

- 5mm Sheet
- Height Typcially 500mm to be coordinated with levels drawings, roofing contractor and supplier.

Corner Units

- Mitre Joints not permitted corner units to be utilised.

Fixings / Supports

- Fixings to fabricators detail and specification

Foundation and Sub-Base:


- To engineers detail and specification

Sample:


- Material samples to be submitted to Landscape Architect for approval.

Fabrication Drawings:


- Complete fabrication drawings are to be submitted to the Landscape Architect for approval prior to manufacture.

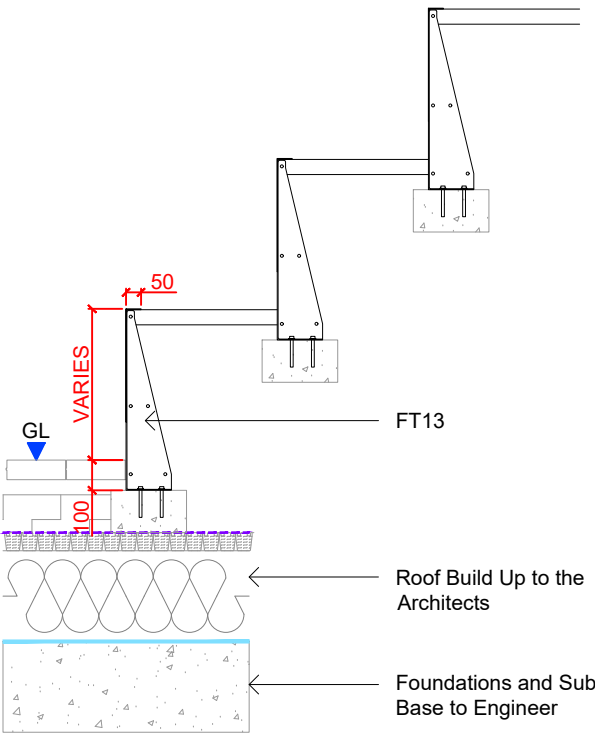

**FT13 STEPPED PLANTER TERRACE
TYPICAL DETAIL 001 SECTION @ 1:25**

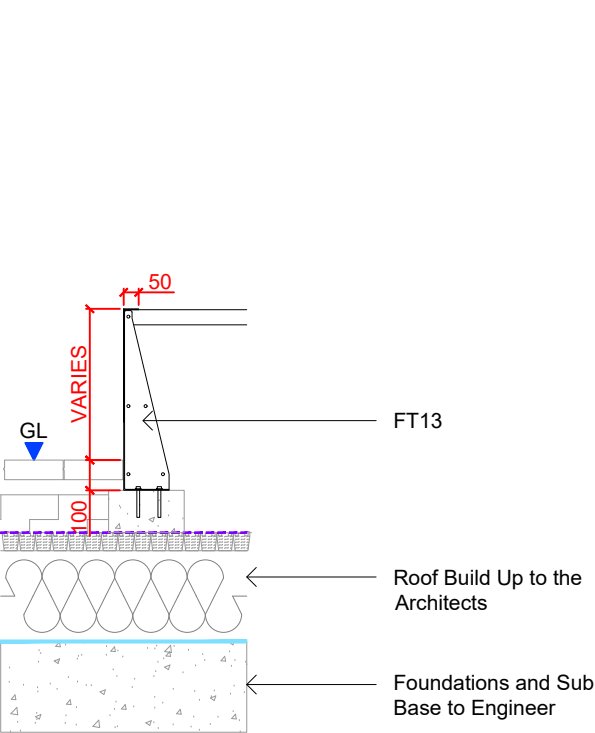

**FT13 PLANTER
TYPICAL DETAIL 002 SECTION @ 1:25**

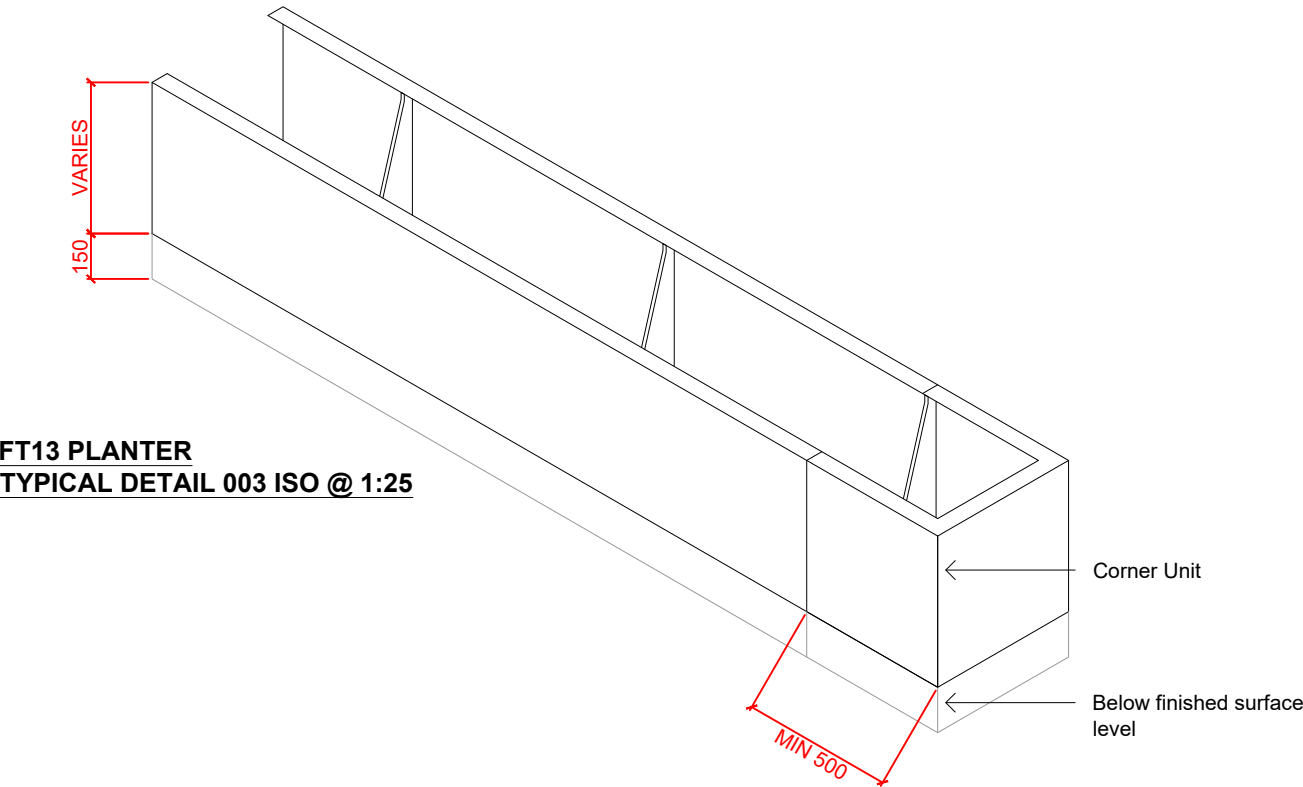

**FT13 PLANTER
TYPICAL DETAIL 003 ISO @ 1:25**

FT13
sheet
50017

Furniture Type 13: Raised Planter

Scale: 1 : 25

- NOTES**
1. This drawing is to be read in conjunction with all other drawings and specifications.
 2. Do not scale off this drawing. Written dimensions to be taken only.
 3. Any discrepancies found between this drawing and other drawings and specifications in the construction documents must be referred to the Landscape Architect prior to work commencing.
 4. This drawing must not be copied in whole or in part without prior written consent of Optimised Environments Ltd.

DRAWING INFORMATION BASED UPON

Emapsite: © Crown copyright and database rights 2019 Ordnance Survey 0100031673.
OS OpenData: Contains OS data © Crown copyright and database right (2019).
Google Earth: Please show the attribution statement shown on the Google map or image that you are using.
Topographical Survey: Please reference surveyor's survey.

CDM INFORMATION

1. To be completed

02 01	RAL colour Update Stage 4 Update	SB CO	03.04.24 15.12.22
Issue	Revision	Initial	Date

open
optimised environments

optimised environments ltd

EDINBURGH 2nd Floor | Quartermile Two | 2 Lister Square | Edinburgh | EH3 9GL
t 0131 221 5920 w optimisedenvironments.com

LONDON Unit 6 | 36-42 New Inn Yard | Shoreditch | London | EC2A 3EY
t 0203 984 4022 w optimisedenvironments.com

MANCHESTER 86 Princess Street | Manchester | M1 6NG
t 0161 696 7550 w optimisedenvironments.com

Optimised Environments Ltd. Registered in Scotland SC359690.
Registered address: 2nd Floor | Quartermile Two | 2 Lister Square | Edinburgh | EH3 9GL

Client

**Downing Living (Manchester)
Limited**

Project

PLOT 11 FIRST STREET SOUTH

Manchester

Drawing Title

**FT13: Raised Planter
Typical Detail**

Page 1 of 1

Scale Bar	North
0.25m 0.50m 0.75m 1.00m 1.25m	
Scale: 1:25@A3	Date: 23.09.22
By: CO	Status: TENDER
Checked: AW	Approved: AW

Drawing Number M90183_50017	Rev 02
---------------------------------------	------------------