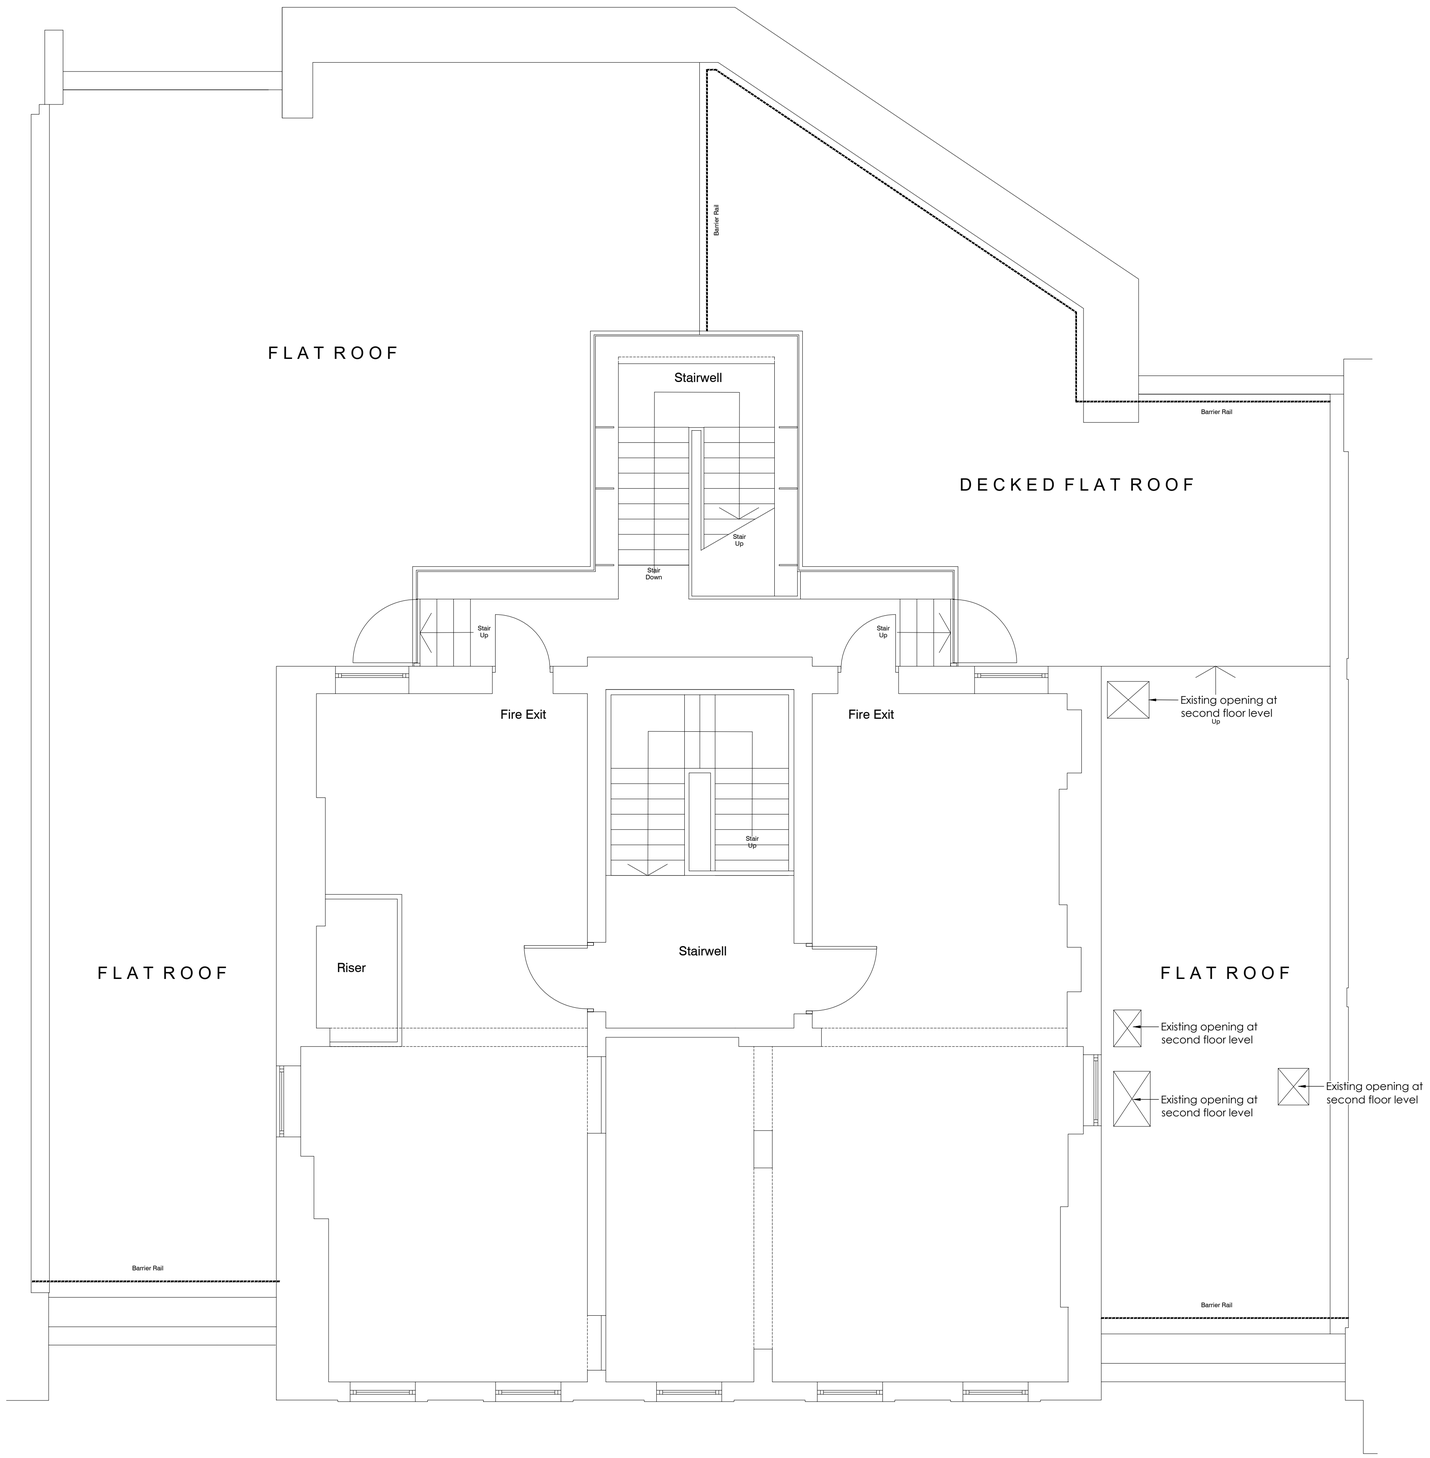

EXISTING SECOND FLOOR PLAN SHOWING EXISTING OPENINGS

(Scale 1:50@A1 1:100@A3)

Scale 1:1 — 0m 10mm 20mm 40mm 60mm 80mm 100mm
Scale 1:50 — 0m 0.5m 1m 2m 3m 4m 5m

ACIES
RSK An RSK company
Civil & Structural Engineering Project & Development Management

Cheshire Edinburgh Manchester London

© Acies Civil and Structural Limited

This drawing is to be read in conjunction with the Consultant's drawings.
Any discrepancies to be reported to Acies prior to commencement of works.
Work from marked dimensions only. Do NOT scale from this drawing.
All dimensions and levels to be checked on site by Contractor.
Registered office: Spring Lodge, 172 Chester Road, Helsby, Cheshire, WA6 0AR, UK.
Registered in England No. 7195701

Rev	Description	By	Checked	Date
C02	Scale bar added.	AB	BF	26.07.24
C01	Construction Issue.	AB	BF	23.07.24

Stage : **CONSTRUCTION** Status : **A5**

ACIES
RSK An RSK company

FOURWAYS HOUSE 57 HILTON STREET
MANCHESTER M1 2EJ
Tel : 0161 260 1369
www.aciesgroup.co.uk

Client : **DTZ Investors**

Project : **35 King Street, Manchester**

Drawing : **Existing Second Floor Plan Showing Existing Openings**

Scales : A1 @ **1:50** A3 @ **1:100** Date : **July '24**

Job No : **1060** Drawn : **AB** Checked : **BF** Approved : **CAO**

Drawing. No.	Rev.
1060-ACIES-XX-02-D-S-1002	**C02**