





SECTION 1

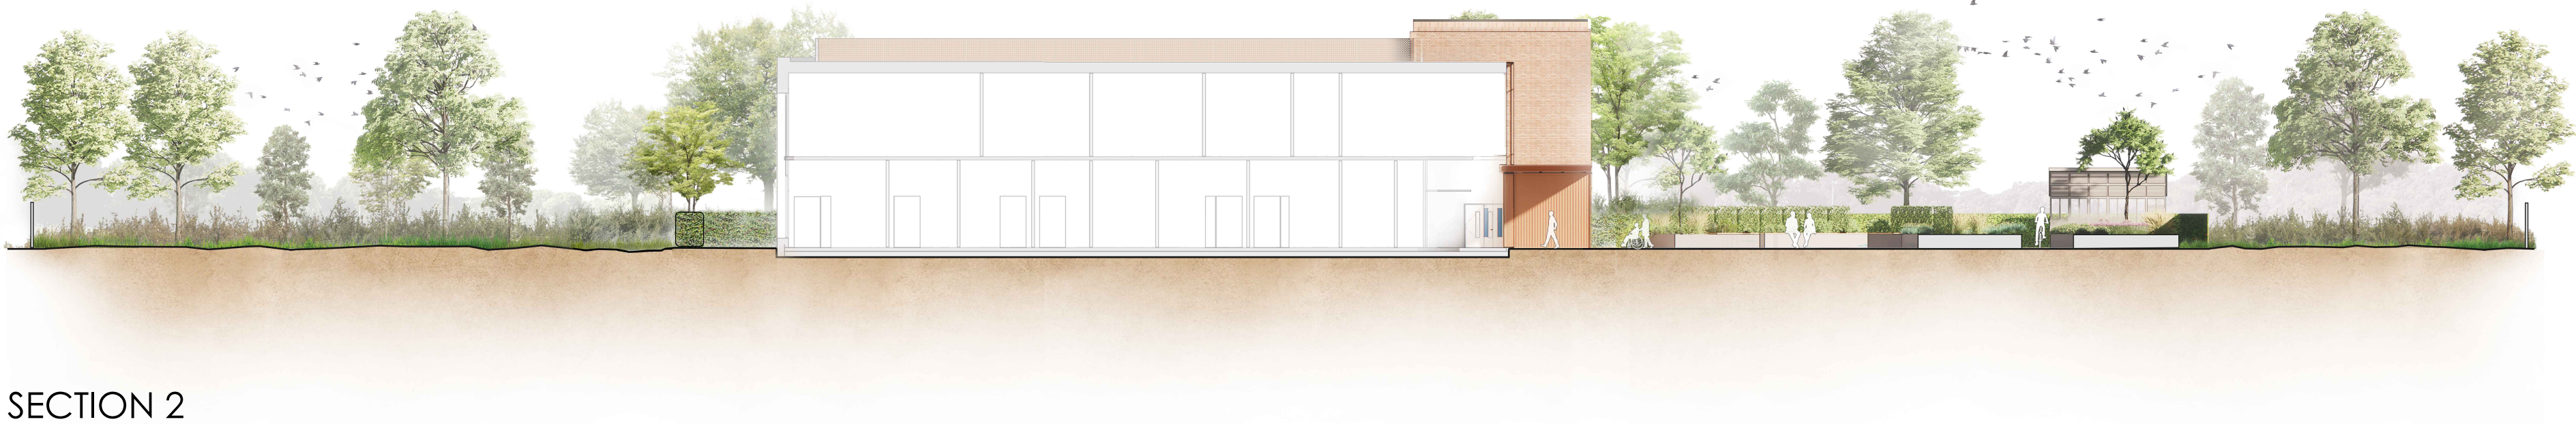


SECTION 2

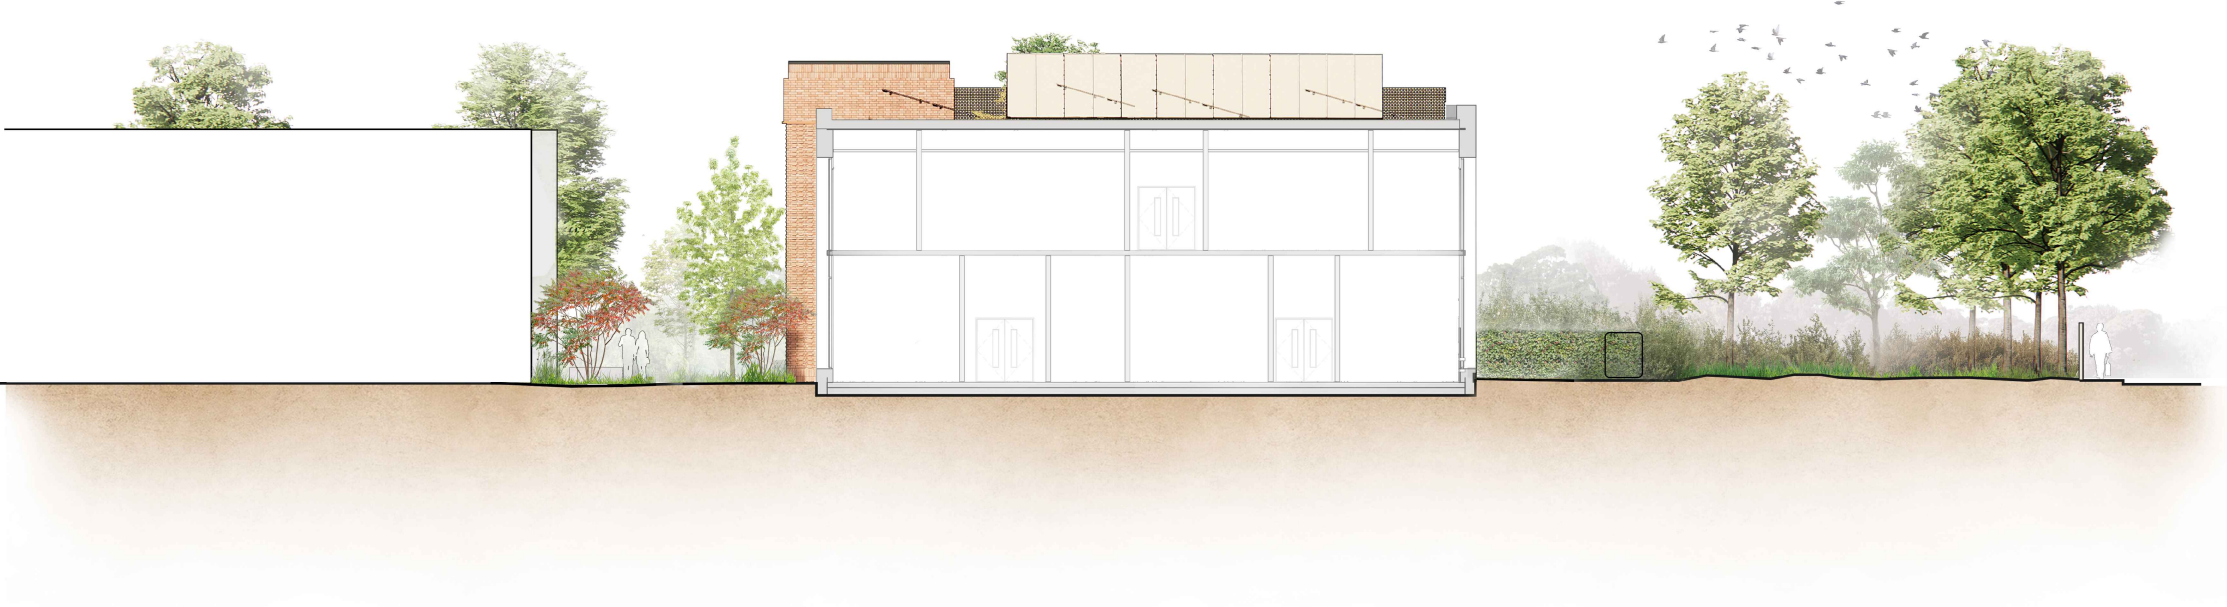

SECTION 3



SECTION 4

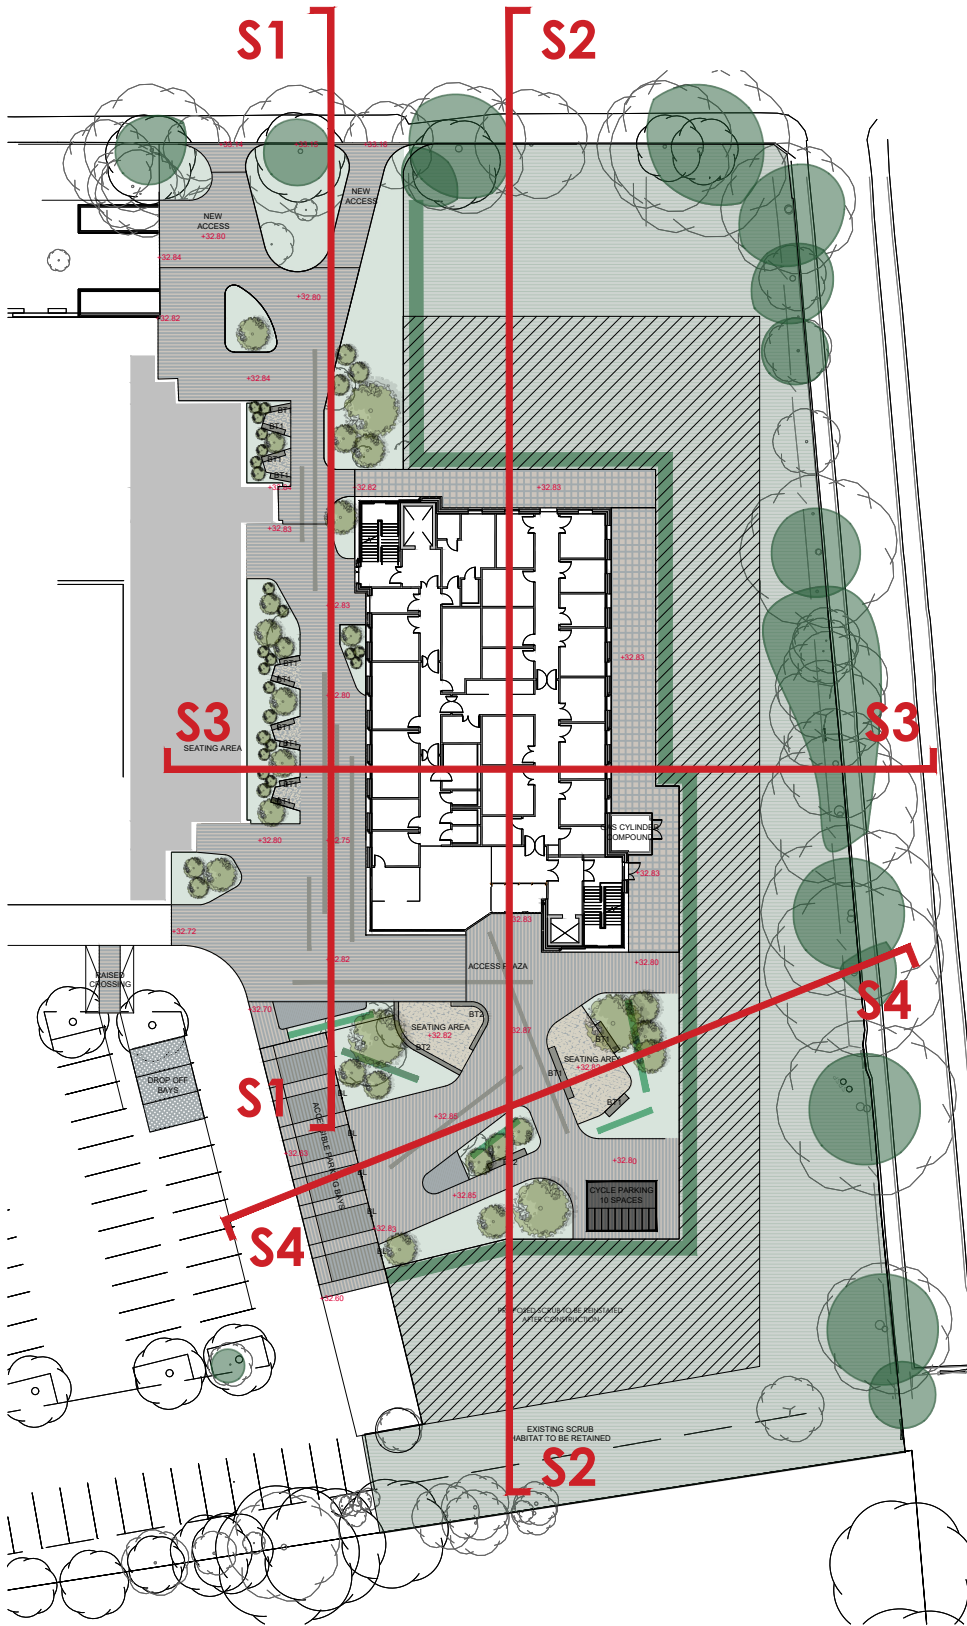

Squareyard

Landscape Architecture - Urban Design - Masterplanning

Email - studio@yd2.co.uk
Web - www.yd2.co.uk
Tel - 07514 281 452

Address:
Suite 10 - Hardman Business Centre,
New Hall Hey Road,
Rossendale

- GENERAL NOTES:**
1. DIMENSIONS GOVERN
 2. ALL DIMENSIONS ARE IN MILLIMETERS UNLESS NOTED OTHERWISE ON THE DRAWINGS
 3. ALL DIMENSIONS SHALL BE VERIFIED ON SITE PRIOR TO ANY CONSTRUCTION
 4. YD2 SHALL BE NOTIFIED OF ANY DISCREPANCIES

DRAWING NOTES:					
P01	DRAFT ISSUE FOR COMMENT/COORDINATION	MG	AV	13/05/2023	
P02	SECTIONS UPDATED	MG	AV	15/04/2024	
REV	DESCRIPTION	DRAWN	CHECKED	DATE	

PROJECT TITLE
**WITHINGTON HOSPITAL
BURTON ROAD
WITHINGTON**

DRAWING TITLE
LANDSCAPE SECTIONS

SCALE
**@ A1
1:250**

DATE
APR 2024

PROJECT NUMBER
YD2_23_01

DRAWING No.
22182-Y2D-WCH006-XX-XX-L-00910

REVISION
P02