




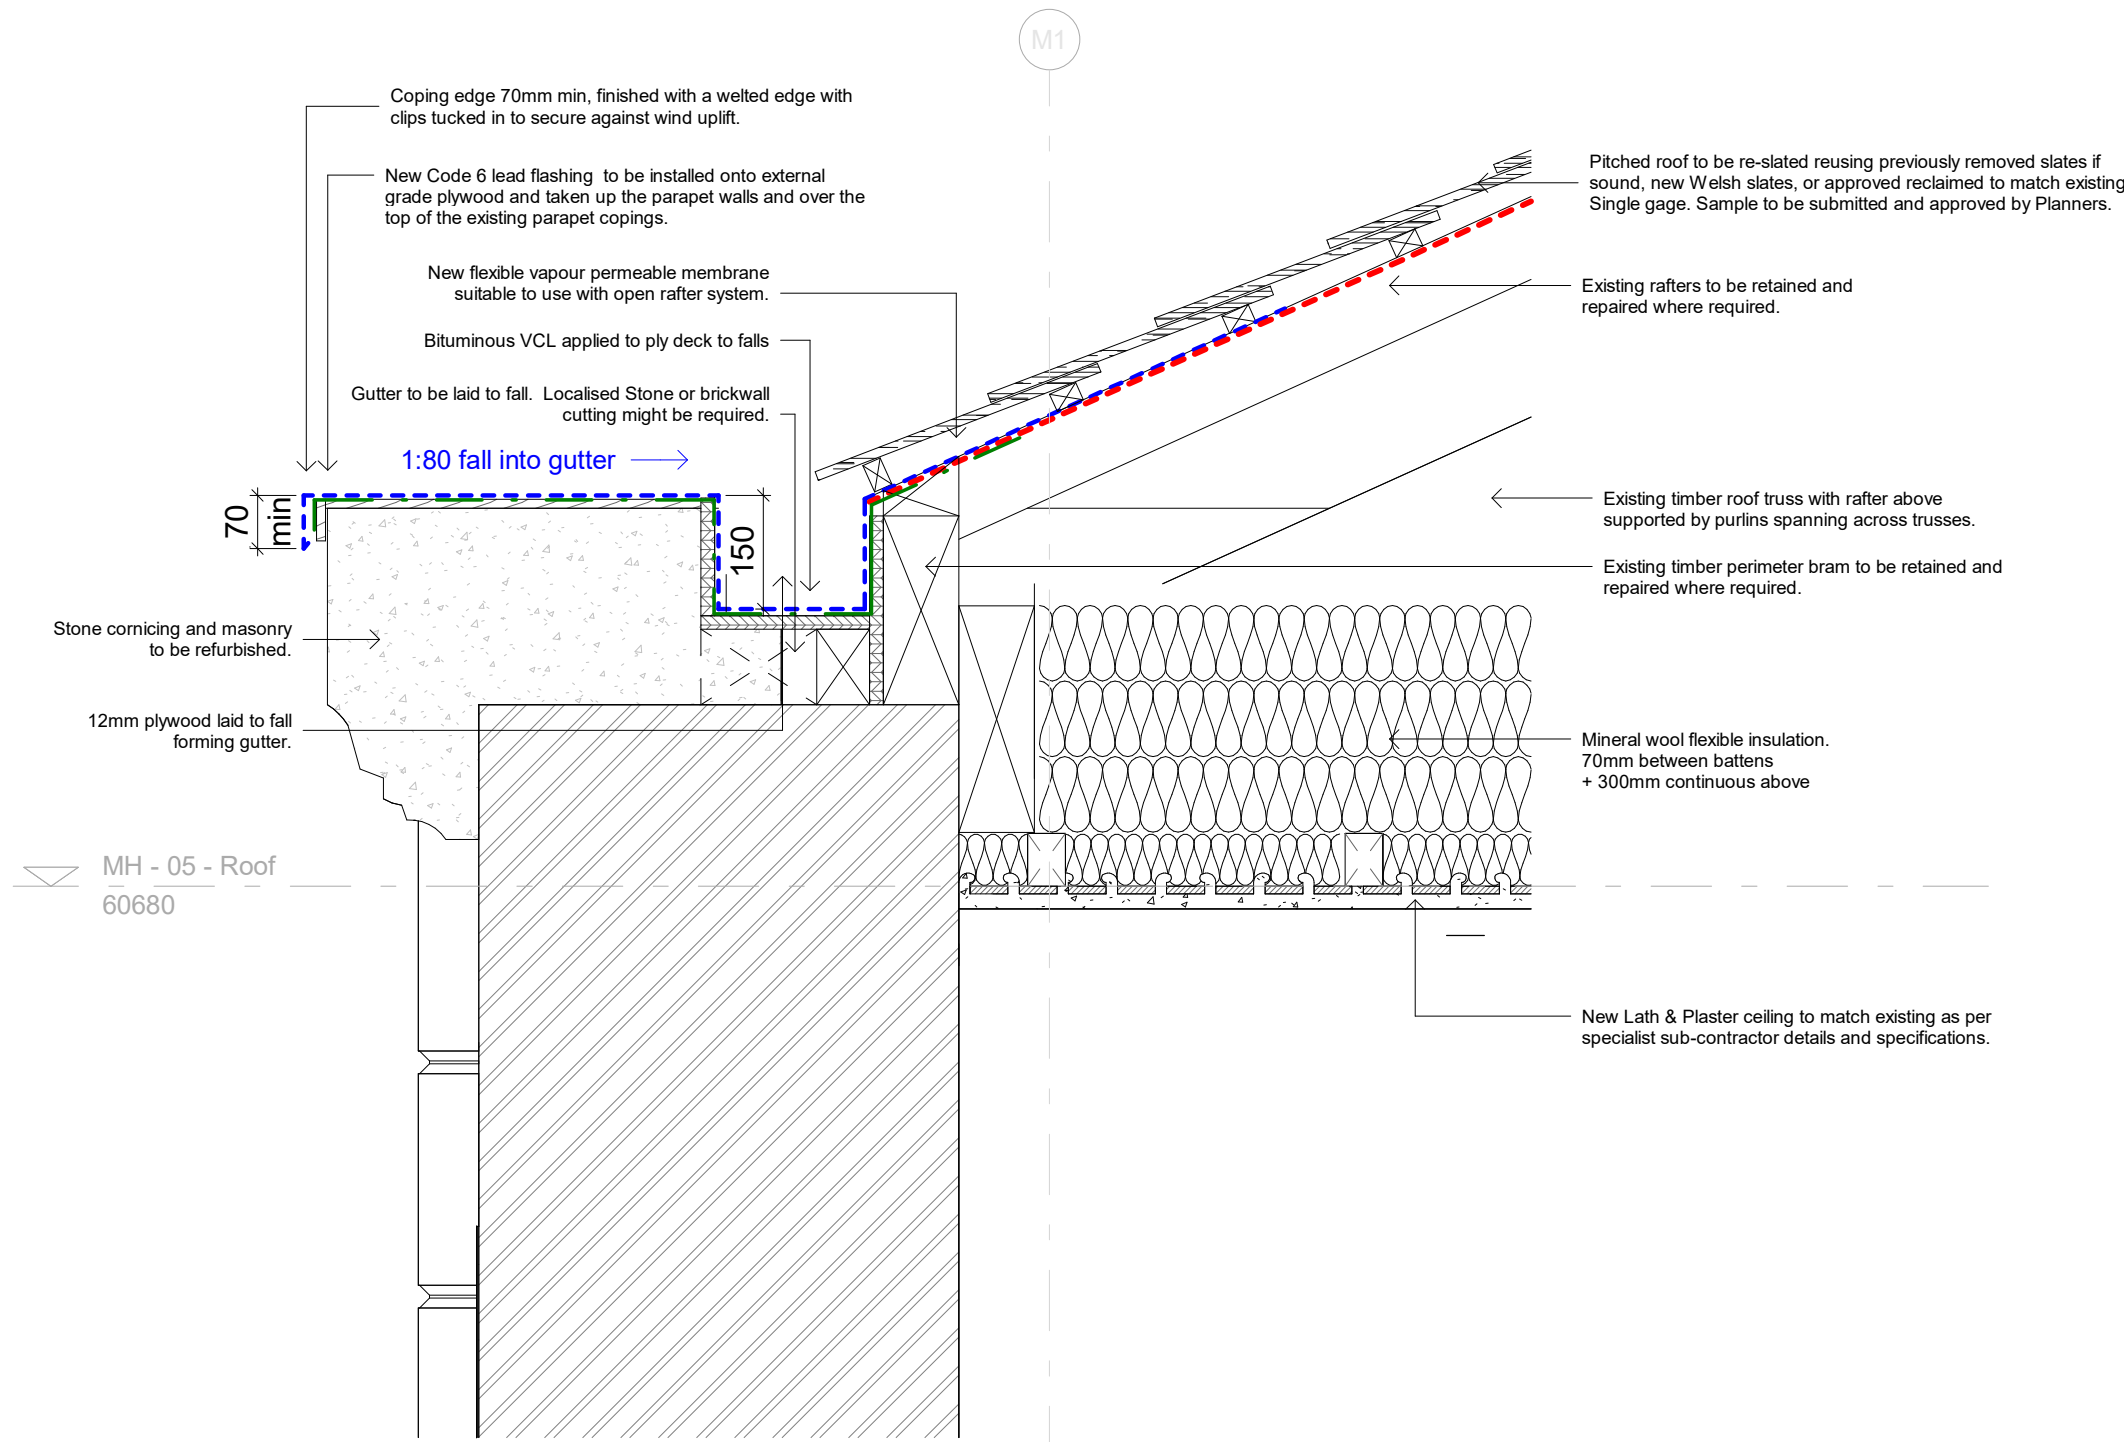

1 | Roof Details - Parapet and gutter detail.
SCALE 1 : 10 @A1

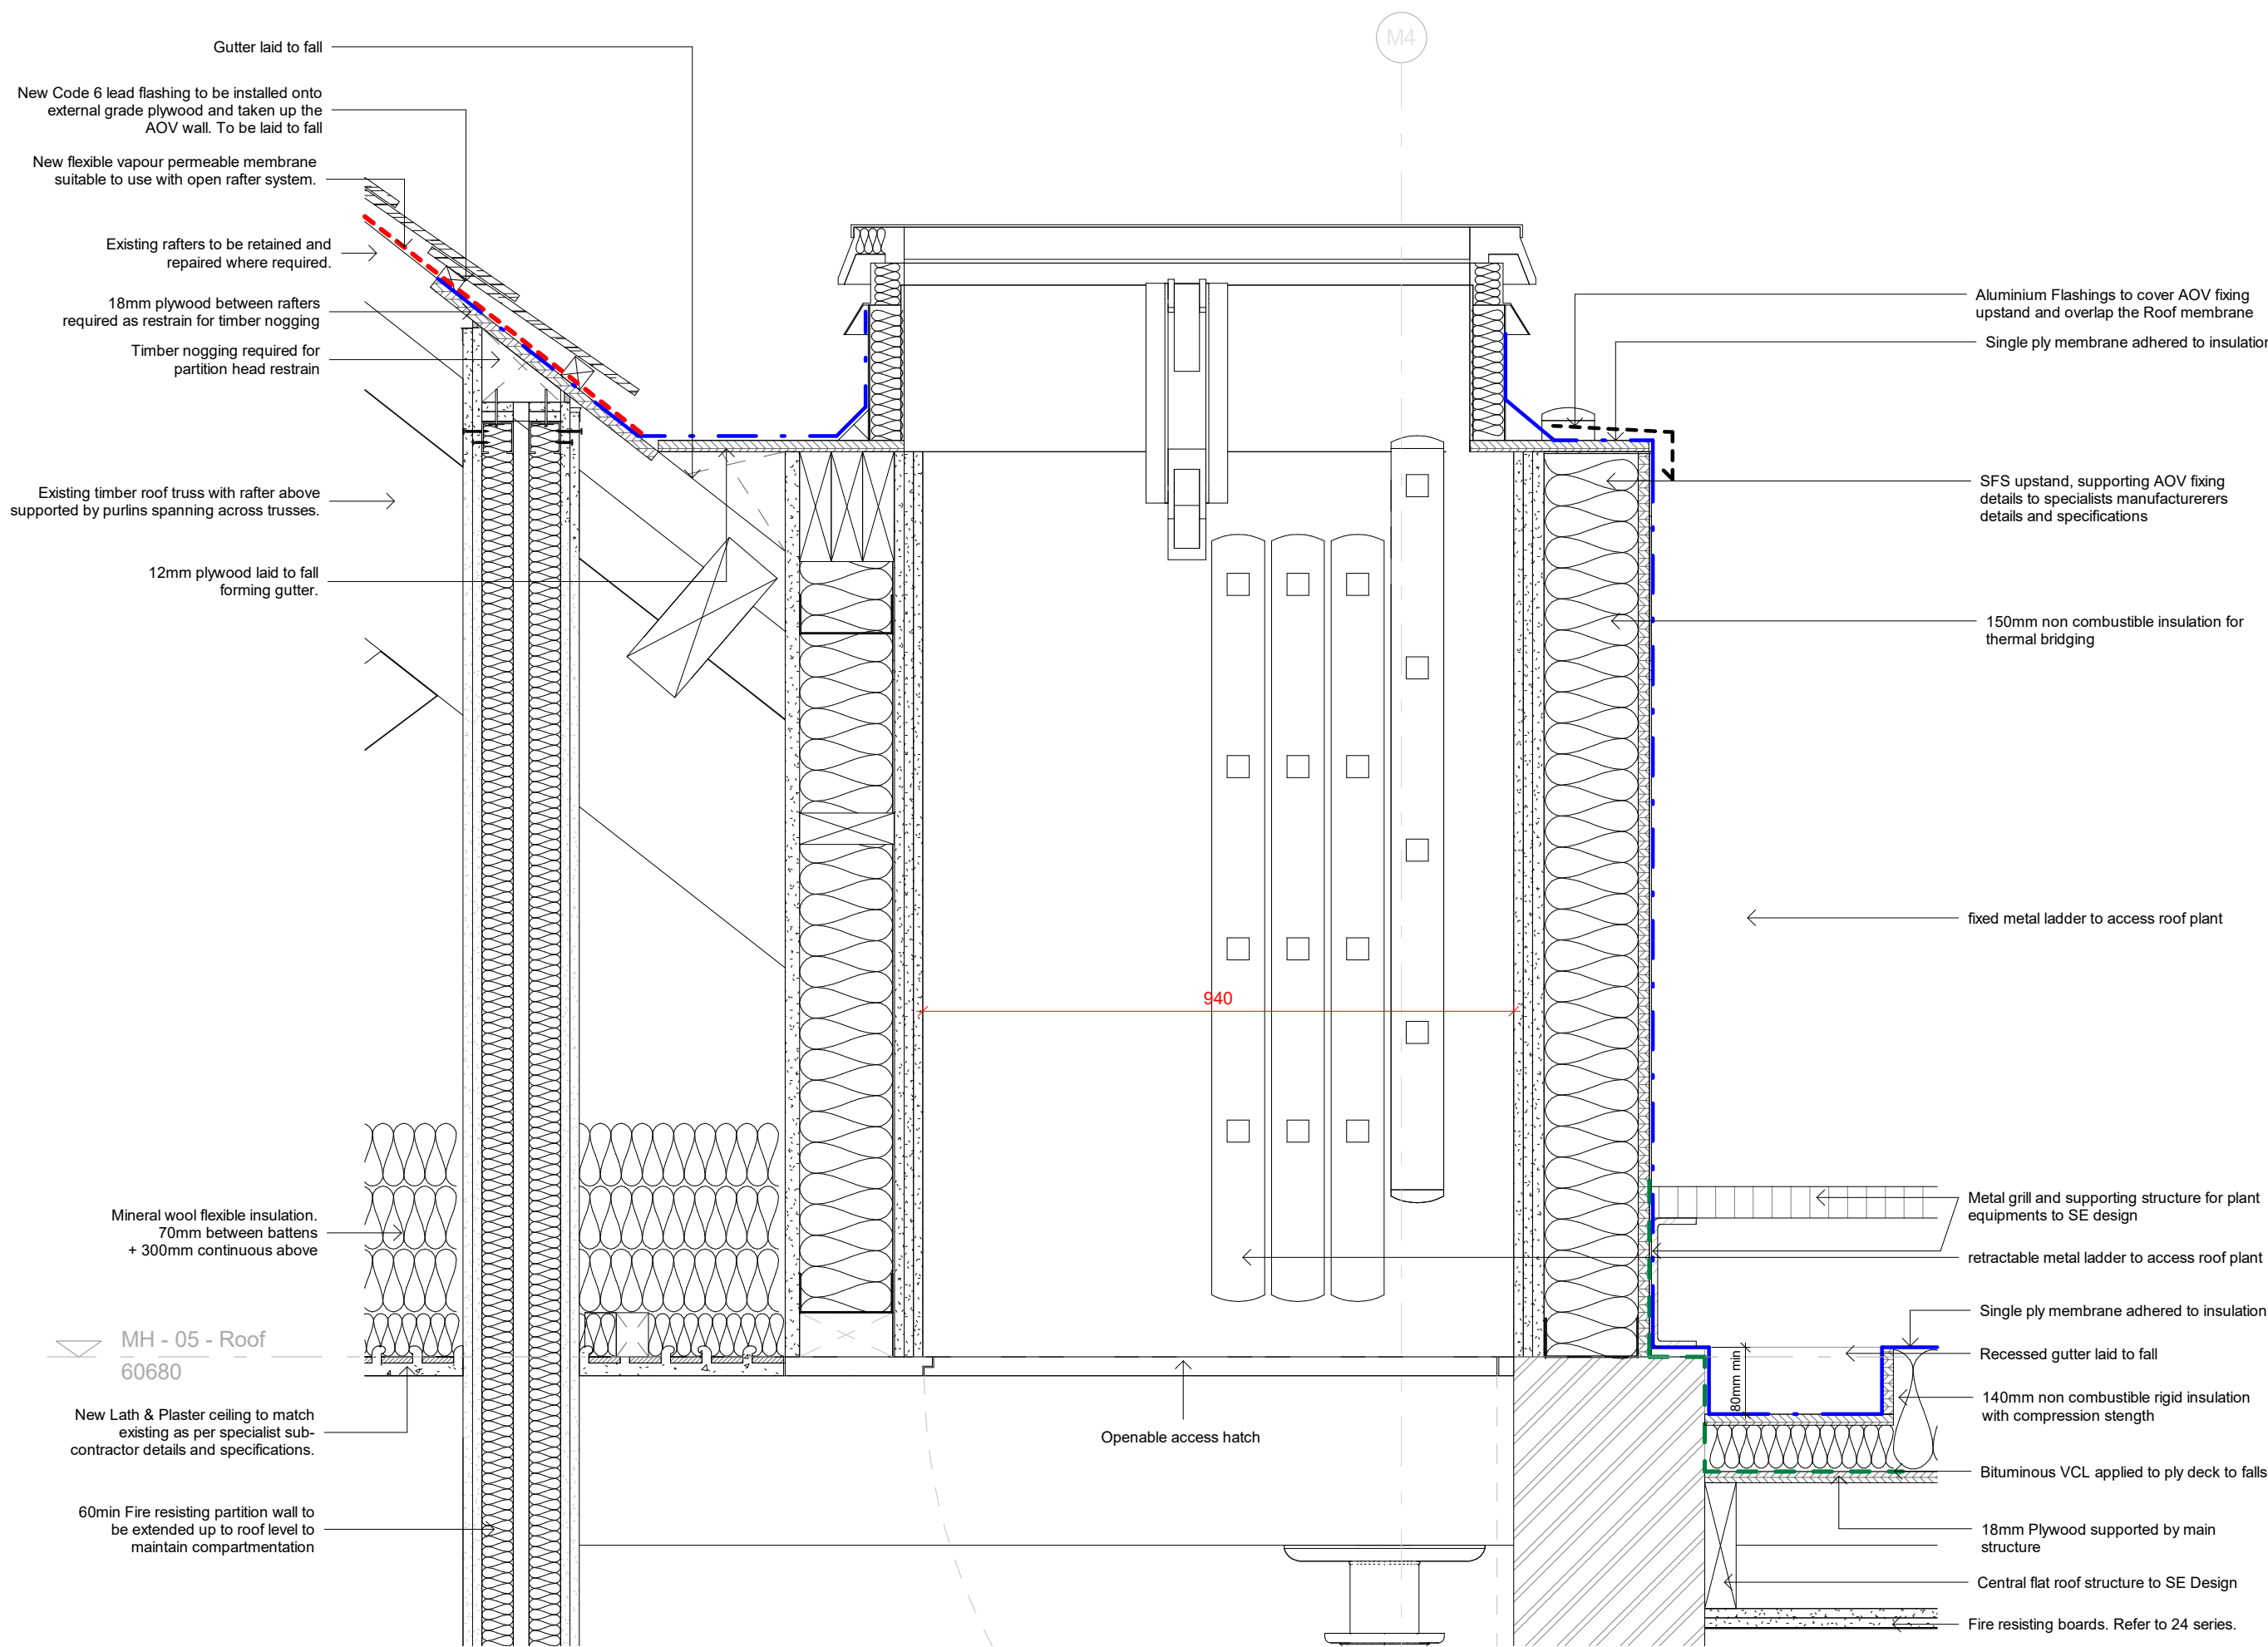

2 | Roof Details - AOV + Central deck.
SCALE 1 : 10 @A1

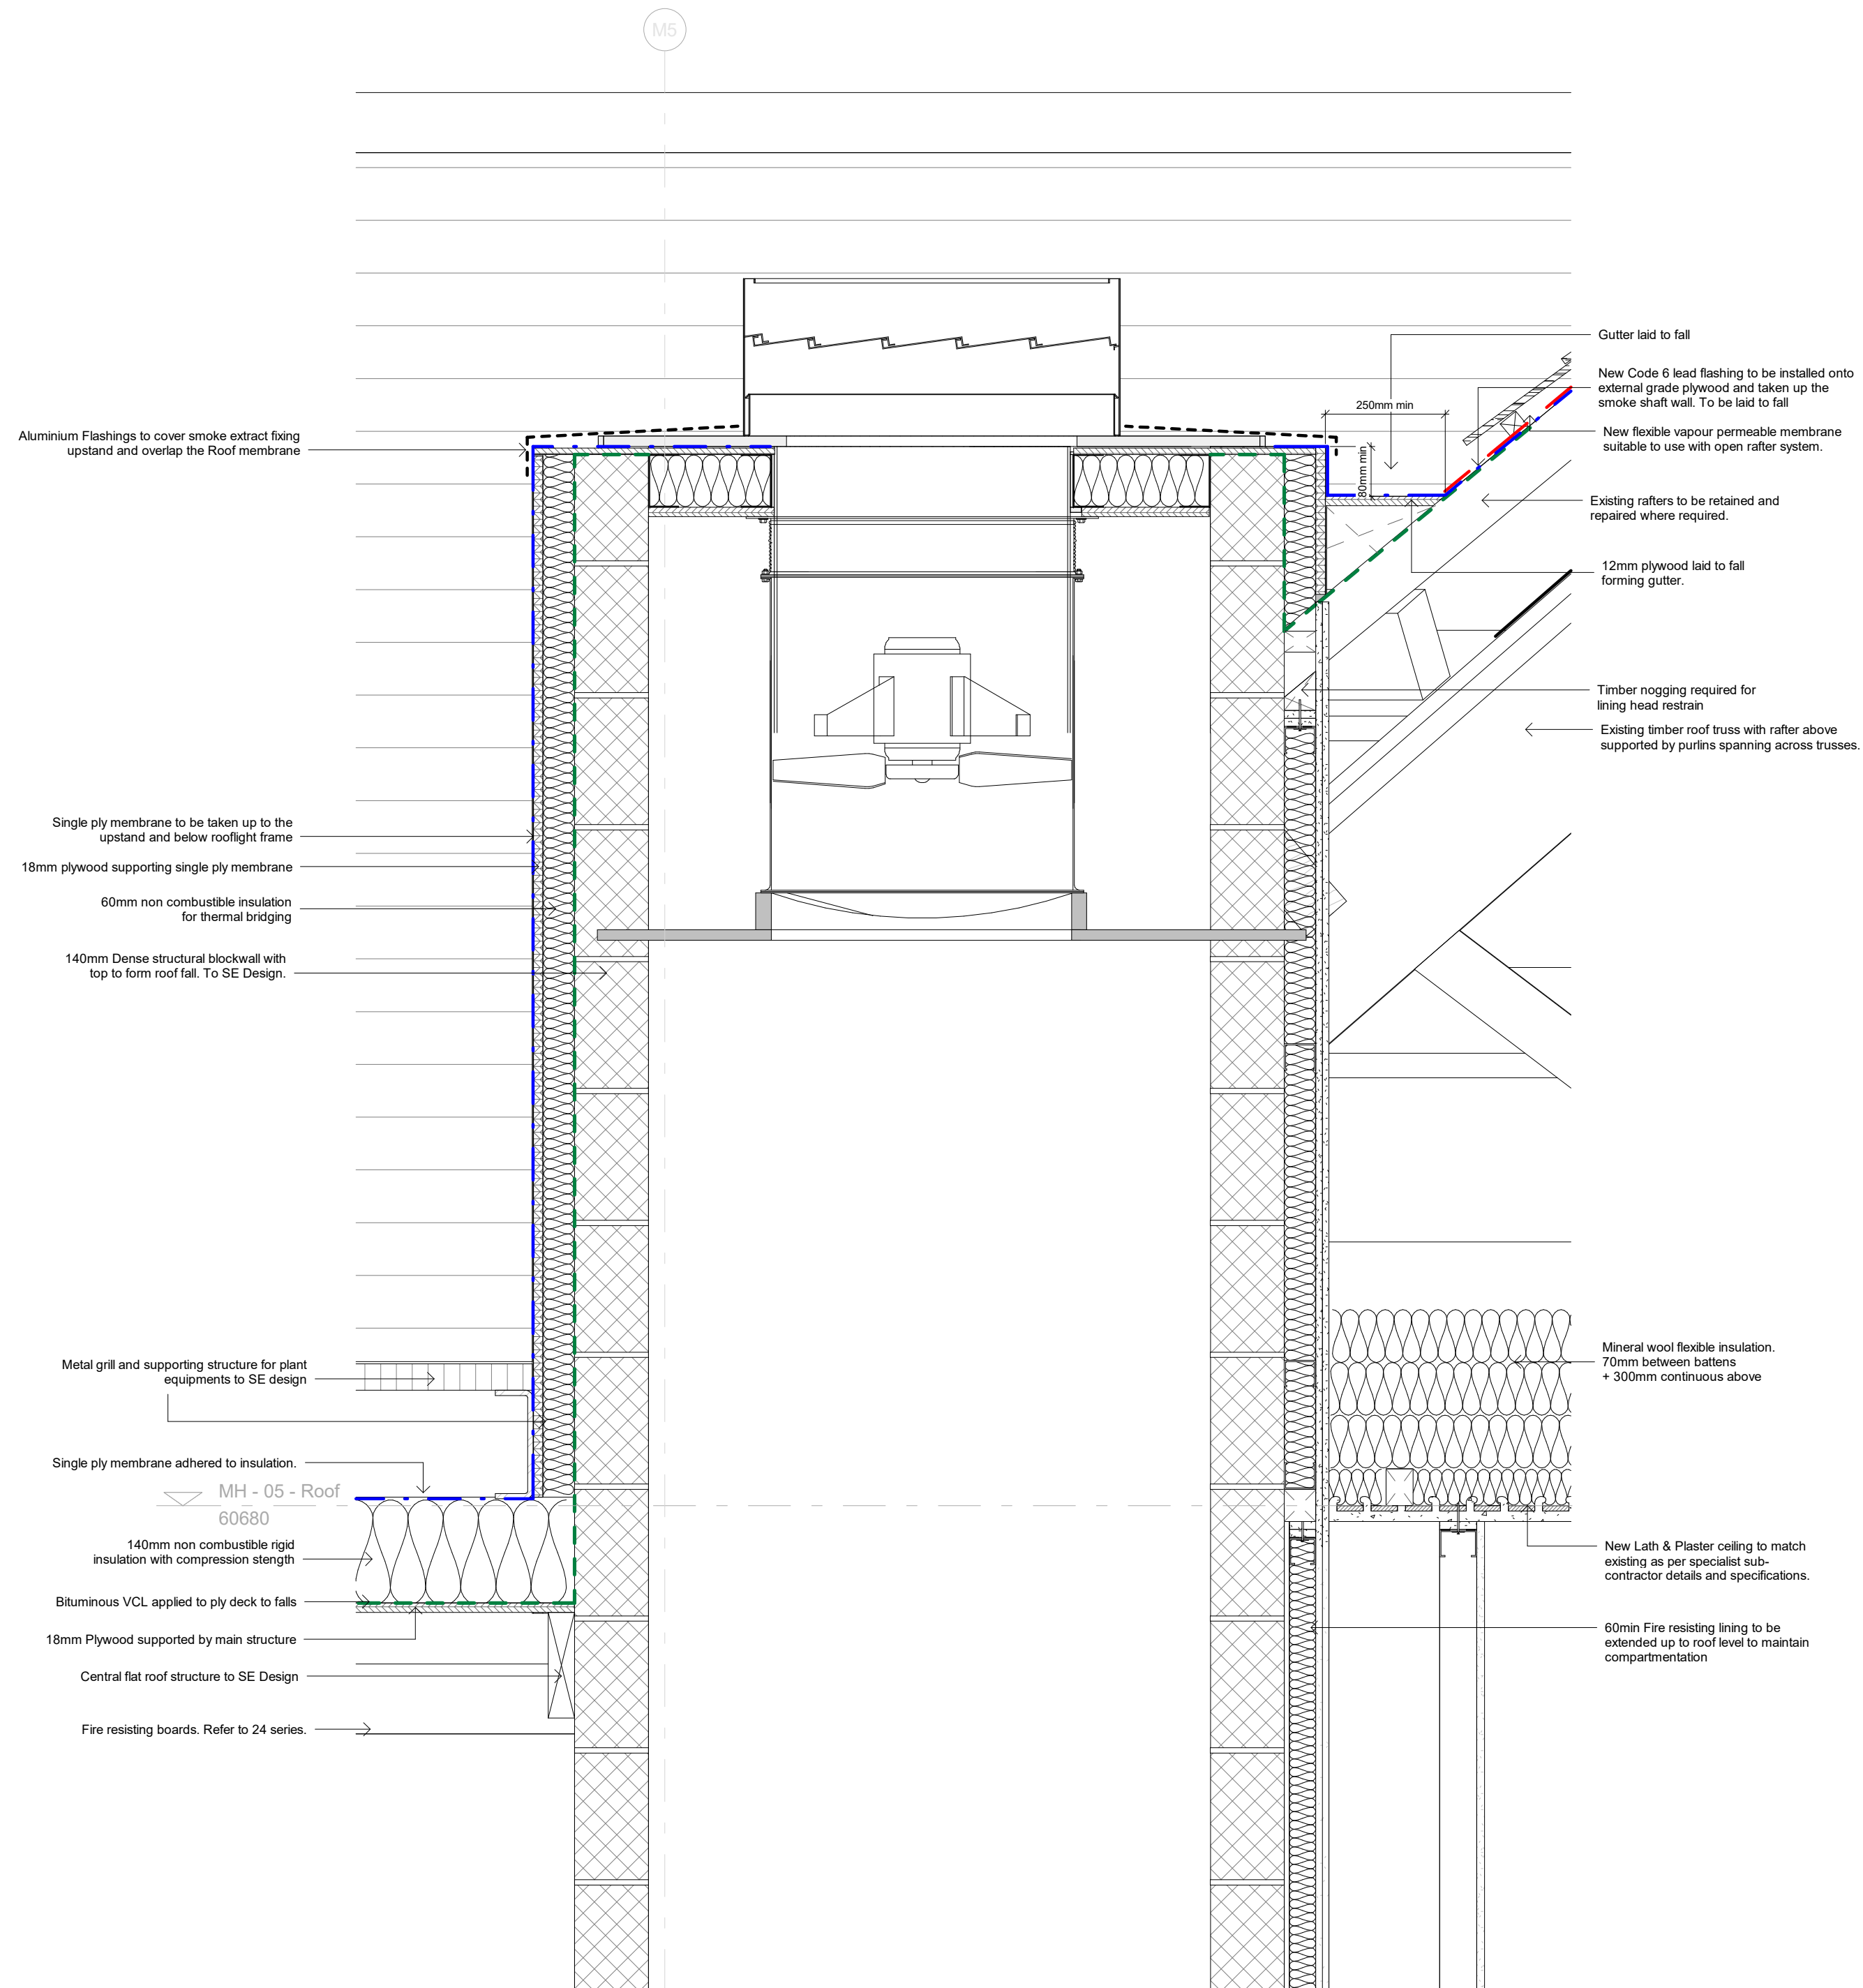

3 | Roof Details - Smoke shaft + central deck .
SCALE 1 : 10 @A1

General Notes:

This drawing is the property of Fletcher-Rae (UK) Limited and copyright is reserved by them. The drawing is not to be copied, reproduced or re-distributed either in whole or in part without the prior written consent of Fletcher-Rae (UK) Limited.

The originator shall have no responsibility for any liability, loss, cost, damage or expense arising from or relating to any use of this document other than for its intended purpose on this project.


This drawing shall be read in conjunction with all other relevant drawings, specifications and associated documentation. Any discrepancies, errors or omissions are to be reported to the originator before proceeding with work.

All dimensions are to be checked on site by the contractor prior to proceeding with any work. This drawing shall not be scaled to ascertain any dimensions. Work to figured dimensions only.

DISCLAIMER
When this drawing is issued in CAD, it is an uncontrolled version issued for information only, to enable the recipient to prepare their own documents/ drawings for which they are solely responsible.

SOFTWARE INTEROPERABILITY
Fletcher-Rae (UK) Limited prepared this drawing using Autodesk [Revit](#).
Fletcher-Rae (UK) Limited does not accept liability for any loss or degradation of any information held in the drawing resulting from the translation from the original file format to any other file format or from the recipients reading of it in any other programme.

KEY PLAN

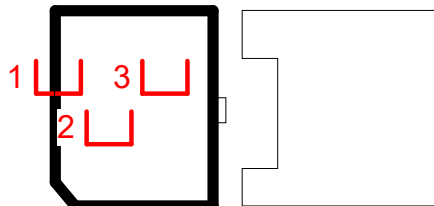

PROJECT NOTES:

- To be read in conjunction structural drawings.
- Blockwall thickness and steel dimensioning to SE Design.
- Where specific U-Value needs to be achieved, final thermal performance of the elements has to be verified.
- For the following items Refer to manufacturer details:
 - AOV
 - Mechanical smoke extract
 - lift overrun

P01 Planning Issue MM 21.06.24
Rev Revision Details Drawn Date Chk'd

Project No. **24006**
Suitability **S2 SUITABLE FOR INFORMATION**
Status **PLANNING**

Client:

Beech Holdings

Project:

**PICCADILLY WAREHOUSE
Mindel House**

Sheet Name:

Roof Details _1/2_Planning

Drawing No. **24006-HFR-MH-XX-DR-A-9071** Rev. **P01**
Drawn By **MM** Scale **As indicated @ A1**
Created **28.05.24**

HORIZON
fletcher | rae

Level 12, Tower 12, 18-22 Bridge Street, Manchester, M3 3BZ
t +44 (0) 161 242 1140
w www.fletcher-rae.com
e info@fletcher-rae.com