




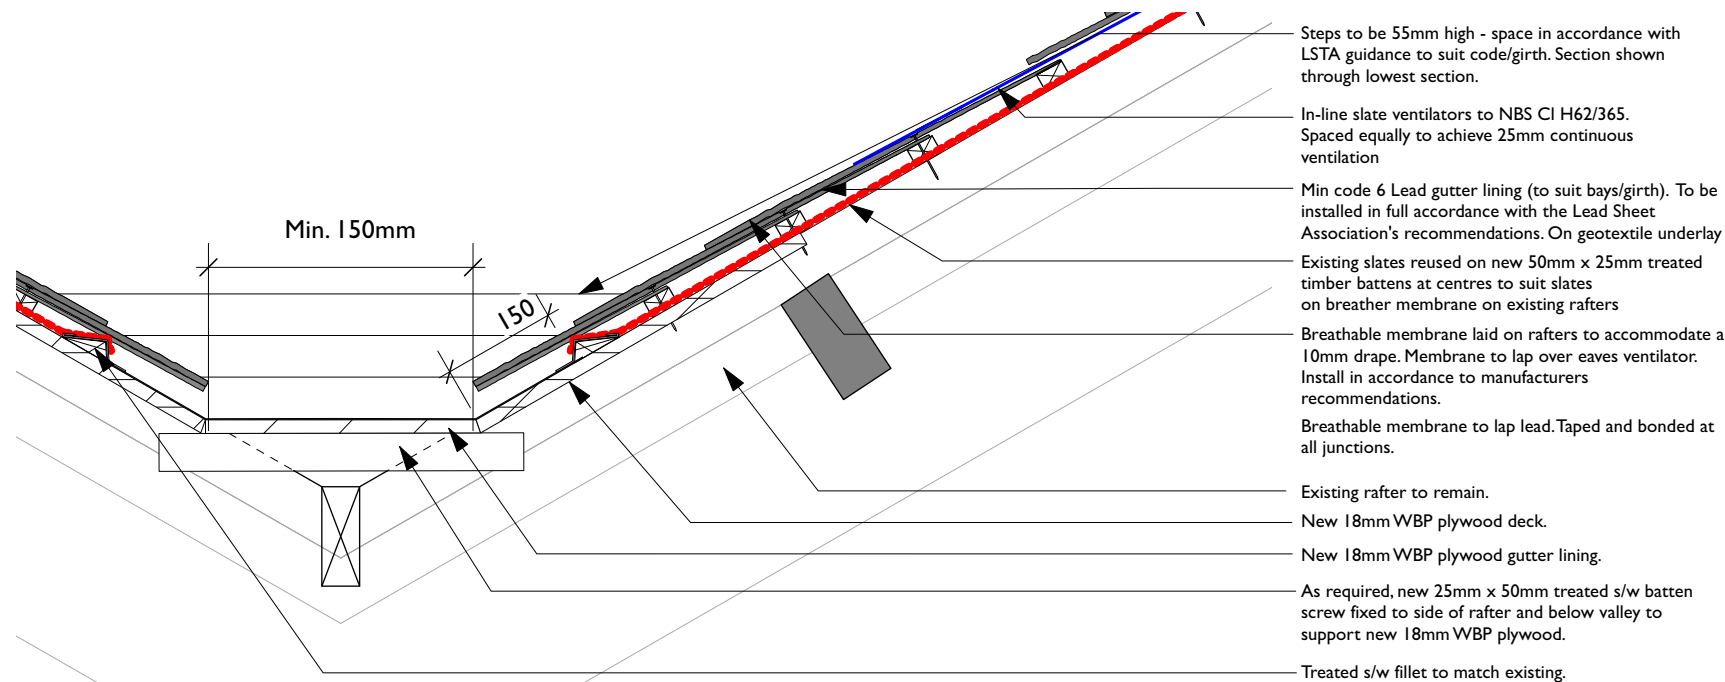


1 Valley Gutter
Scale: 1:10

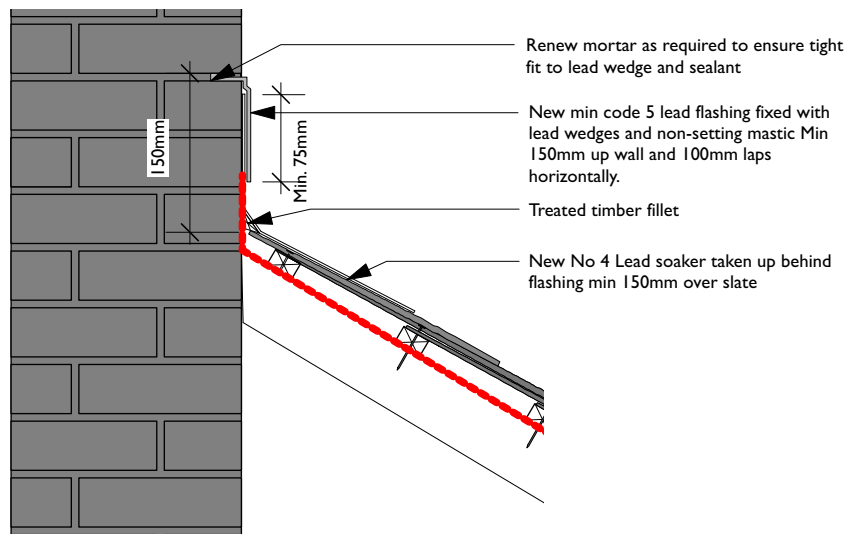


3 Abutment Flashing - Shaft and Chimney
Scale: 1:10

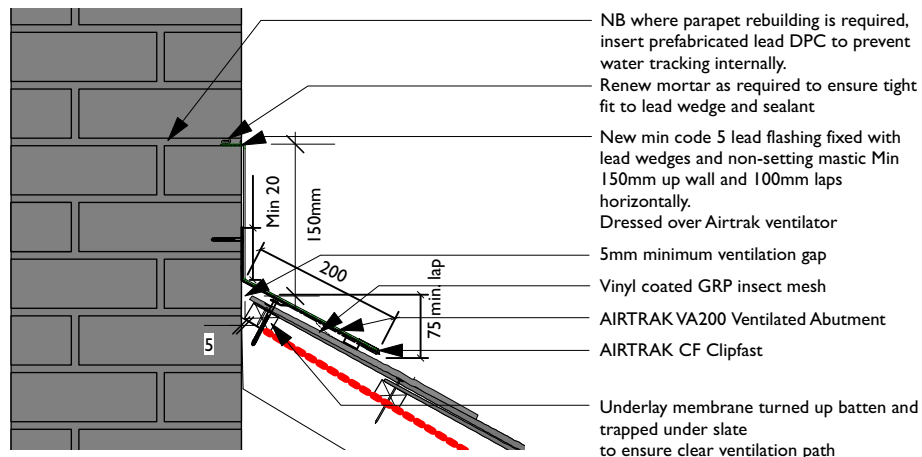


6 Abutment Flashing - Lantern
Scale: 1:10

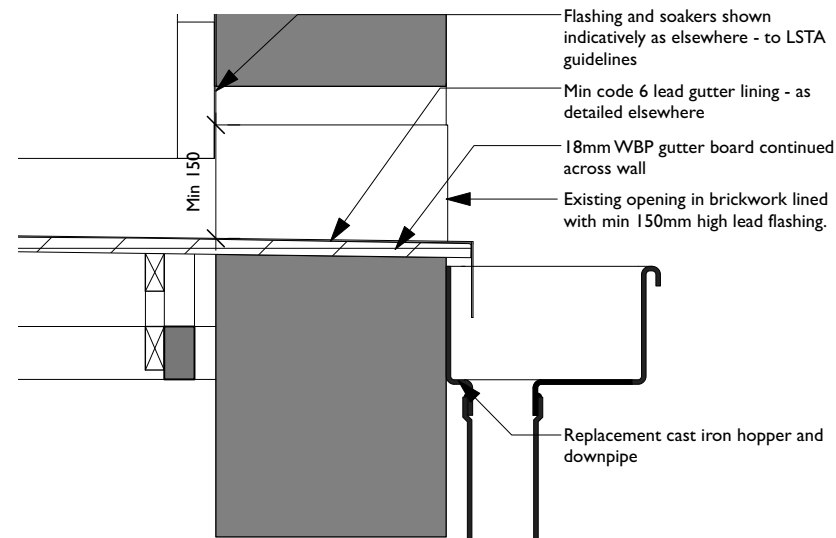


4 Chute Outlet
Scale: 1:10

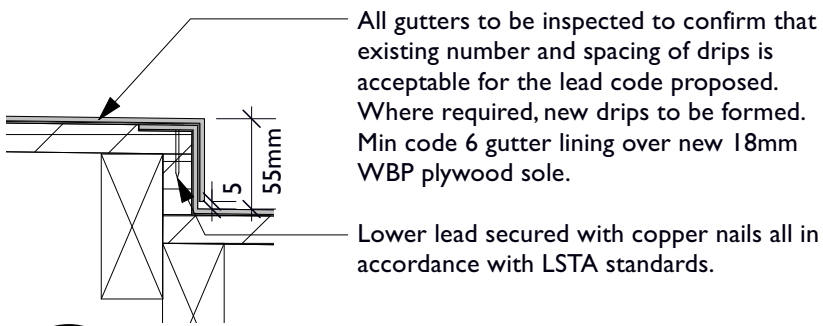


7 Gutter Drip with Splash Lap
Scale: 1:5

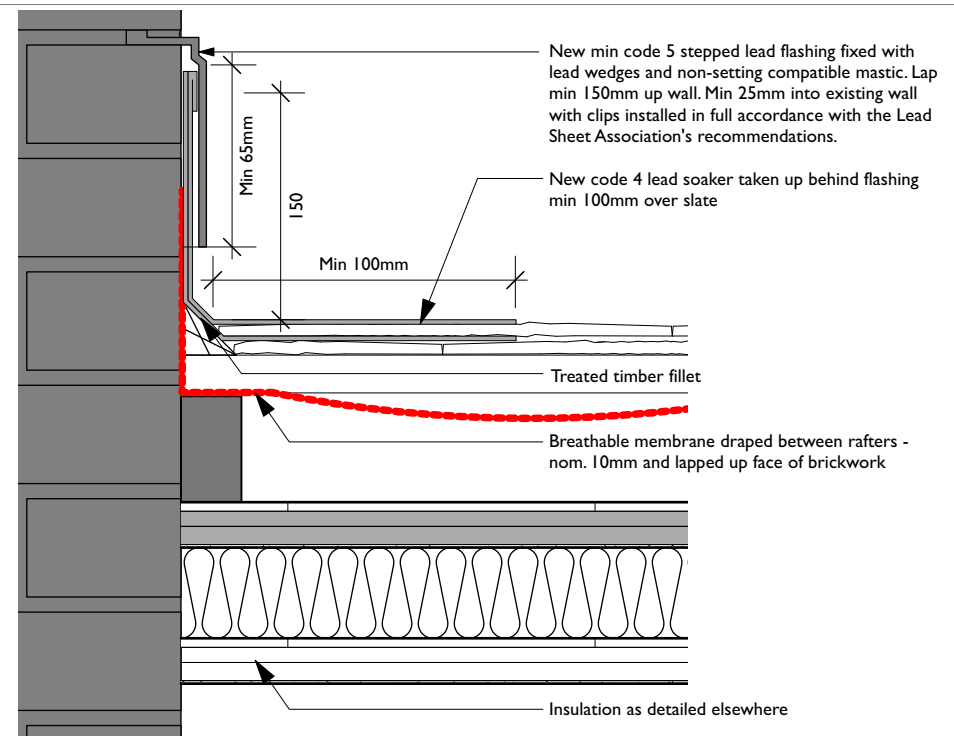

2 Stepped Abutment Flashing/Soaker
Scale: 1:5

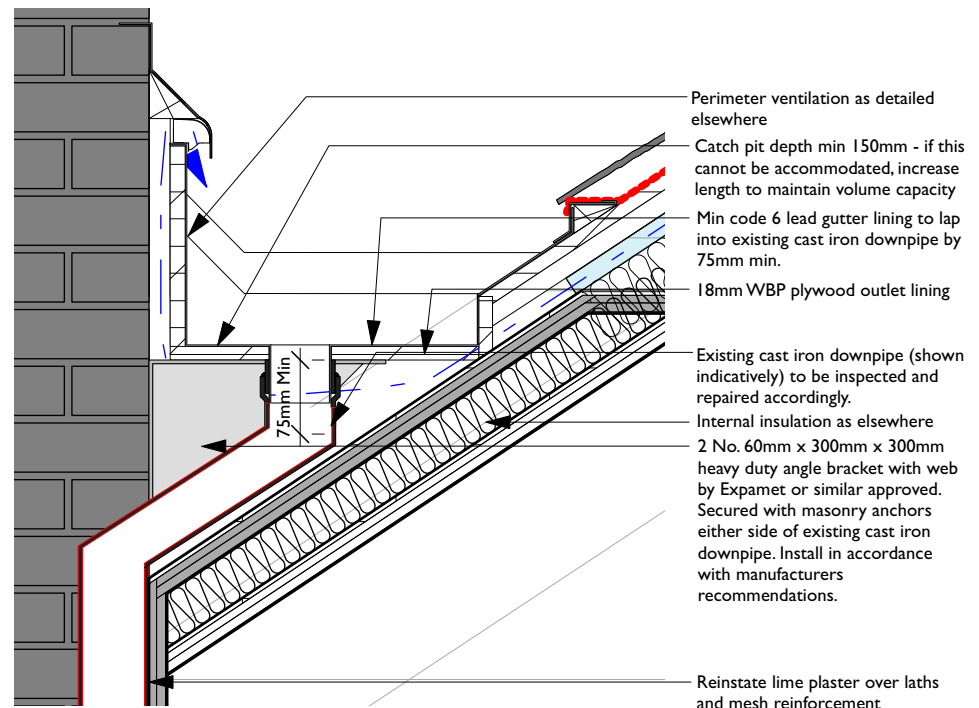

5 Catch Pit Outlet
Scale: 1:10

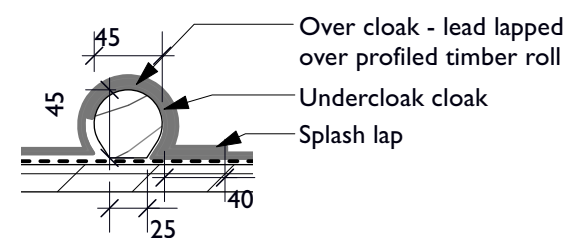

8 Typical Wood Roll Detail
Scale: 1:5