


No works required

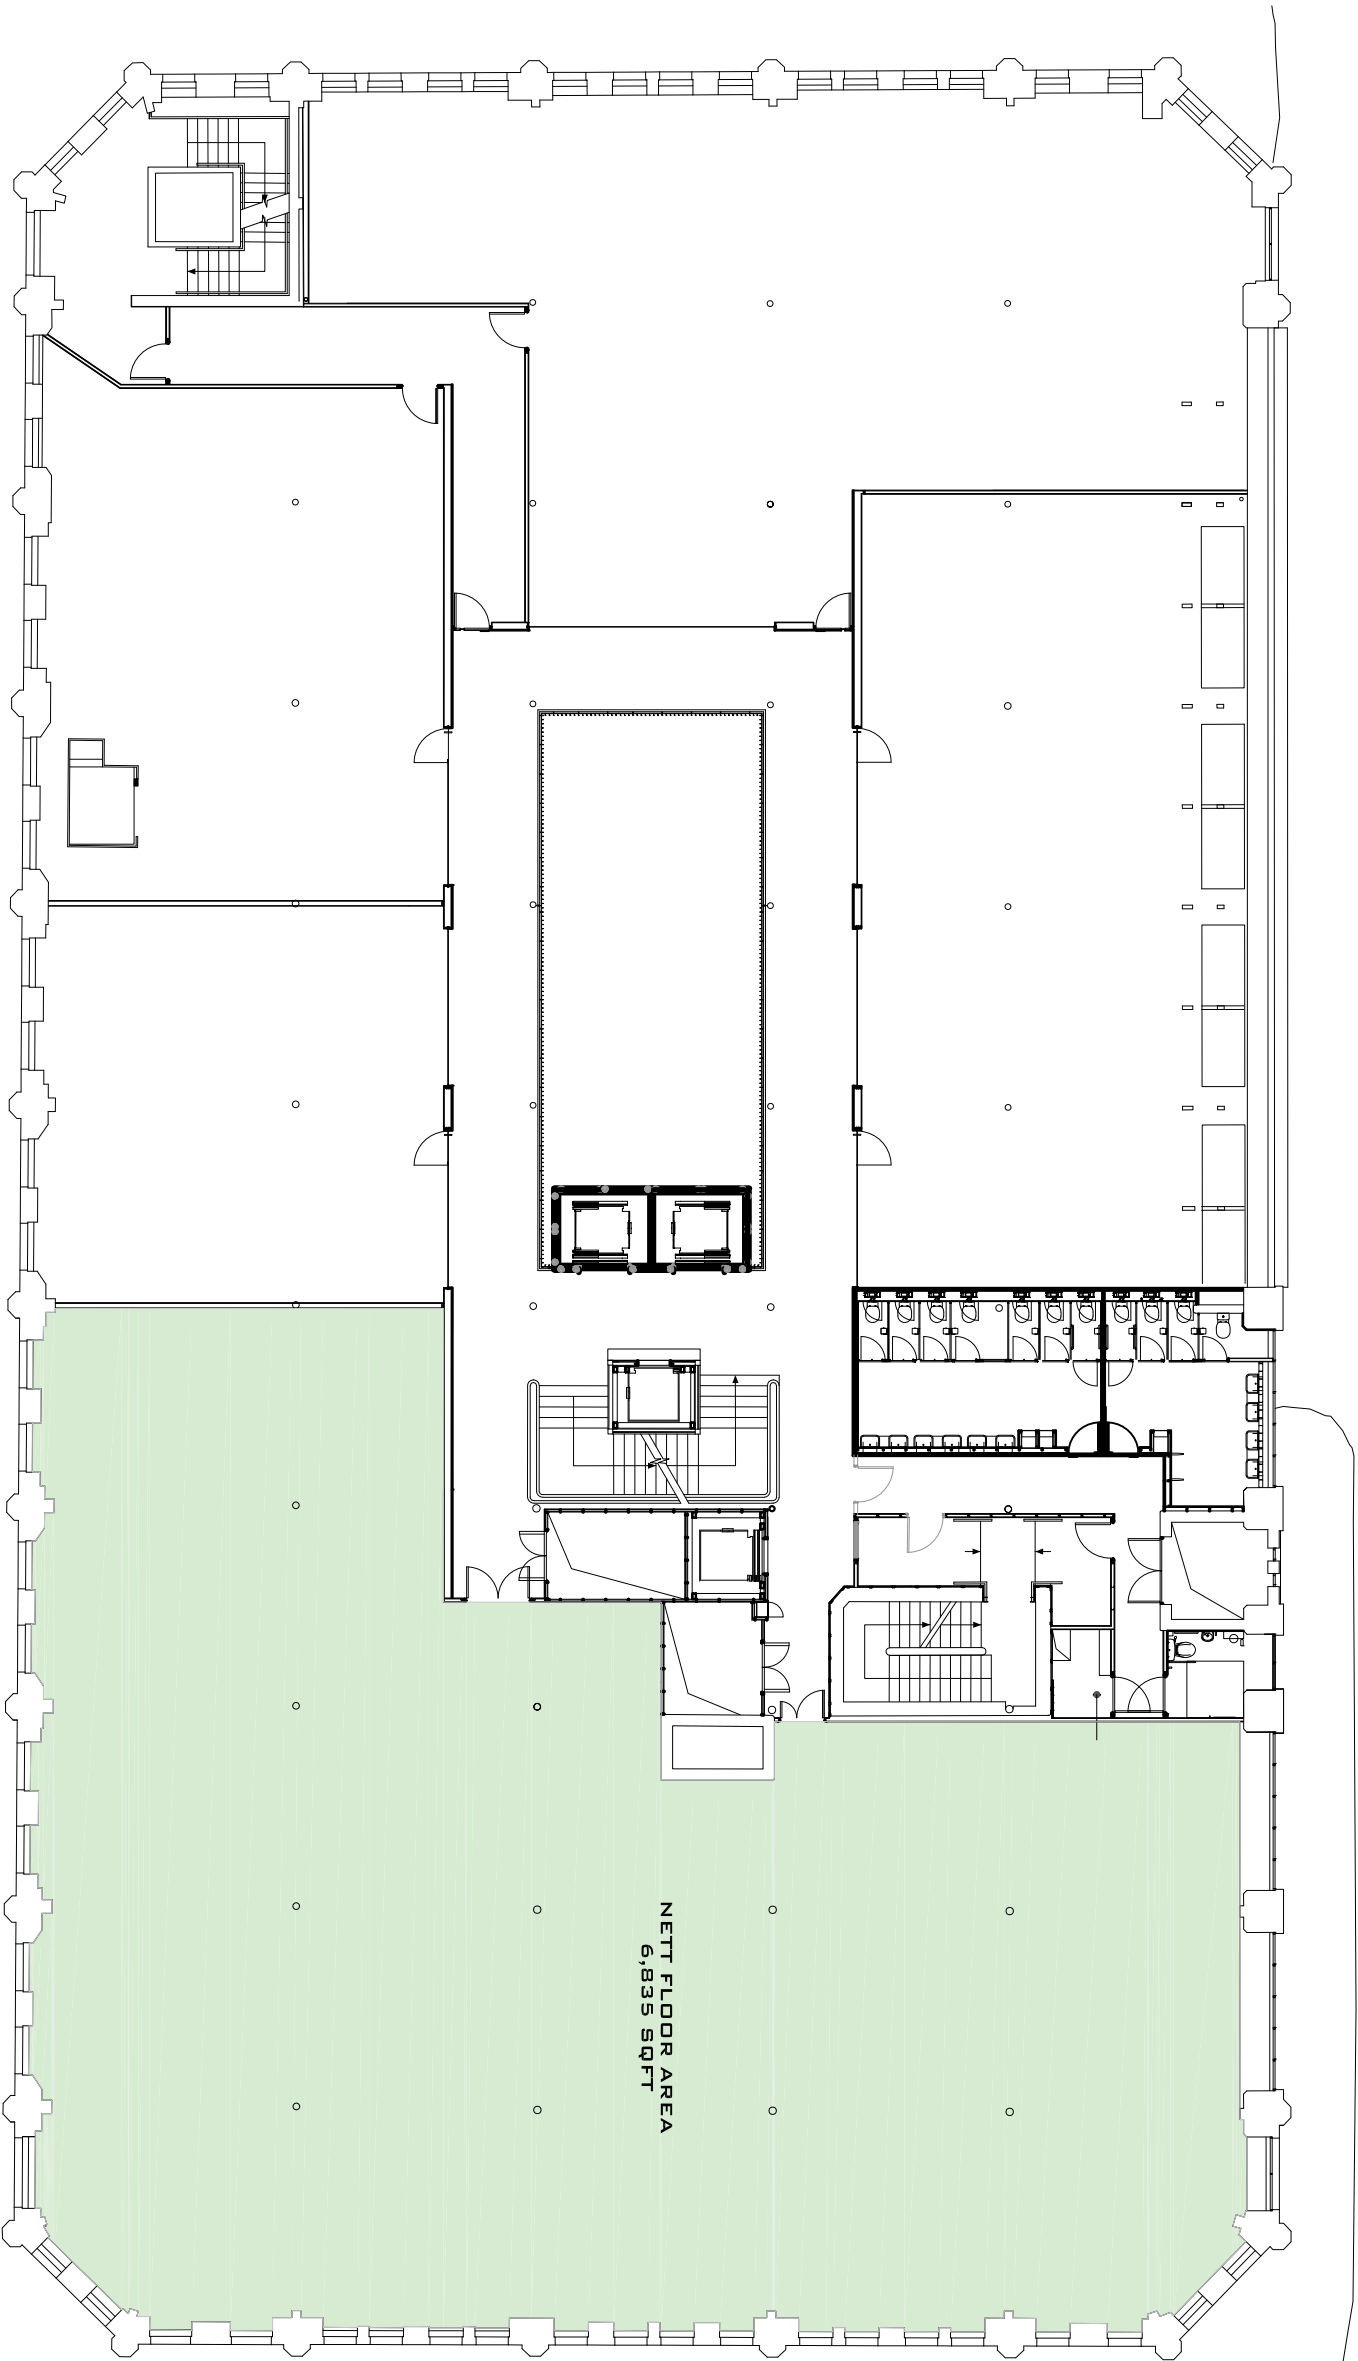

© COPYRIGHT  
This drawing is the property of Obi Property Ltd and no licence or assignment of any kind has been or is granted to any third party without the written consent of Obi Property Ltd. The drawings or otherwise unless otherwise agreed in writing.

All dimensions are in millimetres unless stated otherwise. No dimensions to be taken from drawings. All dimensions to be checked on site prior to construction.

Any discrepancies between drawings and site conditions are to be reported to the architect manager.

This drawing is to be read in conjunction with all relevant Structural, Electrical, Mechanical & Electrical Engineers drawings and specifications.

Small Power & Data Notes

1. All small power & data locations, heights & specs subject to review & approval and TBC by contractor / IT consultant.
2. Any remaining existing power & data being kept is to be checked by contractor / IT consultant.
3. Where TVs are installed contractor must allow for all necessary requirements including power, data, TV socket & HDMI.
4. Server cab locations TBC by specialist contractor / IT consultant.
5. All cleaners sockets @ 450mm AFPL.
6. LL = Low Level @ 450mm AFPL, TBC by designer.
7. HL = Mid Level @ 500mm - 1250mm AFPL, TBC by designer.
8. HL = High Level @ 1500mm - 1600mm AFPL, TBC by designer.
9. AV = Above Worktop @ 150mm above counter height.
10. Client and contractor to confirm if power & data is sufficient.

- Floorbox - 2 Power, 2 Data
- Floorbox - 4 Power, 4 Data
- USB Point to TV (In Floorboxes)
- Single Power Socket
- Twin Power Socket
- Single switched fuse spur
- Cleaners Socket.
- TV / AV Sockets
- Data Point, N = No. of
- Wifi Data Point
- Comms Cabinet

File Issue 28/04/23 RG

| REV | DESCRIPTION | DATE | BY | CHK |
|-----|-------------|------|----|-----|
|-----|-------------|------|----|-----|

CLIENT NAME

Philip J Davies Holdings plc

PROJECT NAME

Sevendale House

DWG TITLE:

Third Floor - Small Power and Data

DWG NO: 63\_300

REVISION: -

SCALE 1 : 200 @A3

DRAWN: RG

DWG STATUS:

TENDER