


This drawing is to be read in conjunction with all other relevant technical information, statutory approvals, specifications and 3rd party information. Do not scale from this drawing. Use only dimensions provided. All dimensions and levels to be checked on site and all discrepancies must be reported to the drawings author immediately. Responsibility cannot be accepted for alteration and/or deviation from this design without the prior acknowledgement of the drawings author. Any commercial decisions relating to this information must make due allowance for dimensional and area variation resulting from the design development and construction processes as well as the requirements of statutory authorities. This drawing is to be used only for the purposes indicated. This drawing is copyright and the property of Northmill Associates Ltd (NMA) and must not be reproduced without prior written agreement. Any Intellectual Property Rights (IPR) relating to the design(s) described in this drawing belong to the originating designer and, where it is not NMA's design, no credit for the design or IPR is sought by this drawings author.

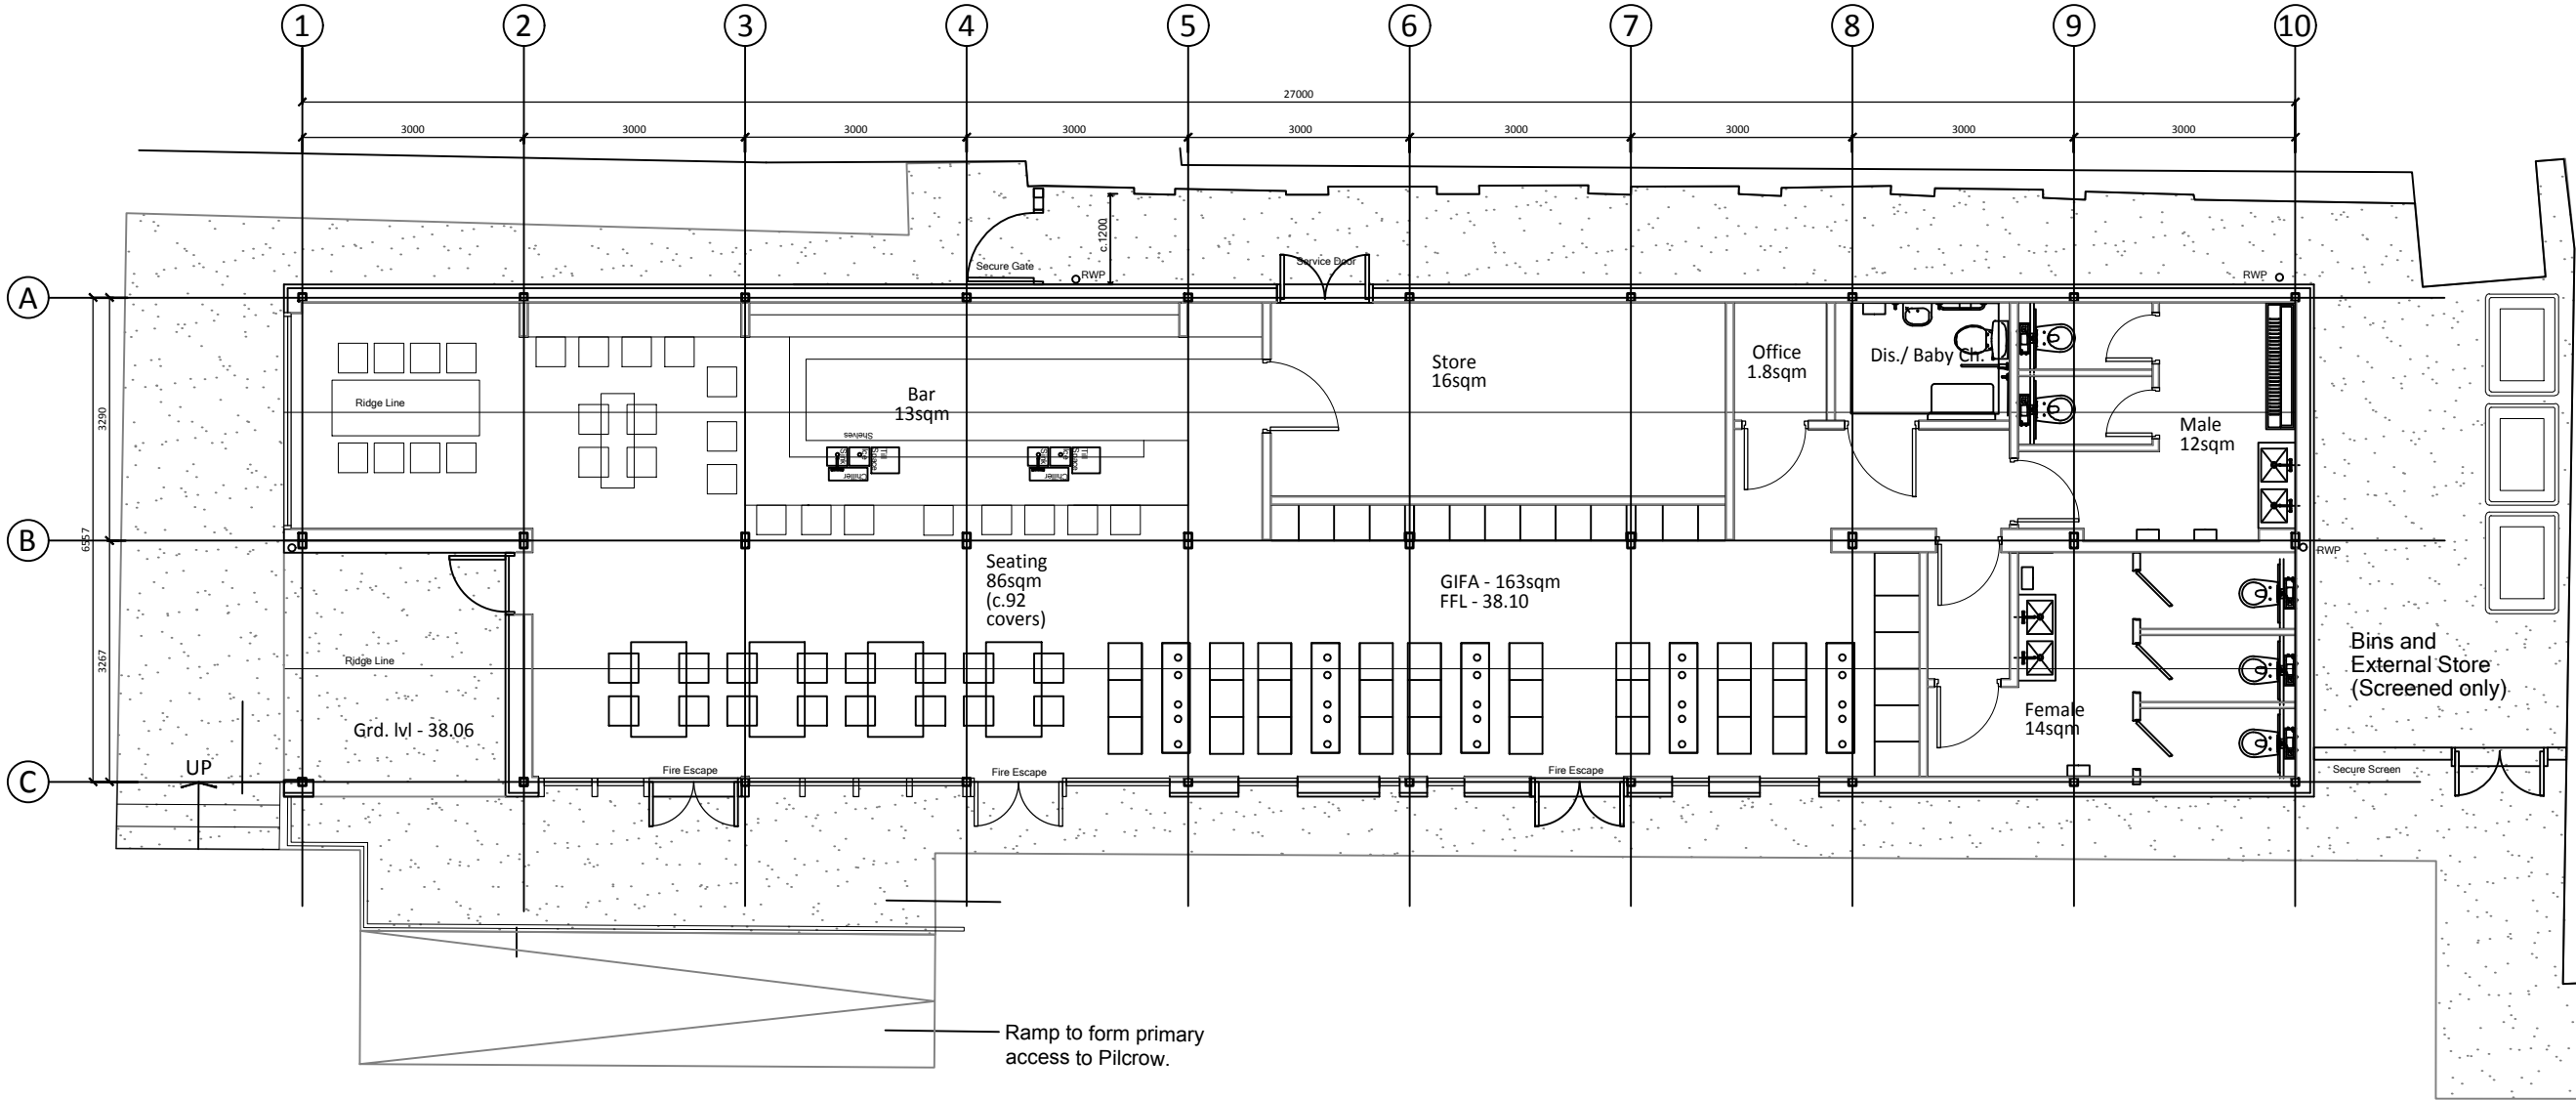

C	Annotations amended	DL	MW	12.08.15
B	Hard landscaping annotation revised	DL	MW	10.08.15
A	Boundary line adjustments	DL	MW	07.08.15
-	PLANNING ISSUE	DL	MW	30.07.15
Rev	Description	By	Chk	Date
1	Project No: 2318	DL	MW	30/07/2015
2	Scale @ A3 1:100	DL	MW	Status: PLANNING
3	Drawn: DL	DL	MW	Revision:
4	Checked: MW	DL	MW	C
5	Drawing No: P(1)-010	DL	MW	