




1. Front - Proposed
1 : 100

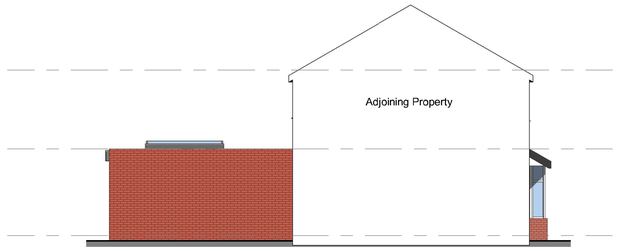


2. Left Side - Proposed
1 : 100

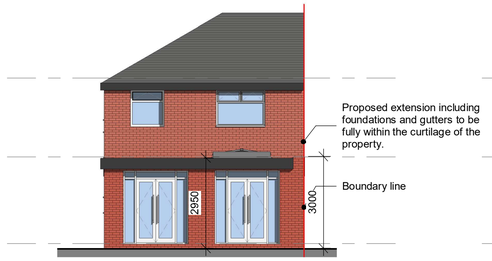


3. Rear - Proposed
1 : 100

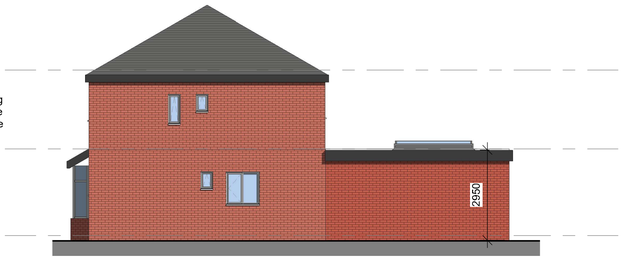


4. Right Side - Proposed
1 : 100

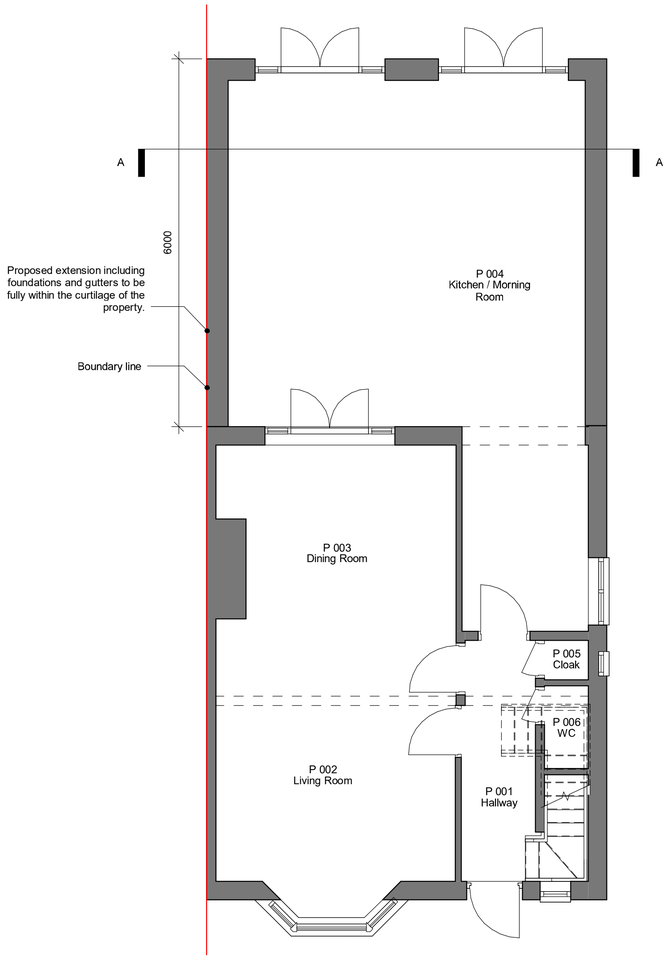

5. Level 0 - Proposed
1 : 50

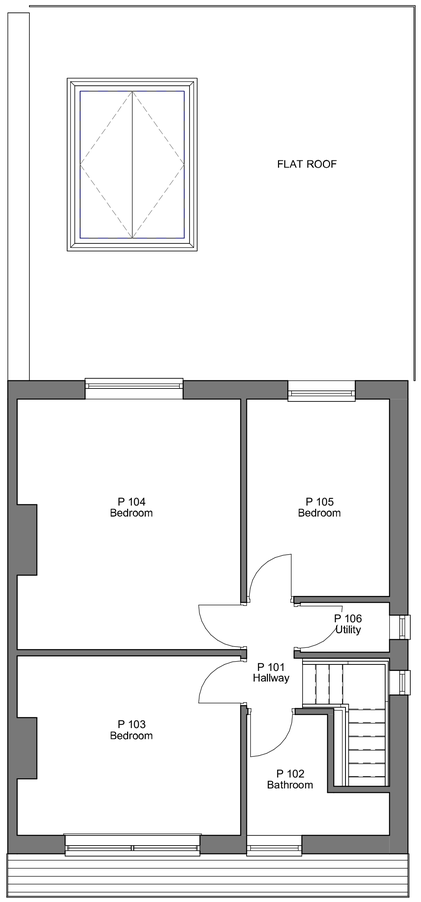

6. Level 1- Proposed
1 : 50

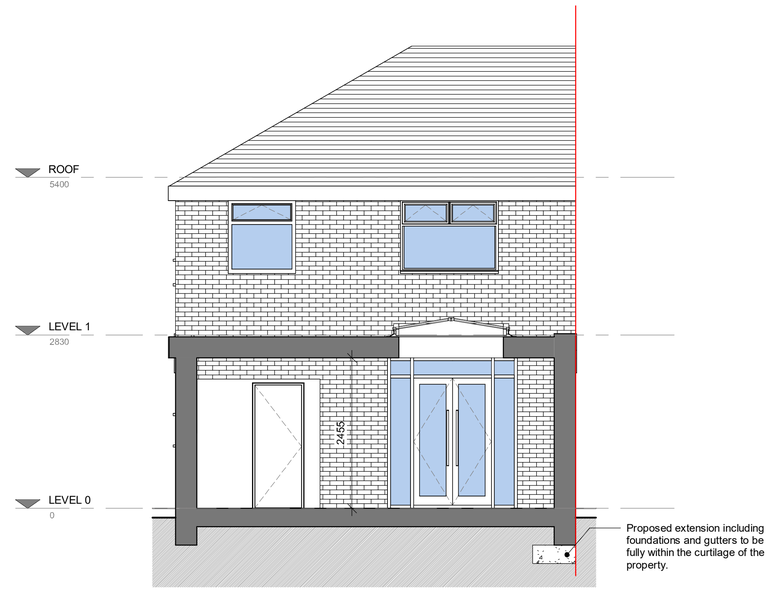

7. Section - AA
1 : 50

0.5 0 0.5 1 1.5 2 2.5
SCALE 1:50 m

REV. DESCRIPTION BY DATE

MELIA ARCHITECTS

melaarchitects.com office@melaarchitects.com 07955118070

PROJECT
42 Cedric Road

PROJECT NO.	MA24020
CLIENT	Y Macmull
DATE	14 APR 2024
DRAWN BY	ER
TITLE	Proposed Plans and Elevations
SHEET NO. 003.	REV.
SCALE @ A3	As indicated

NOTES

© COPYRIGHT - ALL RIGHTS RESERVED. NO PART OF THIS PUBLICATION MAY BE REPRODUCED, IN ANY FORM OR BY ANY MEANS WITHOUT PRIOR WRITTEN PERMISSION OF MELIA ARCHITECTS. ALL DIMENSIONS ARE TO BE CHECKED AND CONFIRMED ON SITE BEFORE COMMENCEMENT OF WORK. ANY VARIATION IS TO BE REPORTED TO THE DESIGNER PRIOR TO THE COMMENCEMENT OF WORK. ALL WORK TO BE CARRIED OUT IN ACCORDANCE WITH CURRENT BUILDING REGULATIONS, STATUTORY LEGISLATION, RELEVANT CODES OF PRACTICE AND BRITISH STANDARDS. ALL DIMENSIONS ON THIS DRAWING ARE IN MILLIMETRES UNLESS STATED OTHERWISE.