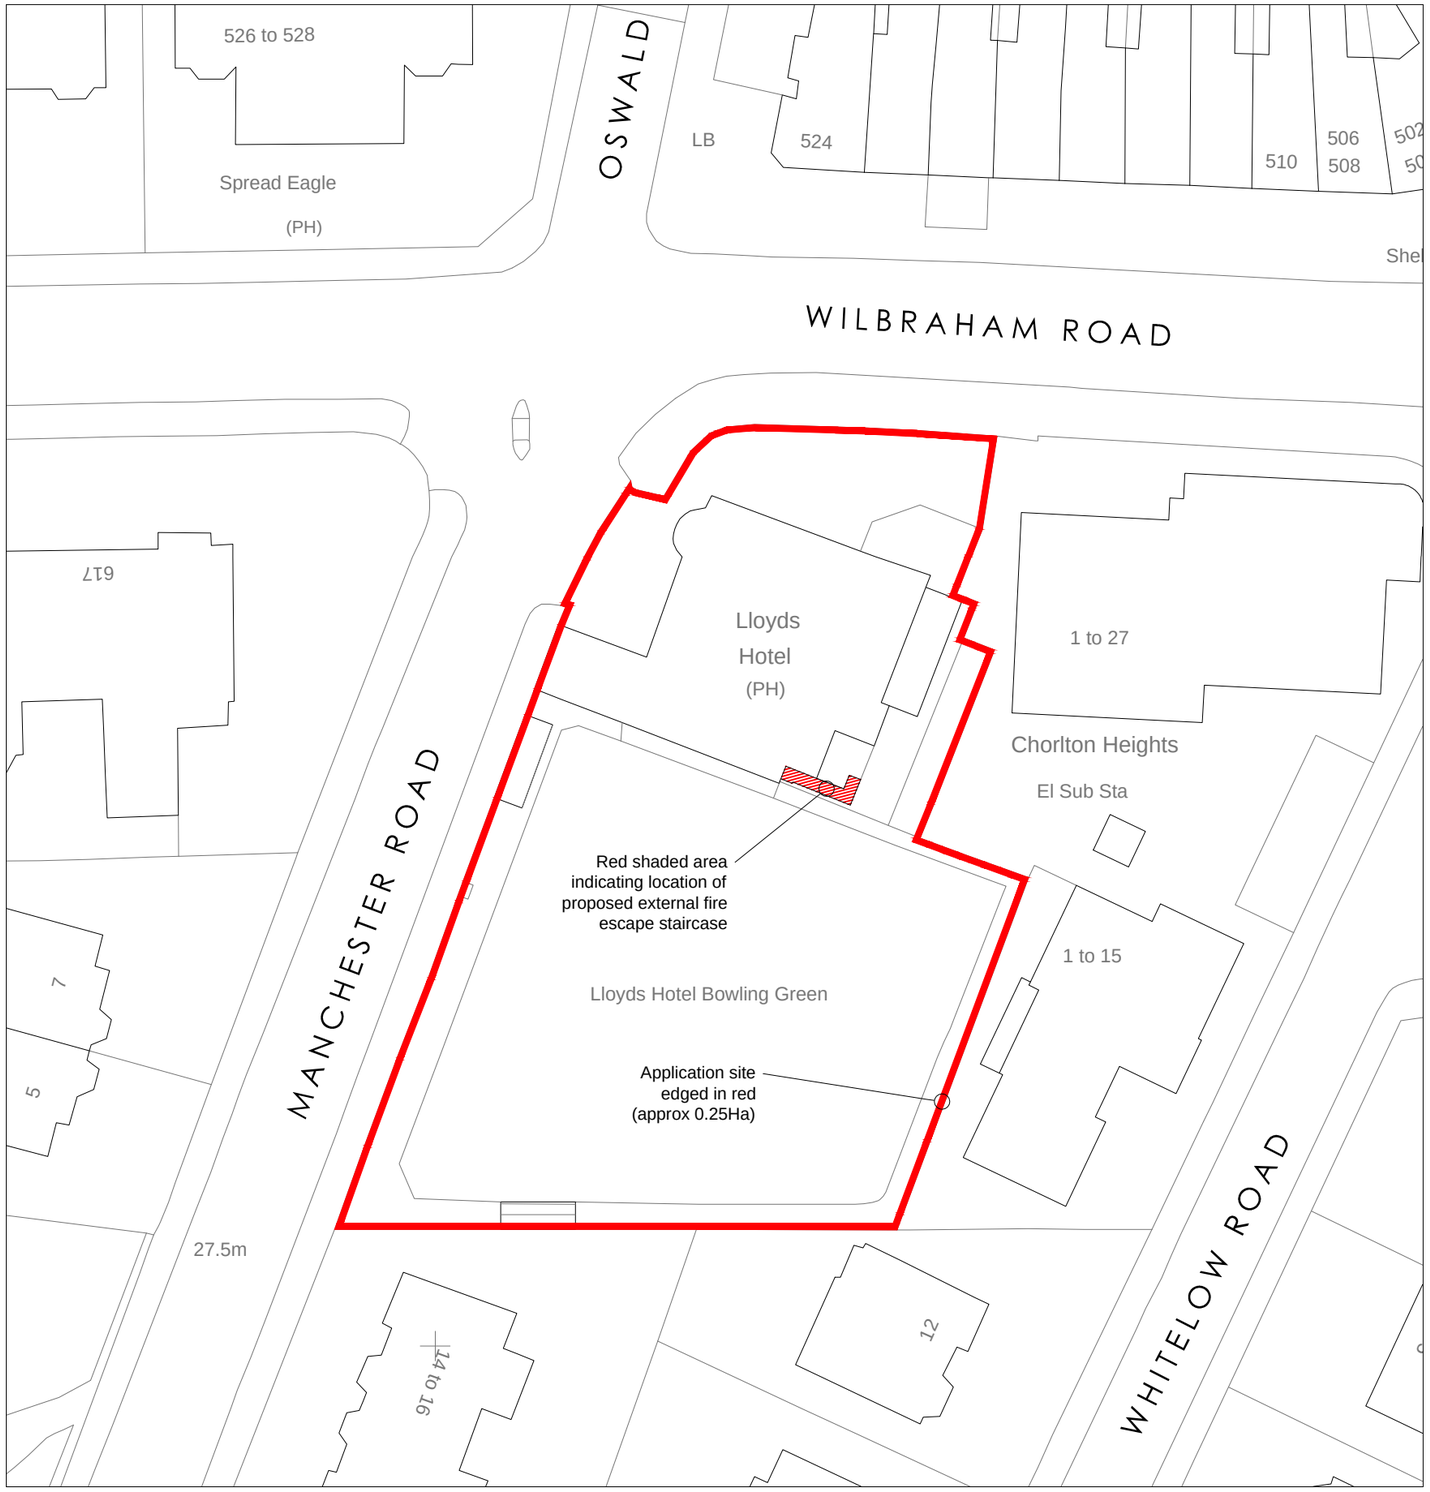

BLOCK PLAN 1:500

0 10m 20m 30m

SCALE 1 : 500

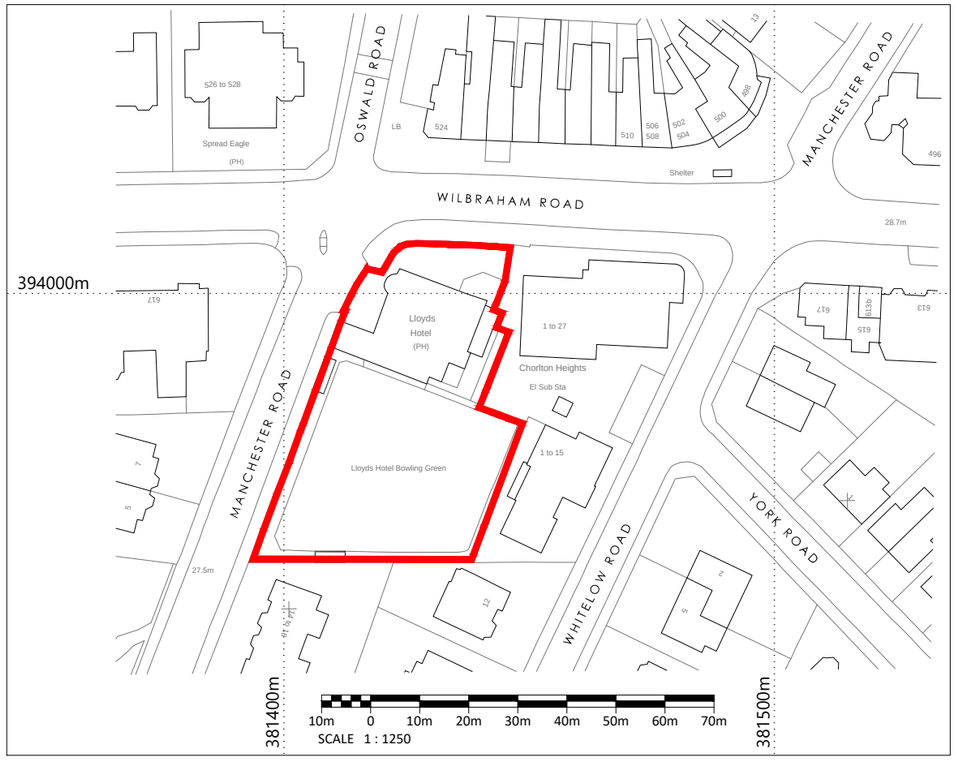

LOCATION PLAN 1:1250

north

Revisions

PLANNING APPLICATION

THE LLOYDS HOTEL
617 Wilbraham Road, Chorlton-cum-Hardy
Manchester, M21 9AN

GREENGATE BREWERY

GRIMSHAW LANE, MIDDLETON, M24 2AX

JWLEES

Drawing

SITE LOCATION PLAN

Scale 1:1250 @ A3

Date August 2024

Drawing Number

1305_LP