xsign™


VITA UNION ST. JOHNS
BUILDING T2 SIGNAGE

VERSION 01 | 25.08.2023

© XSIGN. All Rights Reserved.

VITA UNION ST. JOHNS

T2 BUILDING NORTH ELEVATION SIGNAGE SPECIFICATION

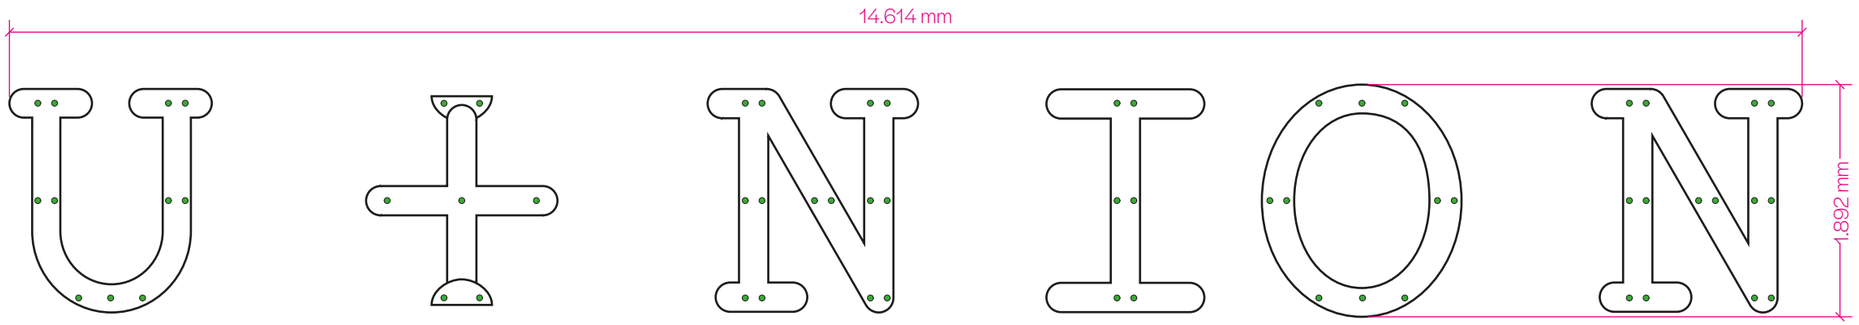

North Elevation Signage
Scale 1:50@a3

Fixing points

Sign Specification

Bespoke Fabricated Face Illuminated Lettering.

Letters Constructed From Alumium Rim & Return Detail.

Aluminium Rim & Returns Coated In High Grade Automotive grade Paint RAL 9005 Jet Black to a Semi-Gloss Finish. Letter Faces To Have Opal Lucite Lenses Installed For uniform Light Distribution.

Letters To Have Supporting back plate Structures With Inlaid Ultraefficient Cold White LED Modules Mapped For Even Light Distribution.

Fixing To Aluminium extrusions on the back of the louvre through M12 Stainless steel rods and tube spacers

Key Notes

Letter Face Colour: White
Power Supply: 5amp Fused Spur
Illumination Type: Static Internal
Illumination Levels: Will Not Exceed 600cd/m
Illumination Colour: Cool White Through Opal Lens

xsign™


© XSIGN. All Rights Reserved.

VITA UNION ST. JOHNS

T2 BUILDING NORTH ELEVATION SETTING OUT



North Elevation
Scale 1:400@a3

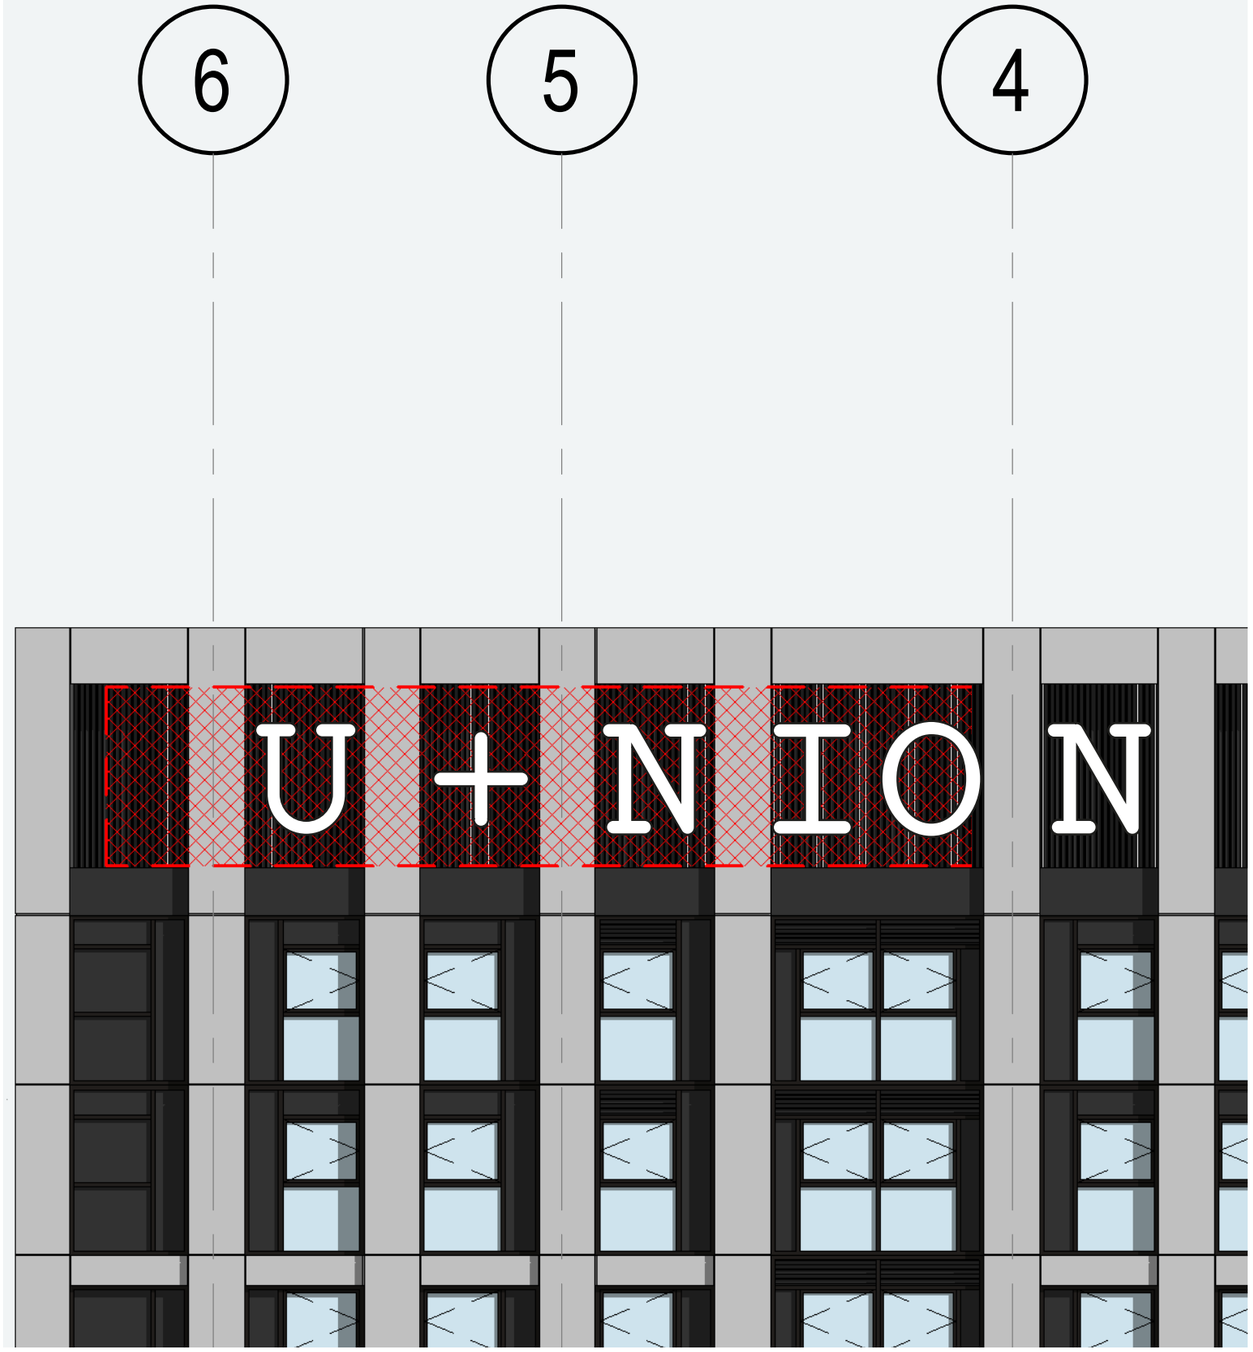


North Elevation - Detail View
Scale 1:100@a3

xsign™

© XSIGN. All Rights Reserved.

VITA UNION ST. JOHNS

T2 BUILDING SOUTH ELEVATION SIGNAGE SPECIFICATION

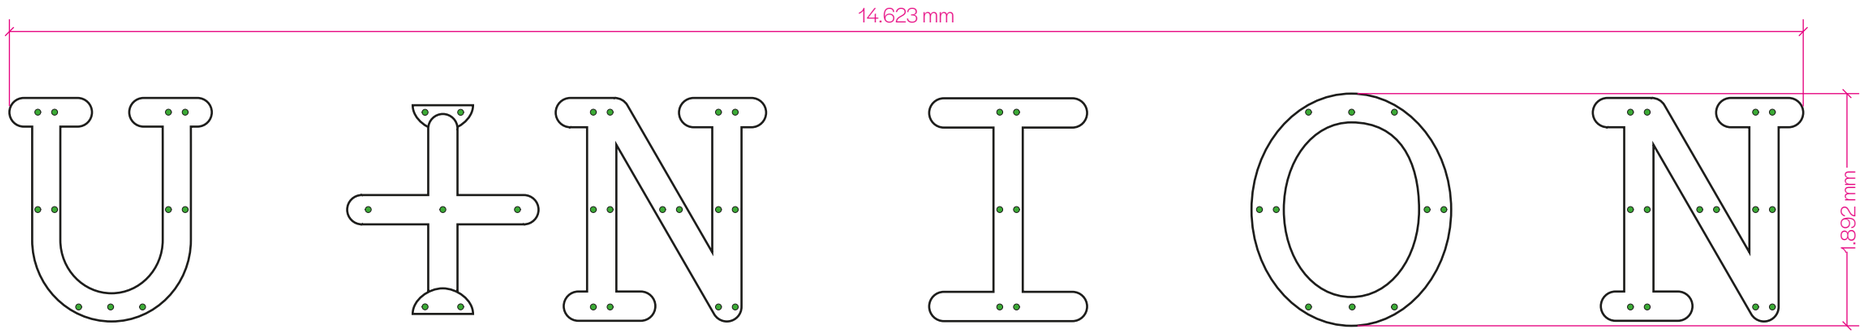

North Elevation Signage
Scale 1:50@a3

Fixing points

Sign Specification

Bespoke Fabricated Face Illuminated Lettering.

Letters Constructed From Alumium Rim & Return Detail.

Aluminium Rim & Returns Coated In High Grade Automotive grade Paint RAL 9005 Jet Black to a Semi-Gloss Finish. Letter Faces To Have Opal Lucite Lenses Installed For uniform Light Distribution.

Letters To Have Supporting back plate Structures With Inlaid Ultraefficient Cold White LED Modules Mapped For Even Light Distribution.

Fixing To Aluminium extrusions on the back of the louvre through M12 Stainless steel rods and tube spacers

Key Notes


Letter Face Colour: White
Power Supply: 5amp Fused Spur
Illumination Type: Static Internal
Illumination Levels: Will Not Exceed 600cd/m
Illumination Colour: Cool White Through Opal Lens

xsign™


© XSIGN. All Rights Reserved.

VITA UNION ST. JOHNS

T2 BUILDING SOUTH ELEVATION SETTING OUT

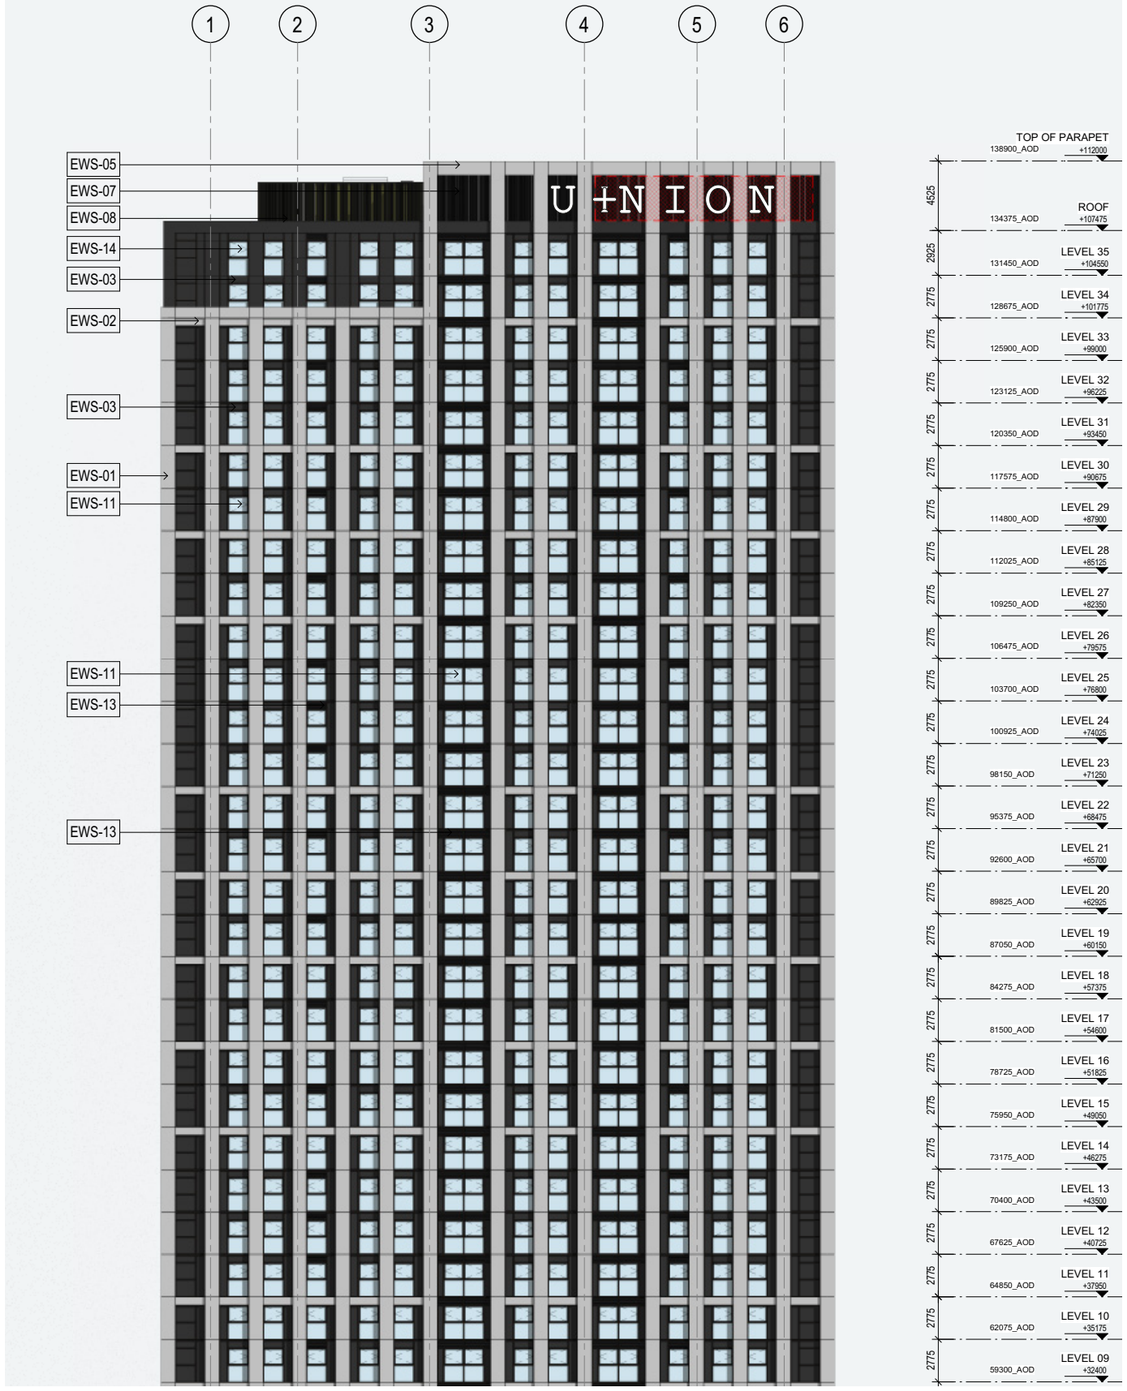

South Elevation
Scale 1:400@A3

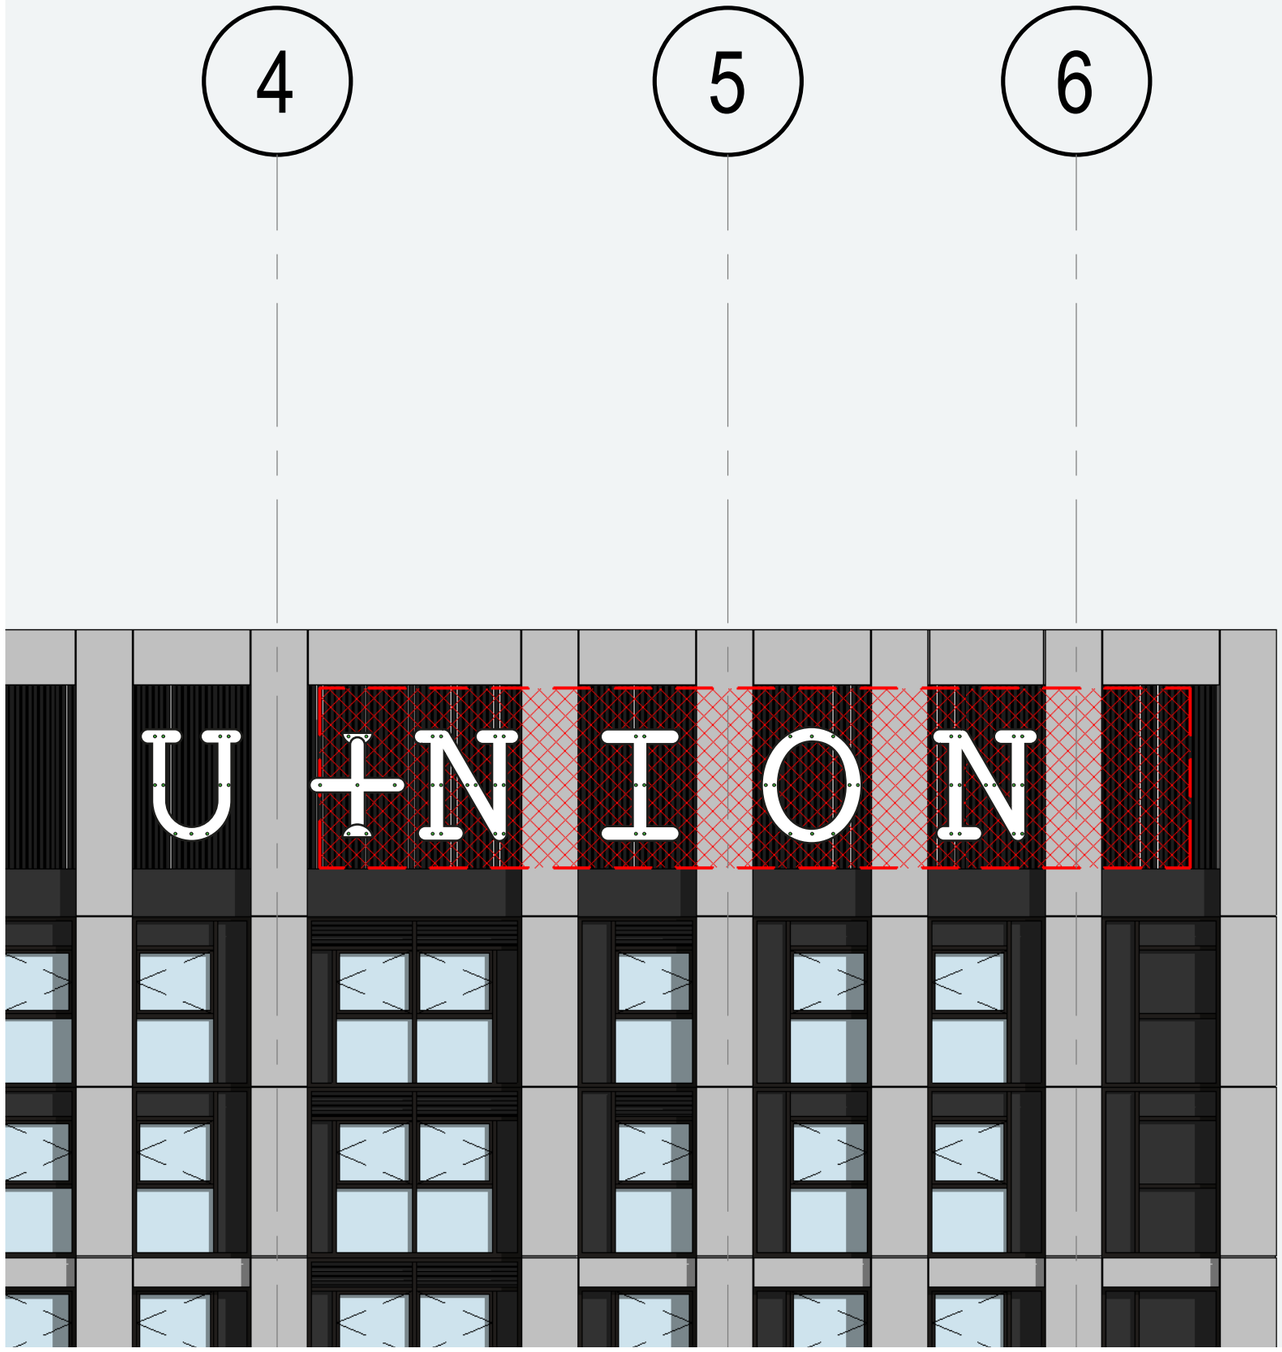

South Elevation - Detail View
Scale 1:100@A3

xsign™

© XSIGN. All Rights Reserved.