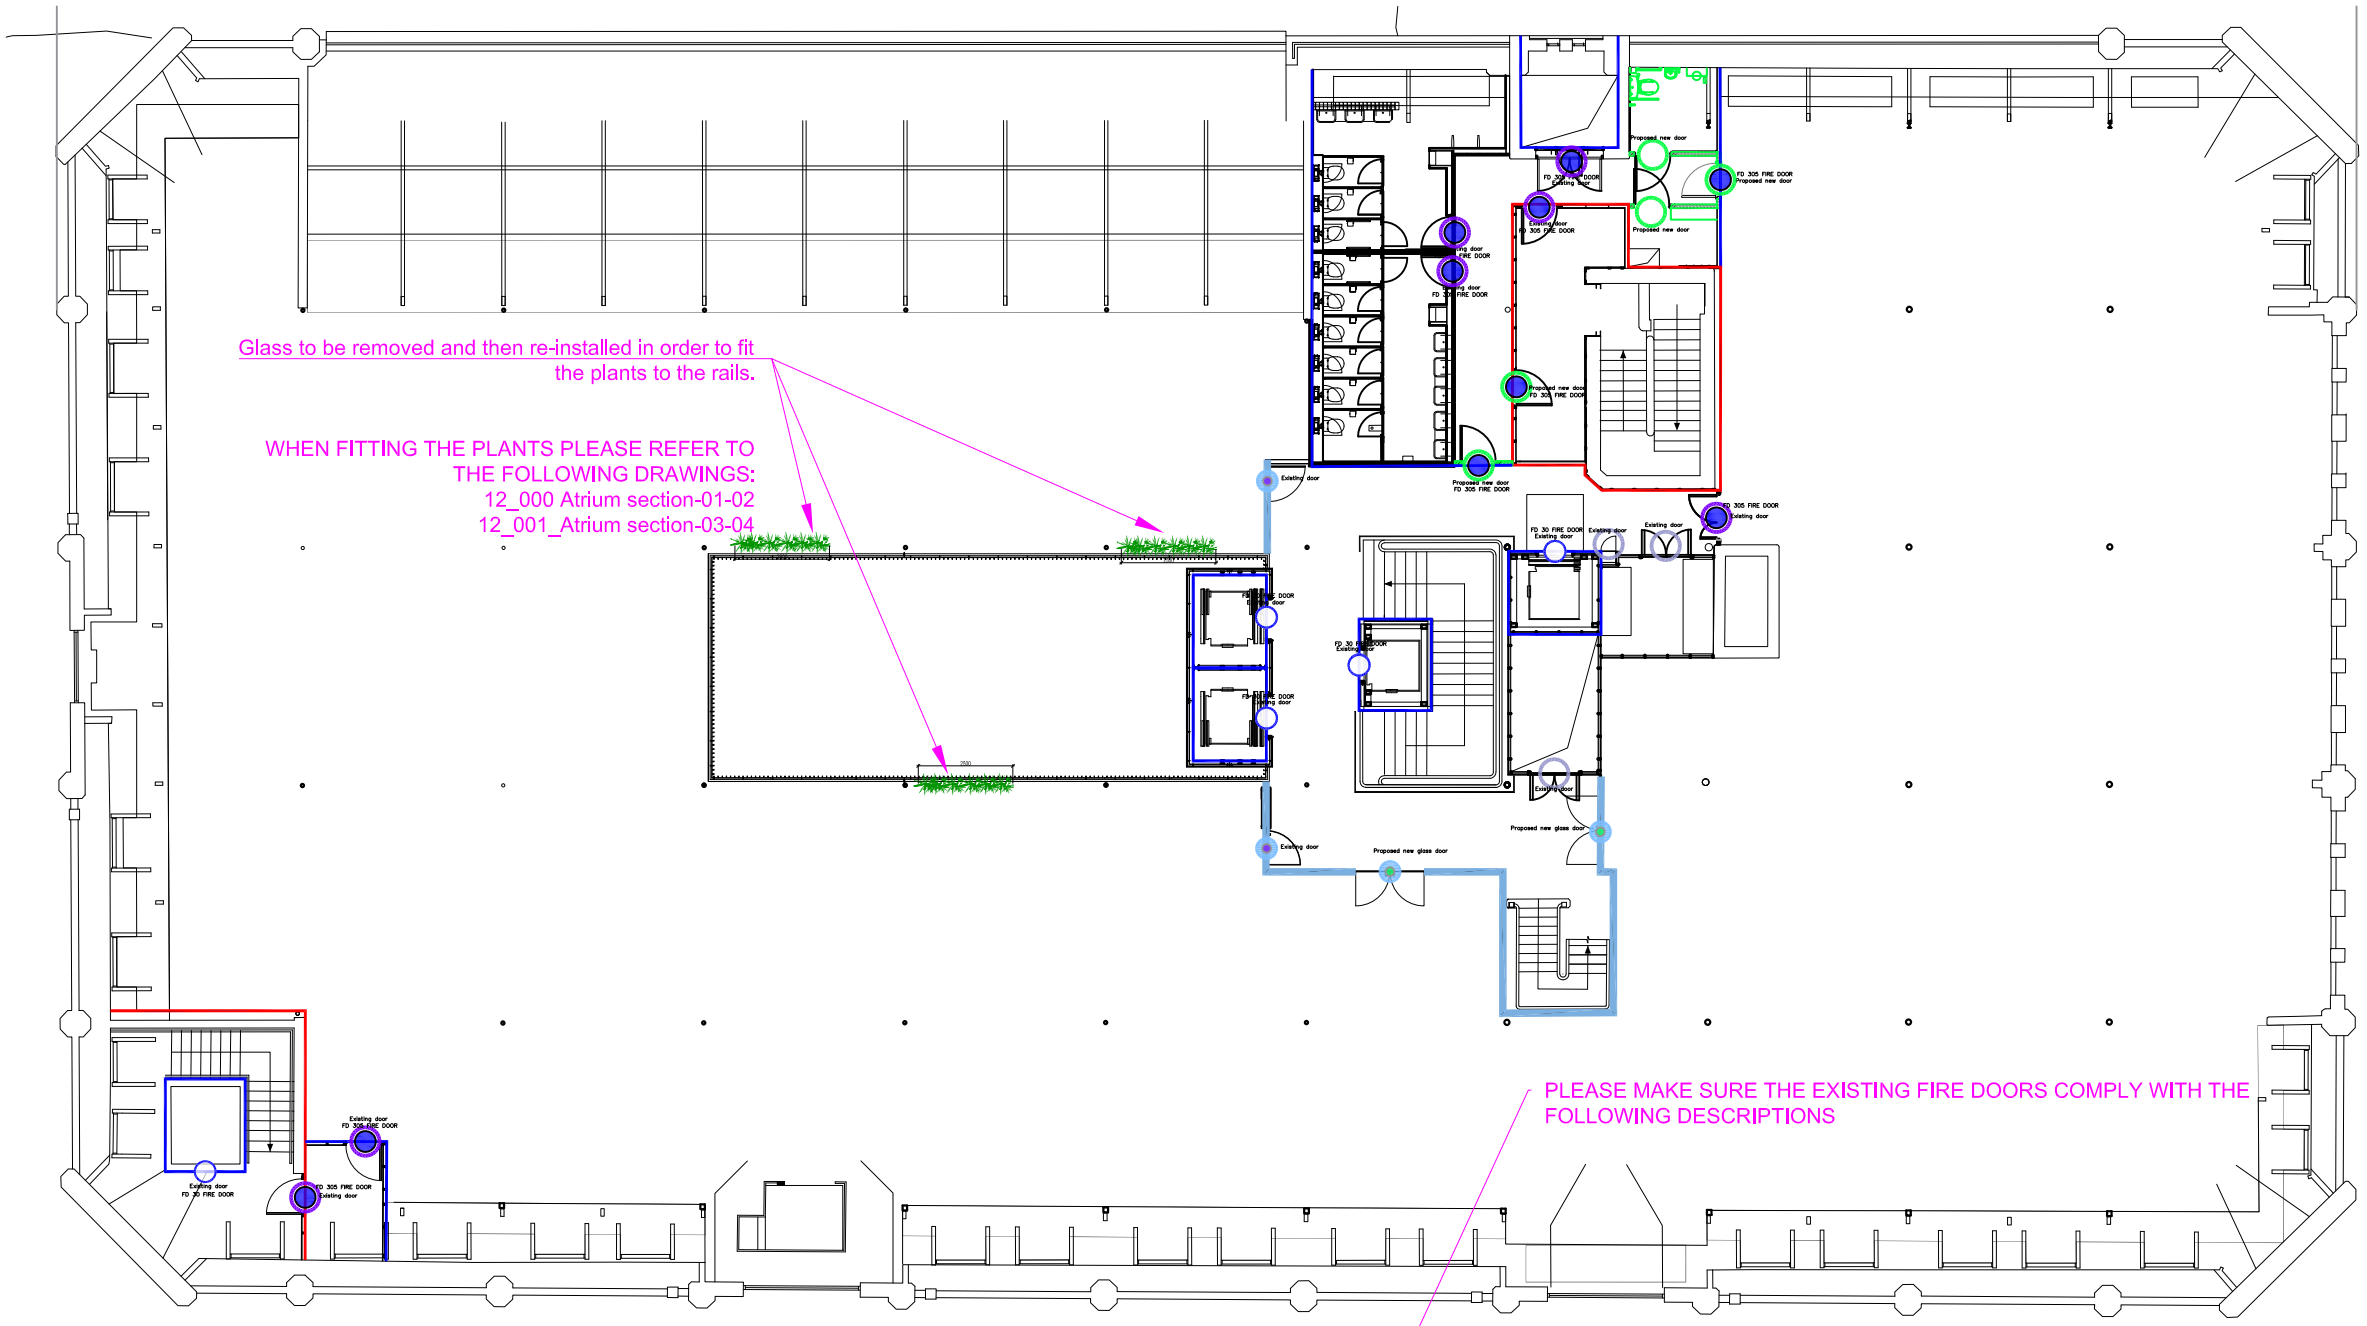

Door Types

Proposed Doors	Existing Doors	Code	Description
D01P	D01E	FD 605 FIRE DOOR	FD 605 Fire Door
D02P	D02E	FD 305 FIRE DOOR	FD 305 Fire Door
D03P	D03E	FD 30 FIRE DOOR	FD 30 Fire Door
D04P		PROPOSED NEW SOLID DOOR	Matt Black Finish TBC
	D05E	EXISTING DOOR	Vinyl wrapped - black when applying please make sure doors are prepped and clean to avoid dust and grit getting trapped between the vinyl and doors.
	D06E	EXISTING DOOR	To be laminated colour to Match the vinyl wrapped doors. finish to be matt. Door Edging to be black timber.
	D07E	EXISTING GLASS DOOR	Banding on M3 Tape to achieve crittall glazing effect
D08P		PROPOSED NEW GLASS DOOR	Banding on M3 Tape to achieve crittall glazing effect
D09		PROPOSED NEW ALUMINUM SLIDING DOOR	Rolled Aluminum slidding door. Track to be inserted to the floor.
D10		PROPOSED NEW GLASS DOOR	Bi-Folding glass door with black framing and m3 tape. panel sizes 1200, n0.4 on each side meeting in the middle to close, overall totall no.8

Wall Types

WT01	Solid walls 1 + 12.5mm plasterboard, 75mm stud.	
WT02	Solid walls double wall staggered stud 50mm insulated 2 x 12.5 plasterboard	
WT03	Single Glazed partitions 125mm touchened glass - allow for black frame to glass and door with bulkhead above Banding on M3 Tape to achieve crittall glazing effect	
WT04	Feature glazed screen one piece without any joints	
WT05	Add banding to existing glass	
WT06	paint existing frame black	
WT07	60 Minute Fire Resistance	Existing walls
WT08	60 Minute Fire Shutter	Existing walls
WT09	30 Minute Fire Resistance	Existing walls
WT10	Existing railings to be clad in artful planters	

OBI

www.obiproperty.co.uk

All dimensions are in millimetres unless stated otherwise. No dimensions to be scaled from drawings. All dimensions to be checked on site prior to manufacture.

Any discrepancies between drawings and site conditions are to be reported to the contract manager.

This drawing is to be read in conjunction with all relevant Structural Engineers and Mechanical & Electrical Engineers drawings and specification.

© COPYRIGHT
The copyright in this drawing is vested in OBI Property Ltd and no licence or assignment of any kind has been, or is, granted to any third party whether by provision of copies or originals of the drawings or otherwise unless otherwise agreed in writing.

Scale: 1:200 @ A3

REV	DESCRIPTION	DATE	BY	CHK
C		05/08/23	RG	
B		24/06/23	RG	
A		24/06/23	RG	
-	First issue	26/04/23	RG	

CLIENT NAME

Philip J Davies Holdings plc

PROJECT NAME

Sevendale House

DWG TITLE:

Fourth Floor - Wall Types

DWG NO: 16_400 REVISION: -

SCALE 1 : 200 @A3 DRAWN: RG

DWG STATUS:

TENDER

© OBI Property Limited
80 Mosley Street, Manchester, M2 3FX
t: 0161 237 1717 e: info@obiproperty.co.uk

OBI