

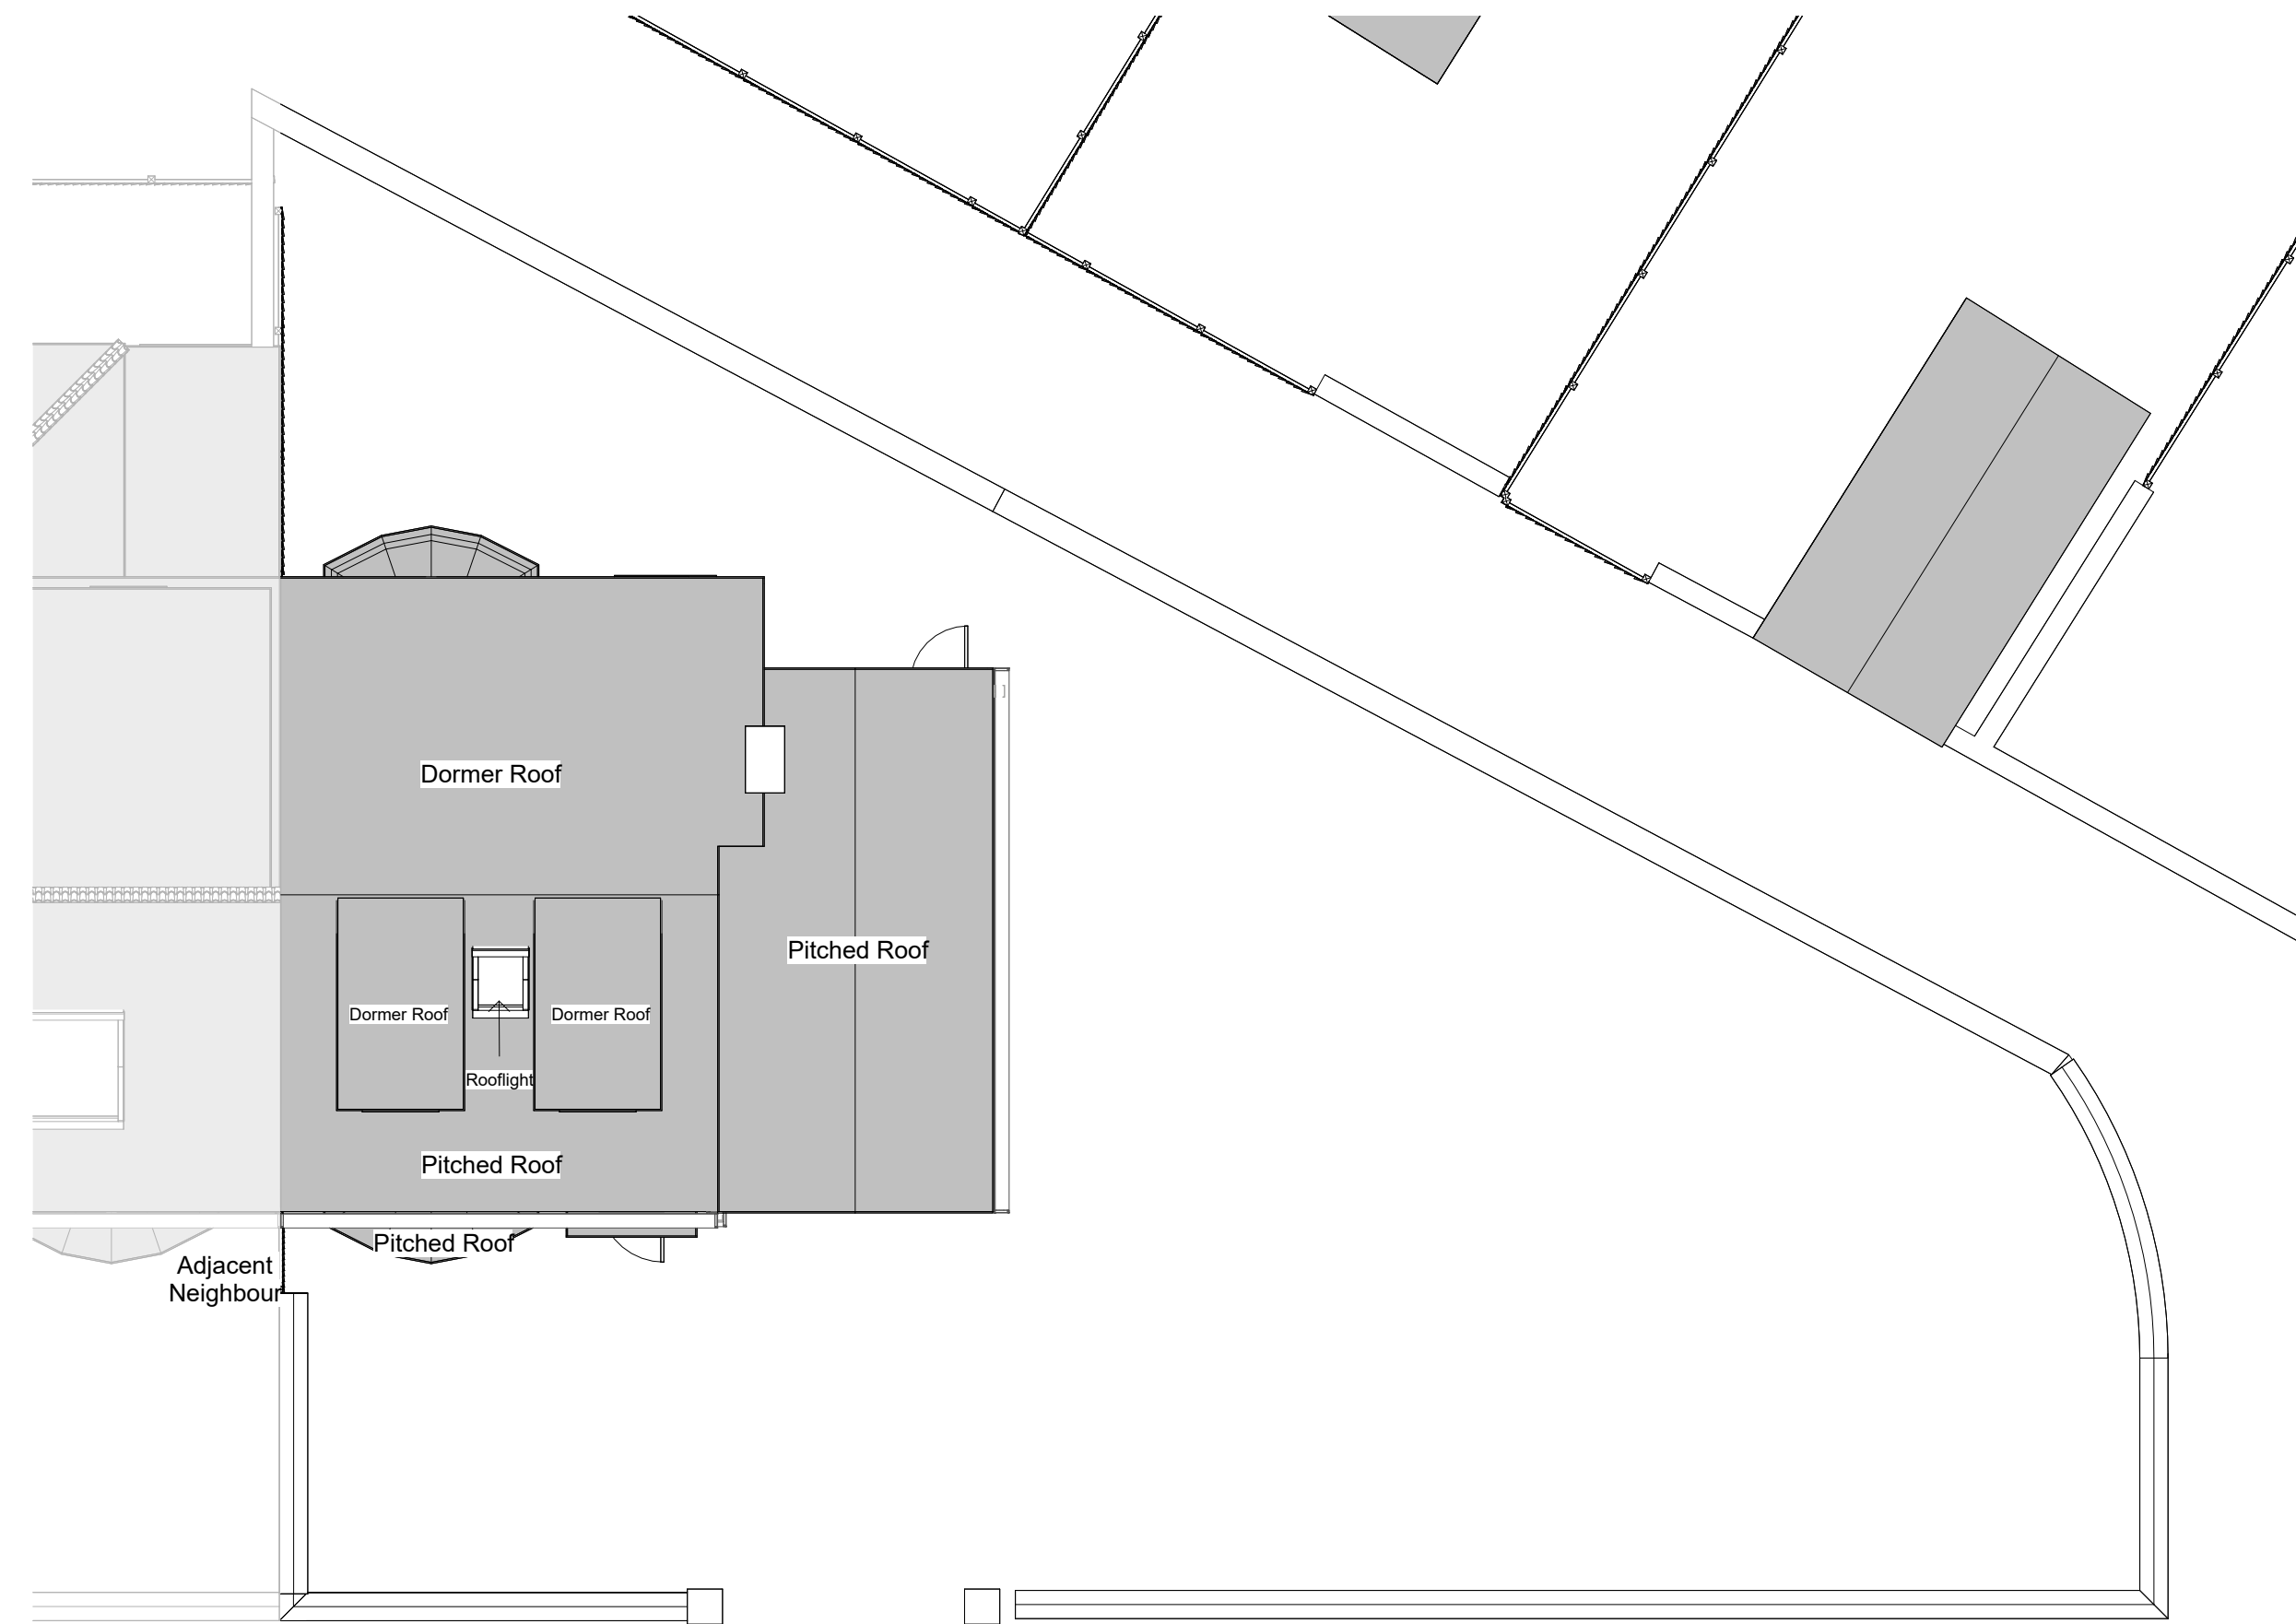


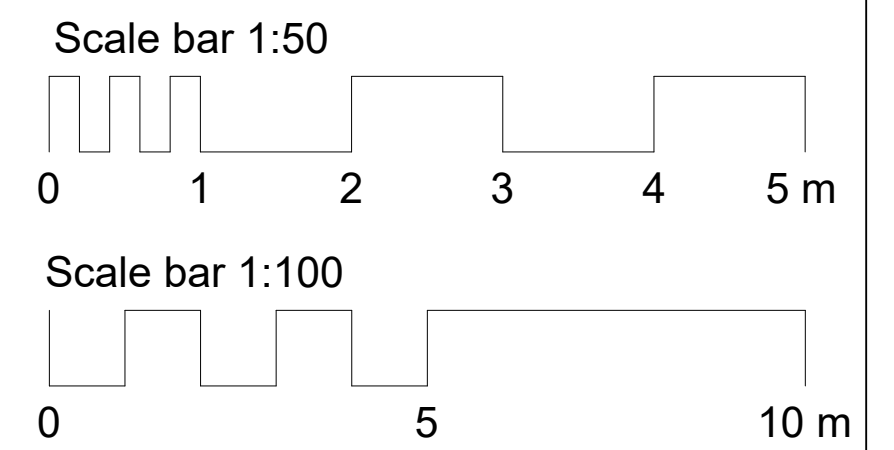

Proposed Roof Plan

1 : 100

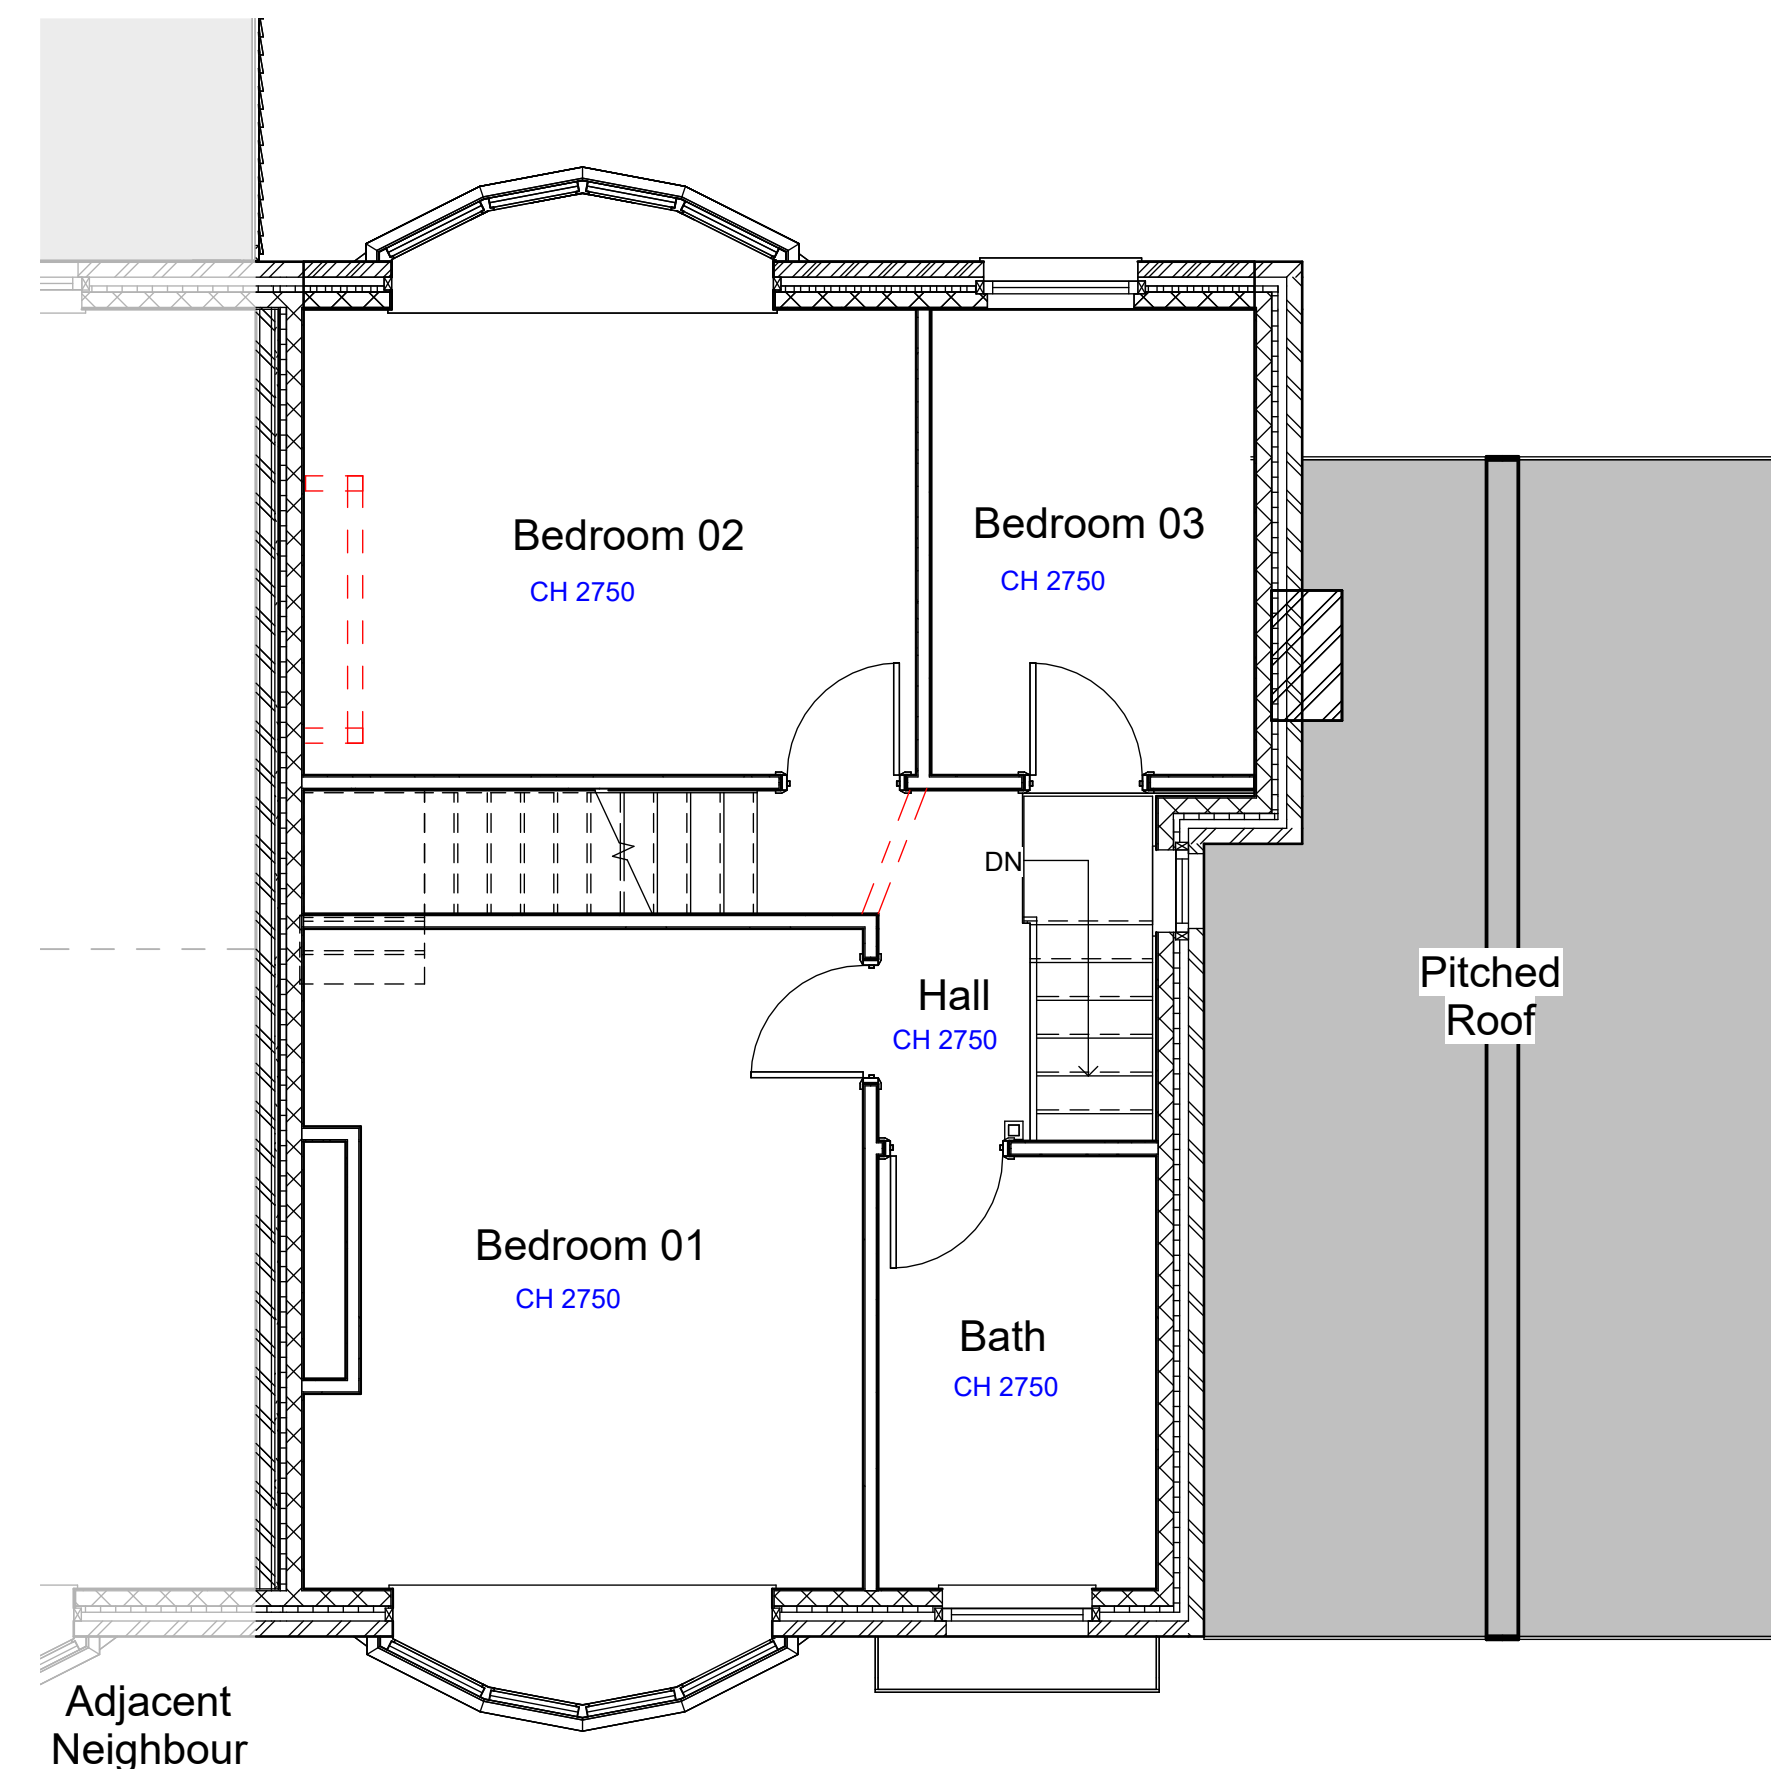

Proposed First Floor Plan

[illegible]

Client
Abdullah Hayat

Project
16 Kingsway M19 2DD

Proposed Plans

Scale	Date		
As	April '24	AM	US

indicated@A1

 **HEAS**
HOME EXTENSION ADVISORY SERVICE

Home Extension Advisory Service

Suite 318, Broadstone Mill, Broadstone Road, Stockport SK5 7DL

Email: info@heas.co.uk

Tel: 0161 443 4117

0069 | 03 41 | Rev. No.