
REVISION	DATE	DESCRIPTION
A	01/07/24	PLANNING ISSUE

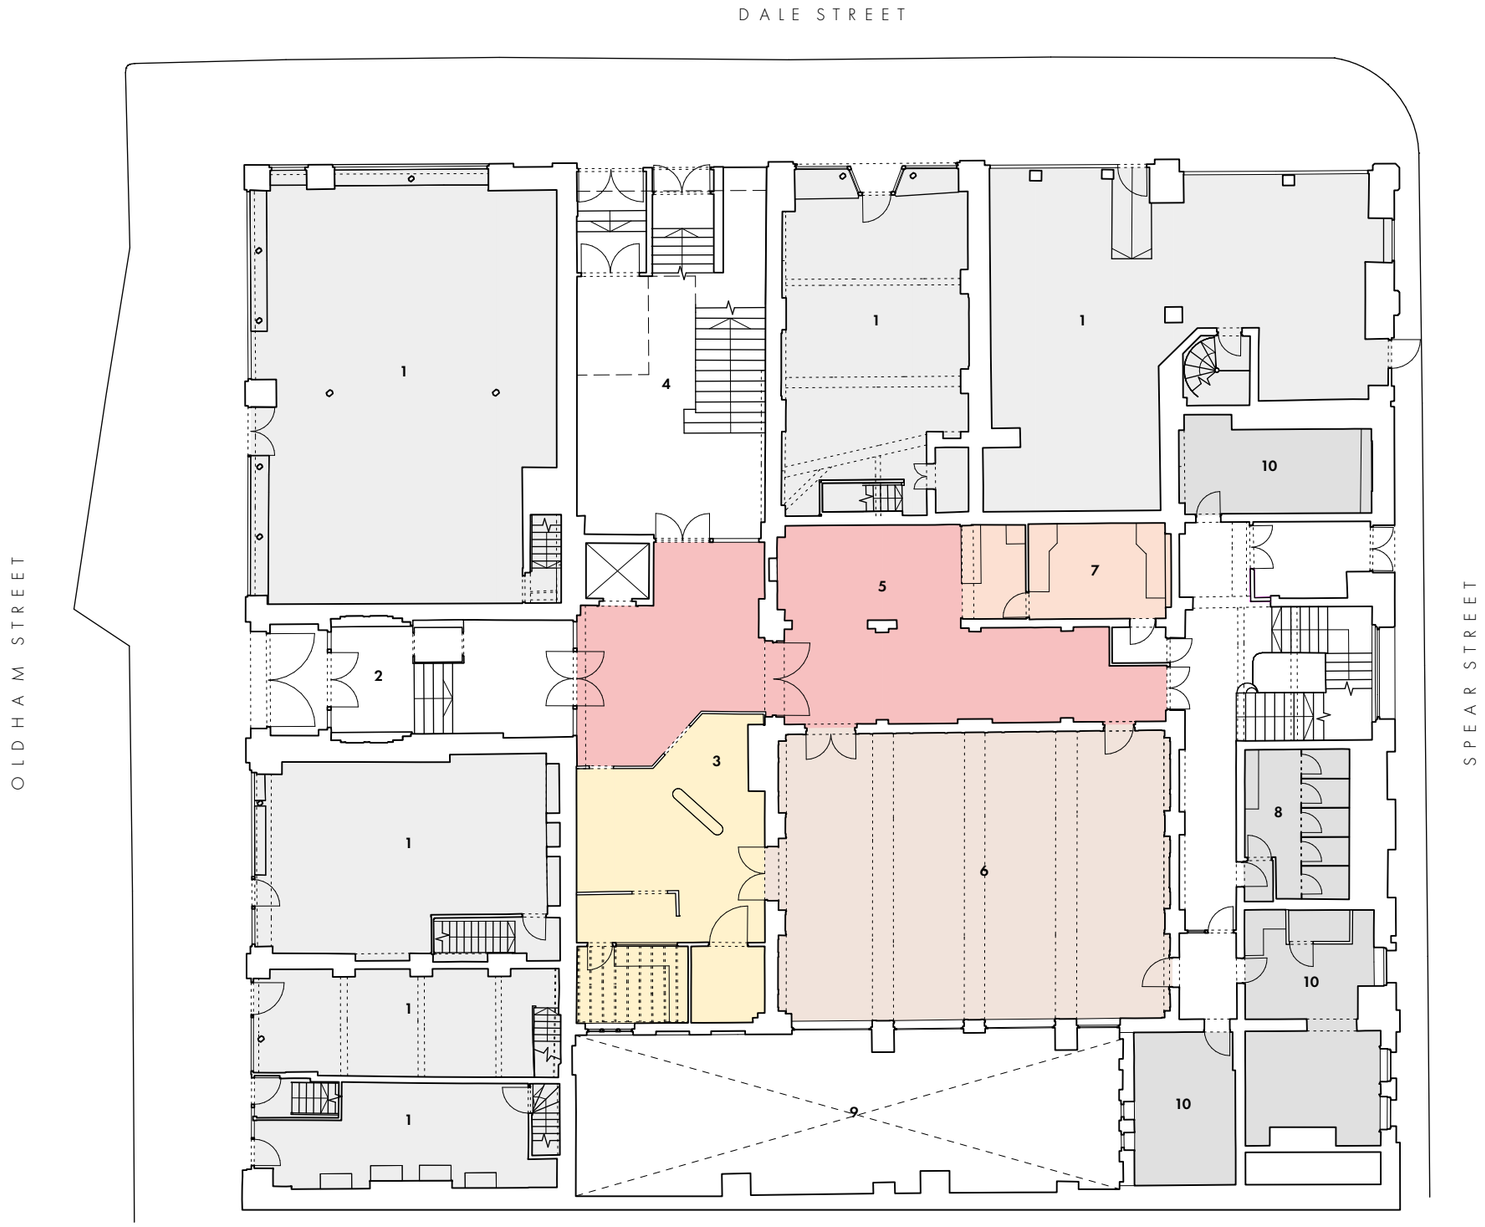

LEVEL 00 - GROUND FLOOR

1 RETAIL UNIT
2 ENTRANCE FOYER
3 RECEPTION
4 MAIN STAIR
5 CAFE
6 CHAPEL
7 KITCHEN/SERVERY
8 WCS
9 LIGHTWELL VOID
10 OFFICE

0m 1m 5m 10m

OMIArchitects

31 Blackfriars Road, Salford, Manchester, M3 7AQ
+44(0)161 832 3242 / info@omiarchitects.com / www.omiarchitects.com

PROJECT	METHODIST CENTRAL HALL, MANCHESTER					
DRAWING	EXISTING PLAN 00					
DATE	MAY 23	DRAWN BY	DS	SCALE	1:200	@A3
JOB NO.	1433	DWG.NO.	L0101			