


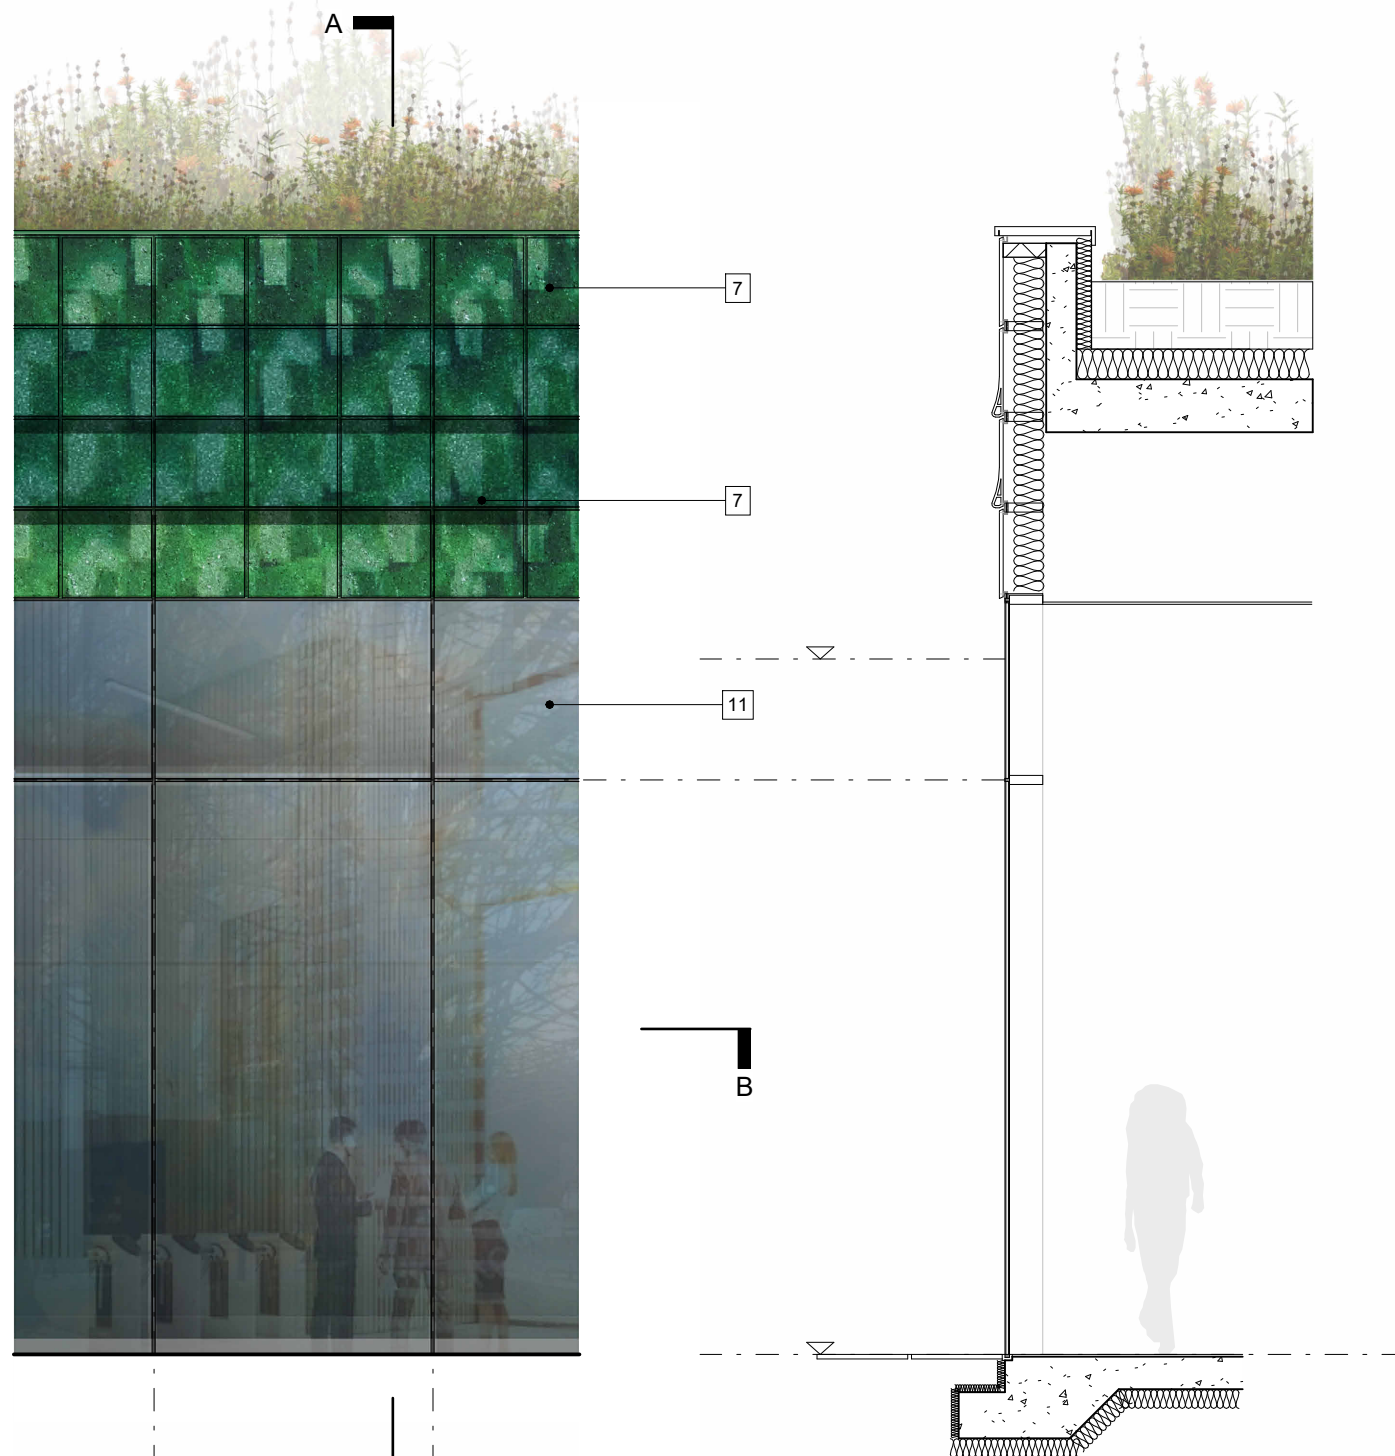

Detailed Elevation
Scale 1:50 @ A3

Section AA
Scale 1:50 @ A3

Detailed Plan BB
Scale 1:50 @ A3



Visualisation 02
Scale NTS

KEY		
1. Double glazed window with light coloured ceramic frit	7. Green Glazed Terracotta	13. PPC Flashing - colour matched to Terracotta
2. Double glazed insulated panel with light coloured ceramic frit	8. PPC Metal - colour matched to Terracotta	14. Anodised Metal Channel - colour grey
3. Anodized Metal Rapid Vent - light in colour	9. PPC Perforated Panel - colour matched to Terracotta	15. White / Light Grey Brickwork
4. Double glazed window with dark coloured ceramic frit	10. Green Glazed and Blue Engineering Brickwork	
5. Double glazed insulated panel with dark coloured ceramic frit	11. Glazed curtain wall	
6. Anodized Metal Rapid Vent - colour grey	12. Anodized Metal - light in colour	

First Street South	10266-Z0-A-G251-DE-XX-99004 P01		<div><div>Manchester +44 (0)161 835 2345</div><div>London +44 (0)20 7549 4000</div></div>
PLANNING	June 2024		
Detail Elevation Type 4 - Podium Curtain Walling	10266	1 : 50@ A3	