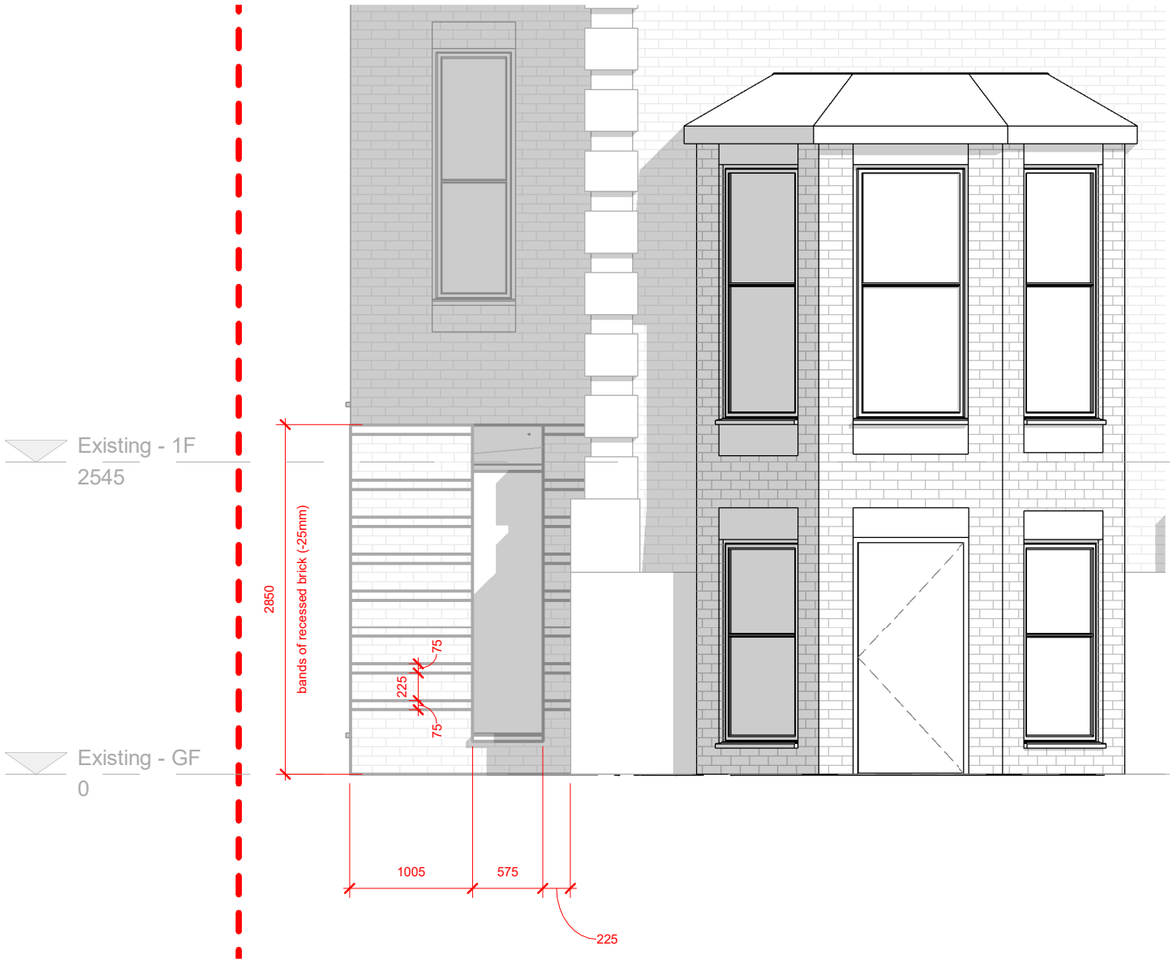

Proposed Elevation 03 - Rear Copy 1

1 : 50

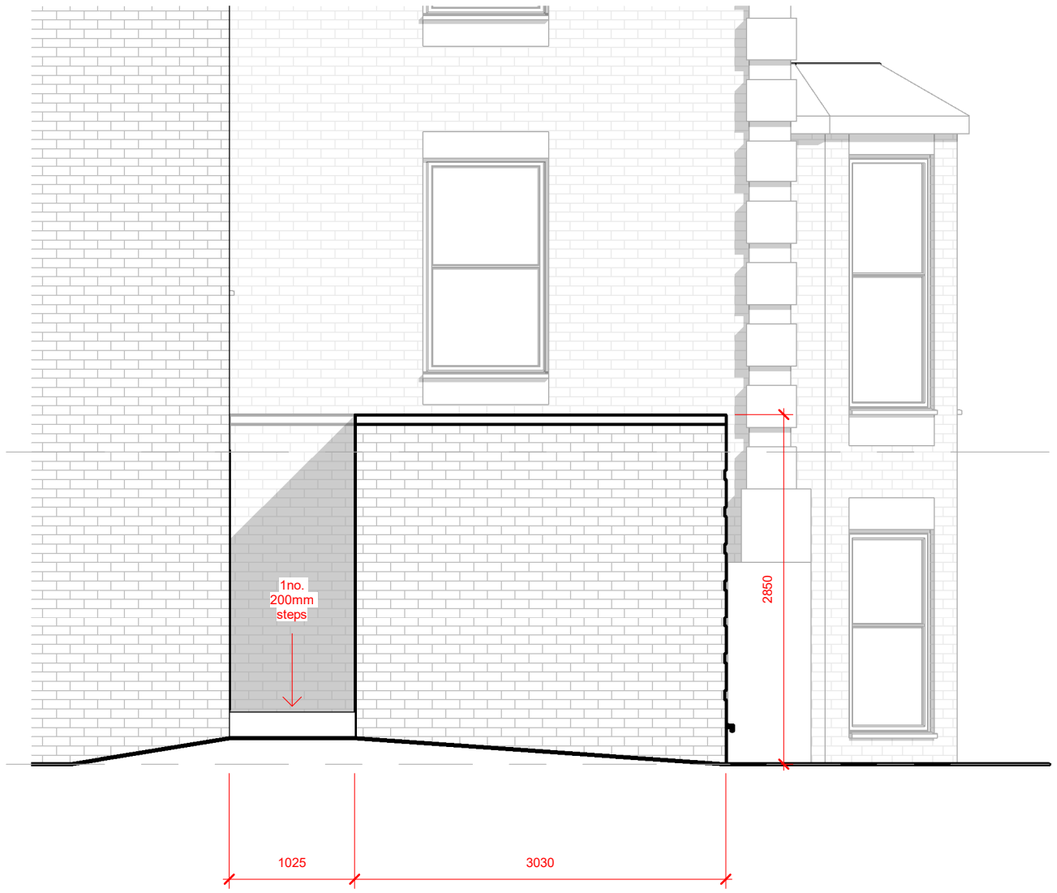

Proposed Elevation 04 - Gable Copy 1

1 : 50

General Notes:

Nicholson Studio Ltd accepts no responsibility for any costs, losses or claims arising from the drawings, specifications or related documents unless there is full compliance by the Client or any authorised user with the following;

1. All boundaries, dimensions and levels to be checked on site. Any discrepancies to be reported to the Designer immediately
2. Drawings to be read in conjunction with all other relevant drawings and specifications
3. Discrepancies with site or other information to be forwarded to the Designer before implementation of any details
4. Do not scale from this drawing
5. Information to be checked and approved by all relevant parties for coordination purposes prior to implementation
6. All information is © copyright Nicholson Studio Ltd and is not to be used by any unauthorised user

Additional Notes

Proposed alterations are subject to confirmation with LPA, S/E and BCO prior to commencement of any works.

Rev	Date	Description	Issued
-	12.07.24	Issued for Planning.	JN

Project Description
Single Storey Side Extension

Title
Proposed Elevation 03 and 04 - Zoom

Client Name
Mrs J. & Mr W. McTaggart

Drawing No.
065-02-04-005

Site Address
4 William Lunt Gardens, M21 4PB

Scale 1 : 50
Date 10.07.24
Drawn by JN

nicholson.**studio**

simple, considerate residential architecture.

Nicholson Studio Ltd.
E: jamie@nicholson.studio
W: www.nicholson.studio