


SPA DRAWINGS FOR

559 Ashton New Road, Clayton, Manchester

Standard Vehicle Choice

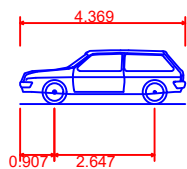

Volvo V 40	
Overall Length	4.369m
Overall Width	1.802m
Overall Body Height	1.424m
Min Body Ground Clearance	0.265m
Track Width	1.802m
Lock-to-lock time	4.00s
Curb to Curb Turning Radius	5.400m

North Road
(stop D)
public transport



Clayton street

Resonance
Centre car park
Entrance

External bike
storage 5
coverage

CGL Entrance

CGL reception
Entrance
Secure internal bike
storage 5

parking space
3

parking space
4

parking space
5

parking space
1 - EV
Parking and
Charging
Point

parking space
2 - EV
Parking and
Charging
Point

Emergency exit

parking space
6

parking space
7 - Bin store
Parking

Pedestrian only

New Aston Road

Clayton Hall Metro
Link (stop B) 37m
from front door




New Aston Road

Project : 559 Ashton New Road, Clayton, Manchester

Parking and Bin Store

Scale : 1/200

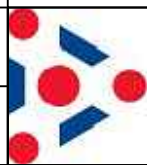

LIONGATE
CONSTRUCTION

North Road
(stop D)
public transport



Clayton street

External bike storage 500m coverage

Resonance Centre car park Entrance

CGL Entrance

CGL reception entrance
Secure internal bike storage 5

Pedestrian only

parking space 1 - EV
Parking and Charging Point

parking space 3

parking space 2 - EV
Parking and Charging Point

Emergency exit

parking space 4

parking space 5

parking space 6

parking space 7 - EV
Parking

Bin store

Pedestrian only

New Aston Road

Clayton Hall Metro
Link (stop B) 37m
from front door




New Aston Road


Project : 559 Ashton New Road, Clayton, Manchester

Parking Space 1 - Egress

Scale : 1/200

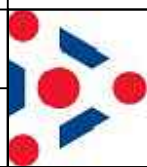


LIONGATE
CONSTRUCTION

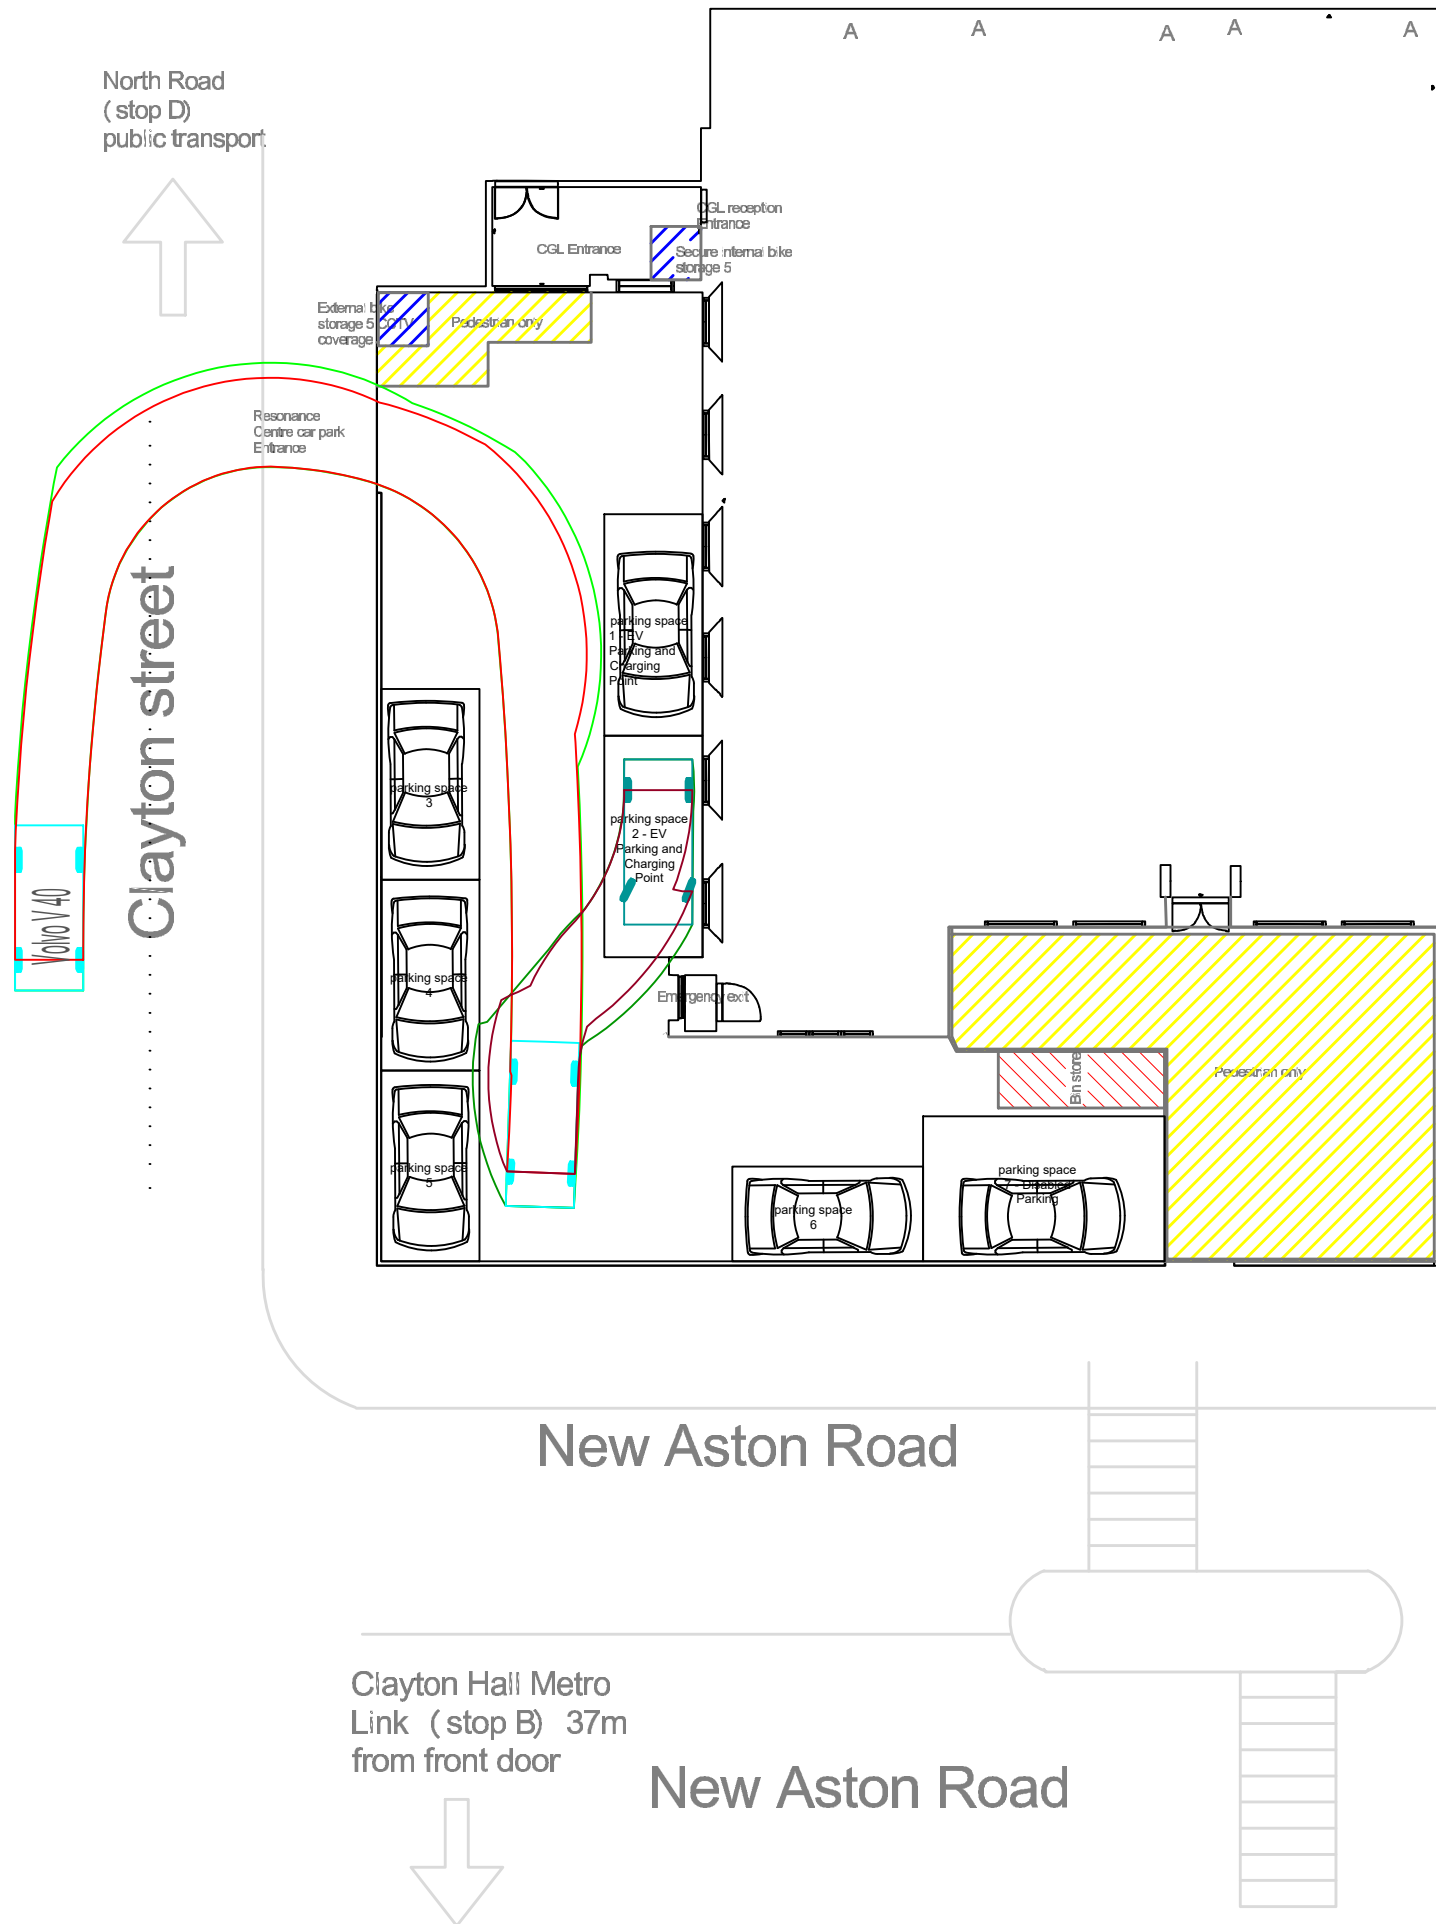

Project : 559 Ashton New Road, Clayton, Manchester

Parking Space 2 - Ingress

Scale : 1/200

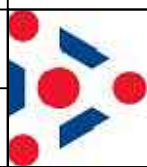

LIONGATE
CONSTRUCTION

North Road
(stop D)
public transport



Clayton street

Resonance
Centre car park
Entrance

External bike
storage 5
coverage

CGL Entrance

CGL reception
entrance
Secure internal bike
storage 5

Pedestrian only

parking space
1
EV
Parking and
Charging
Point

parking space
2
EV
Parking and
Charging
Point

parking space
3

parking space
4

parking space
5

Emergency exit

parking space
6

parking space
7
Bicycle
Parking

Bin store

Pedestrian only

New Aston Road

Clayton Hall Metro
Link (stop B) 37m
from front door




New Aston Road

Project : 559 Ashton New Road, Clayton, Manchester

Parking Space 2 - Egress

Scale : 1/200

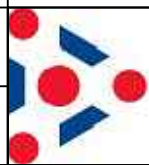


LIONGATE
CONSTRUCTION

North Road
(stop D)
public transport



Clayton street

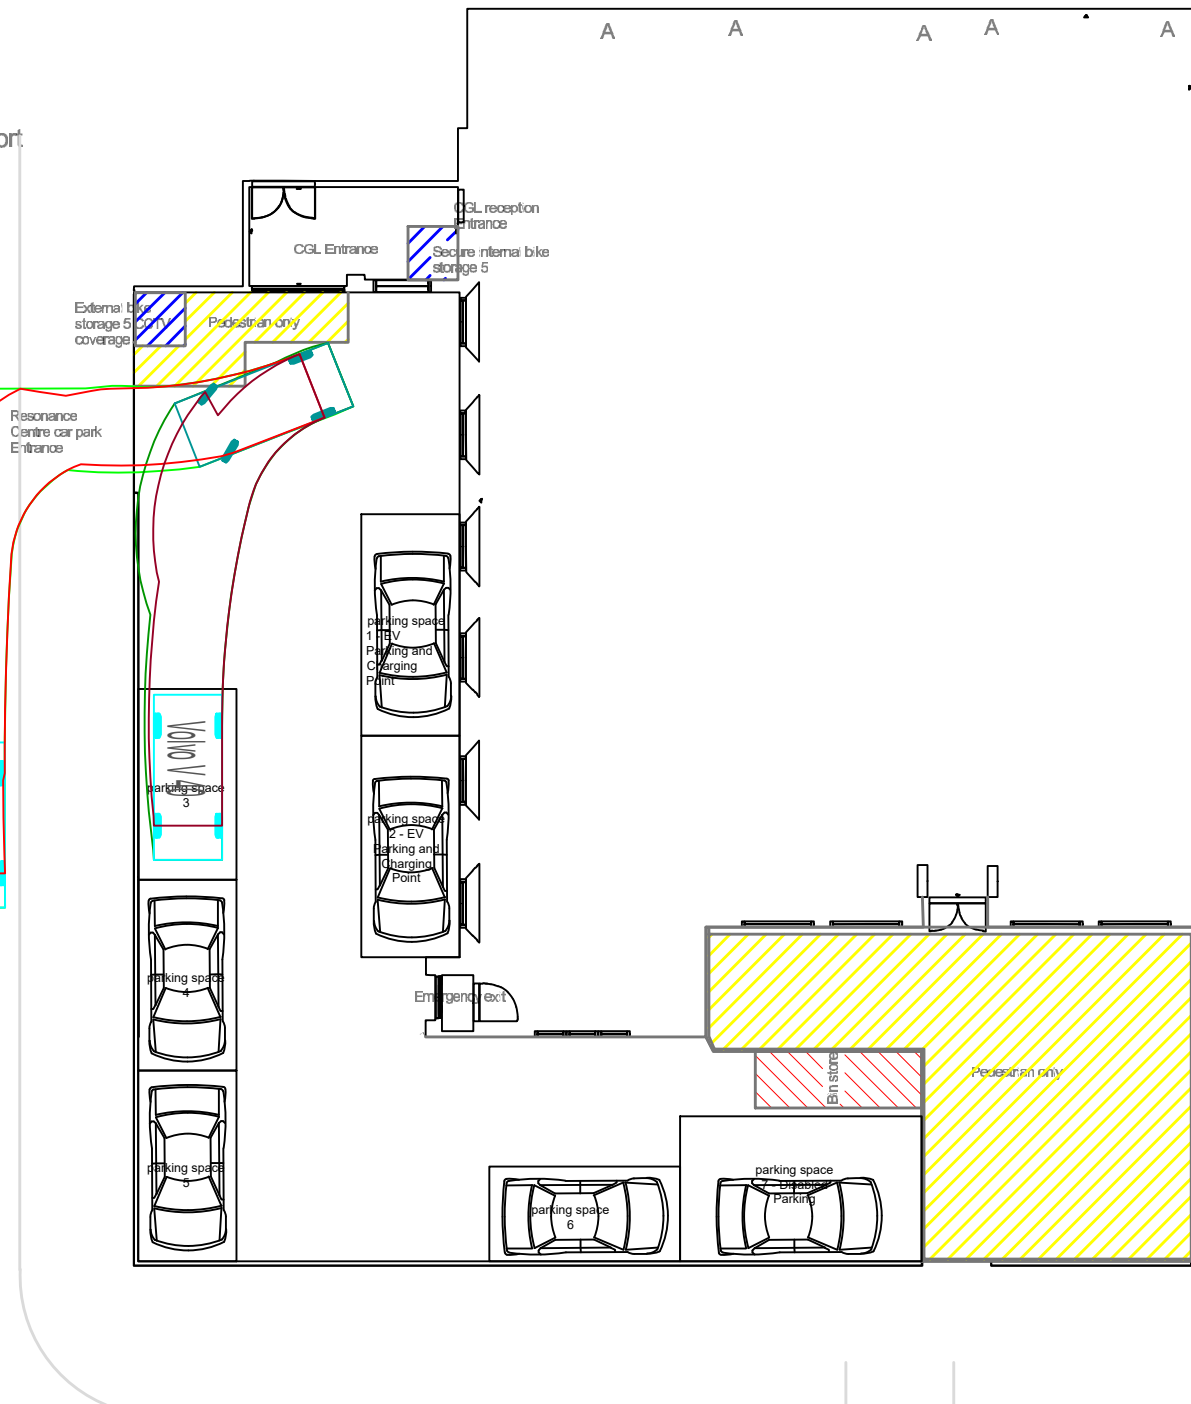

New Aston Road

Clayton Hall Metro
Link (stop B) 37m
from front door




New Aston Road


Project : 559 Ashton New Road, Clayton, Manchester

Parking Space 3 - Egress

Scale : 1/200

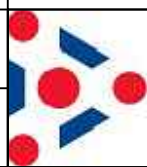


LIONGATE
CONSTRUCTION

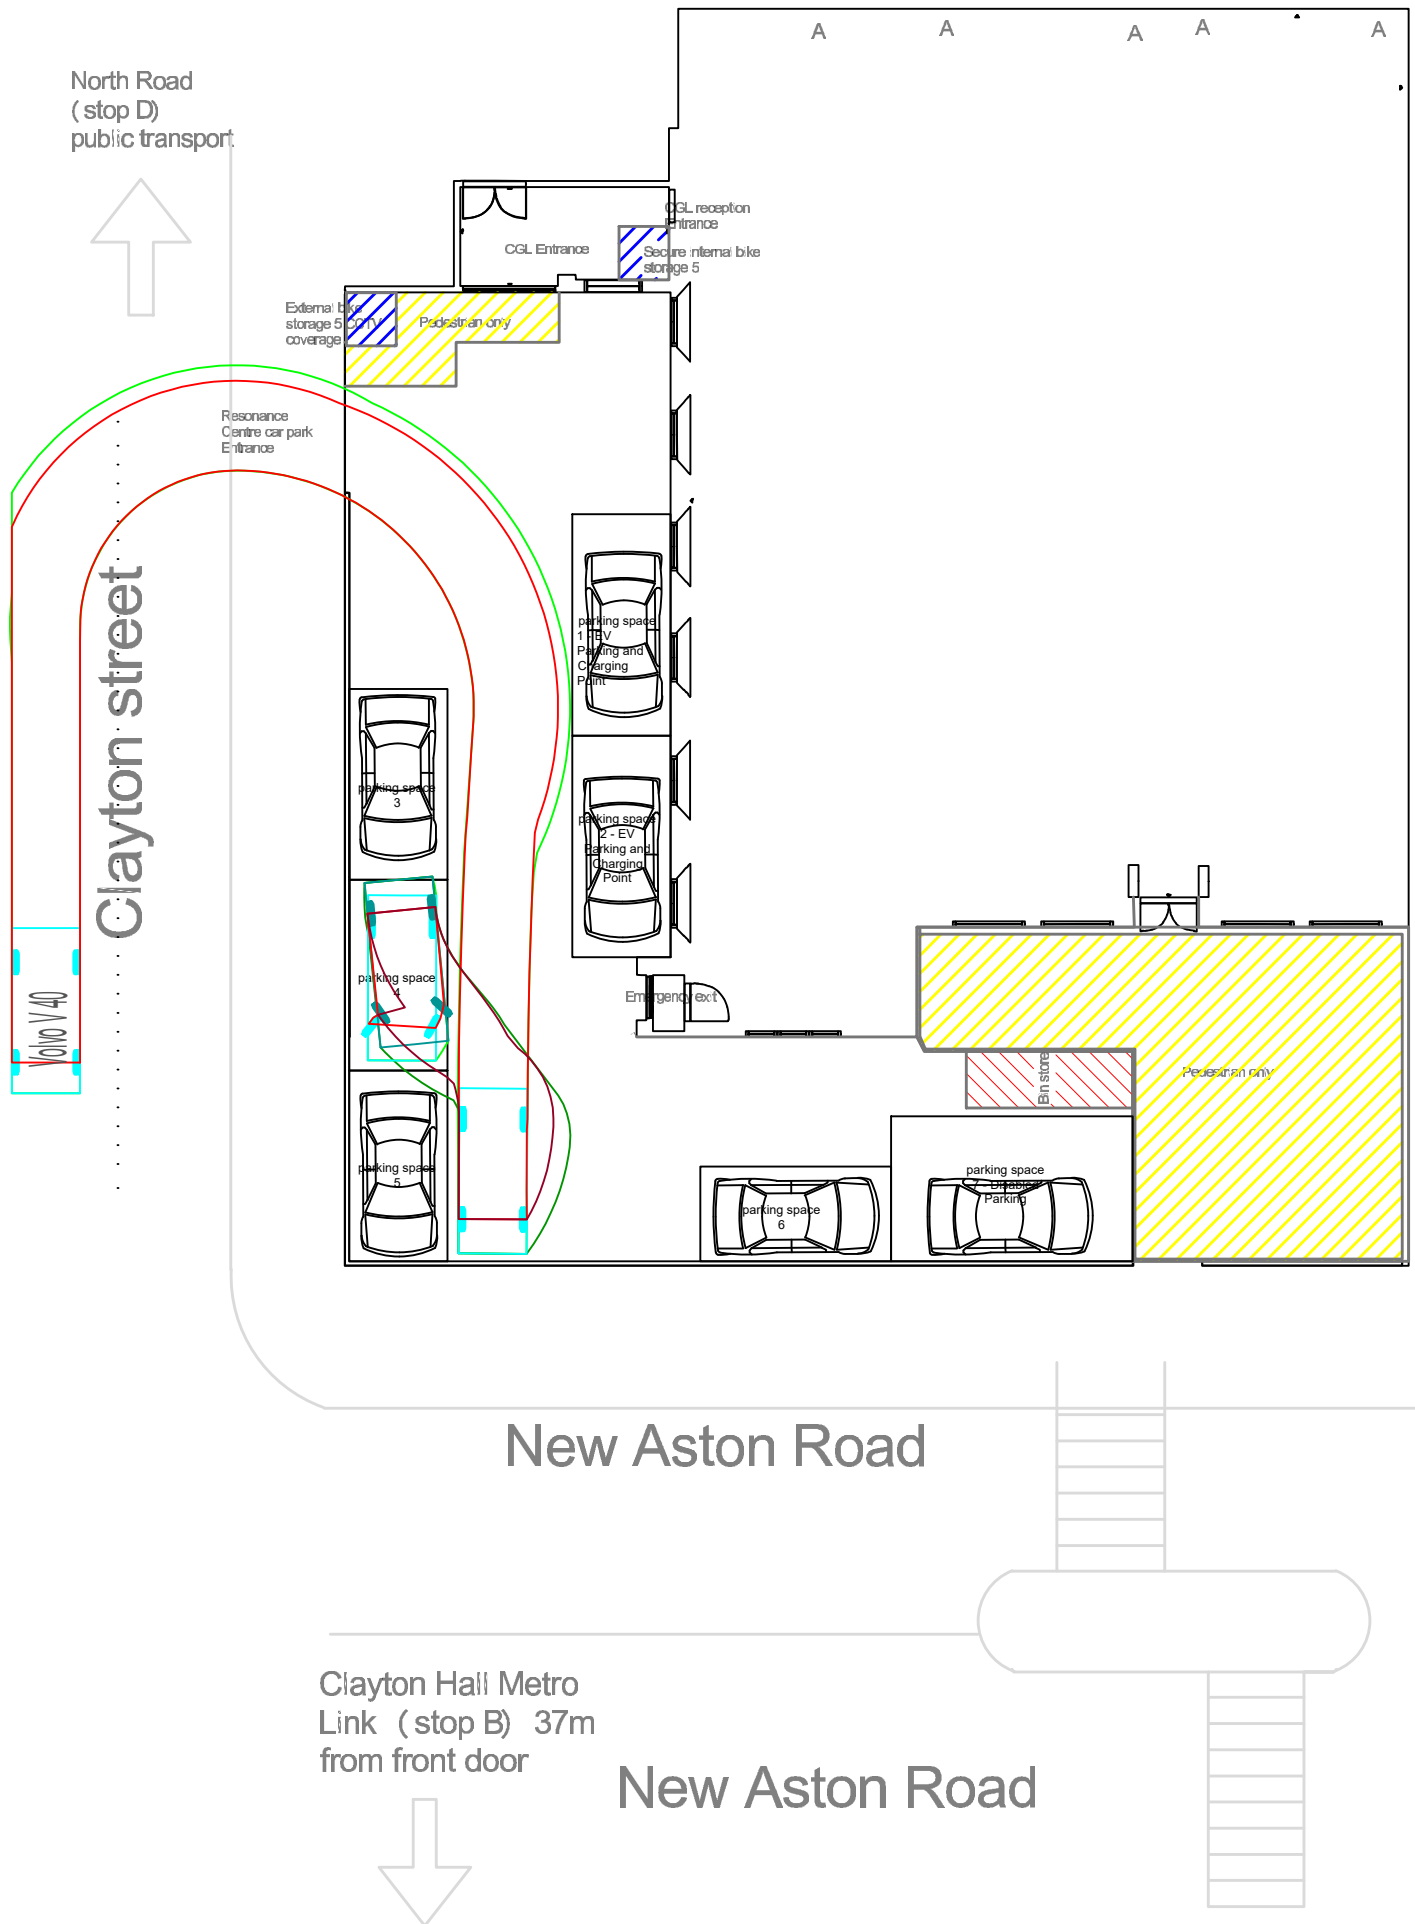

Project : 559 Ashton New Road, Clayton, Manchester

Parking Space 4 - Ingress

Scale : 1/200

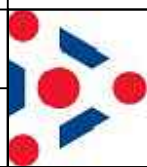

LIONGATE
CONSTRUCTION

North Road
(stop D)
public transport



Clayton street

External bike
storage 5
CPV
coverage

Reception
Centre car park
Entrance

CGL Entrance

CGL reception
Entrance
Secure internal bike
storage 5

Pedestrian only

parking space
1 EV
Parking and
Charging
Point

parking space
2 - EV
Parking and
Charging
Point

parking space
3

parking space
4

parking space
5

Emergency exit

parking space
6

parking space
7 - EV
Parking

Bin store

Pedestrian only

New Aston Road

Clayton Hall Metro
Link (stop B) 37m
from front door




New Aston Road


Project : 559 Ashton New Road, Clayton, Manchester

Parking Space 4 - Egress

Scale : 1/200

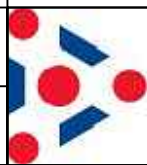


LIONGATE
CONSTRUCTION

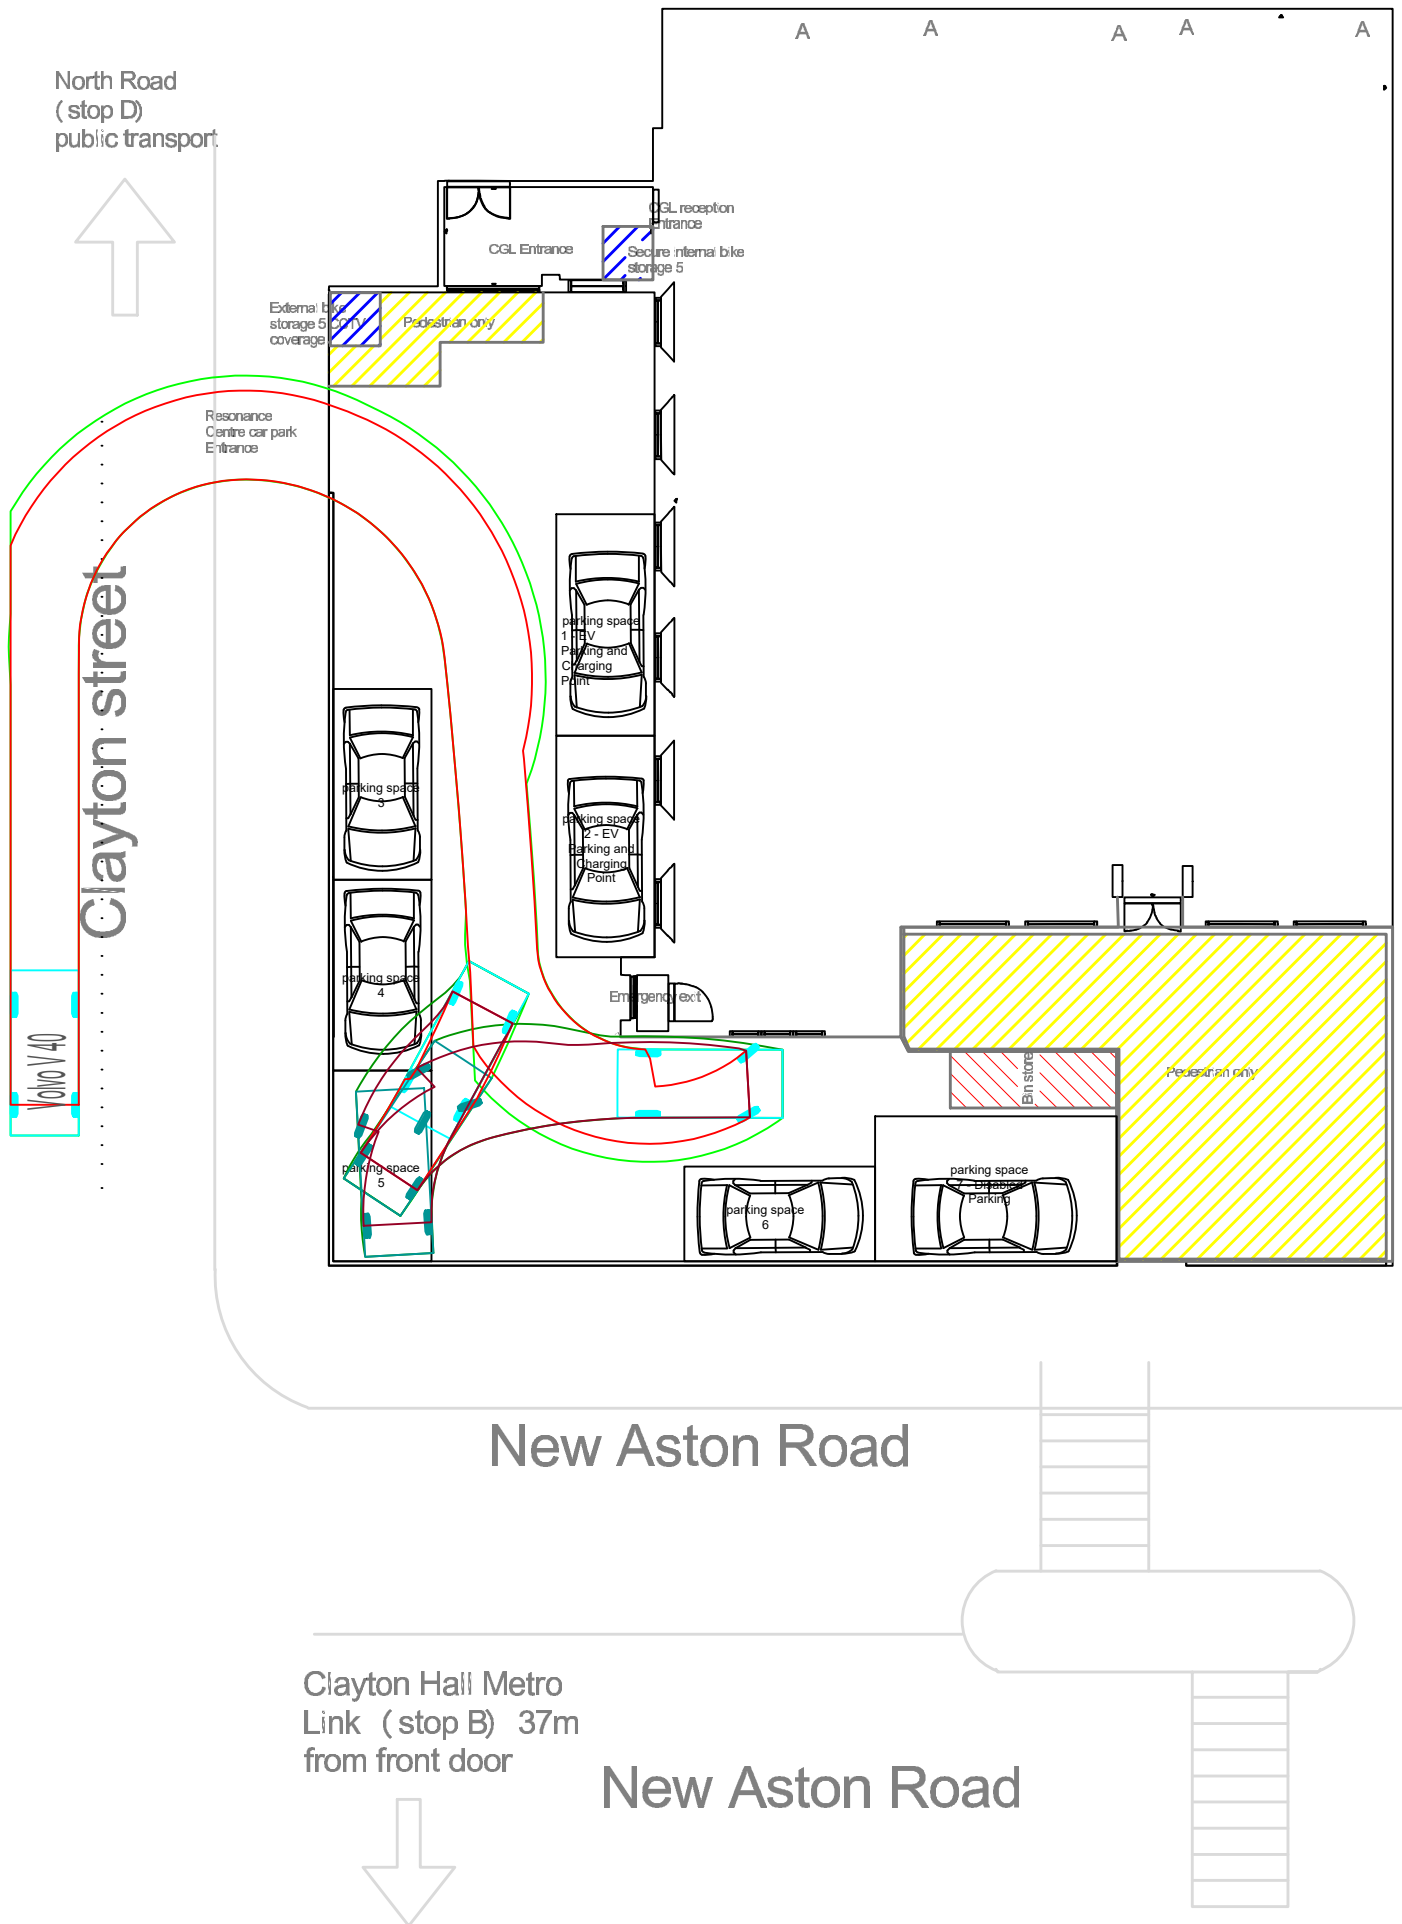

Project : 559 Ashton New Road, Clayton, Manchester

Parking Space 5 - Ingress

Scale : 1/200

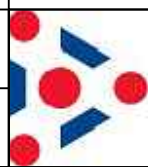


LIONGATE
CONSTRUCTION

North Road
(stop D)
public transport



Clayton street

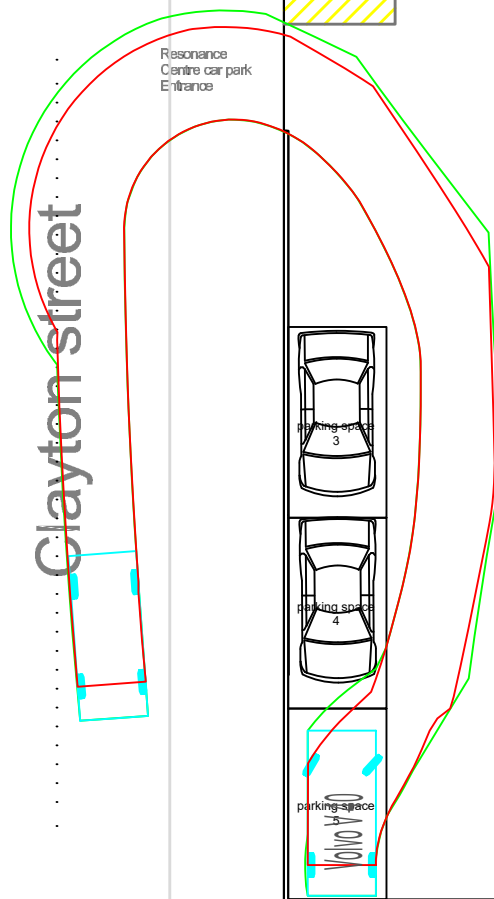

New Aston Road

Clayton Hall Metro
Link (stop B) 37m
from front door




New Aston Road

Project : 559 Ashton New Road, Clayton, Manchester


Parking Space 5 - Egress

Scale : 1/200

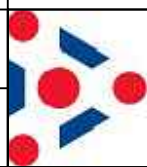

LIONGATE
CONSTRUCTION

North Road
(stop D)
public transport

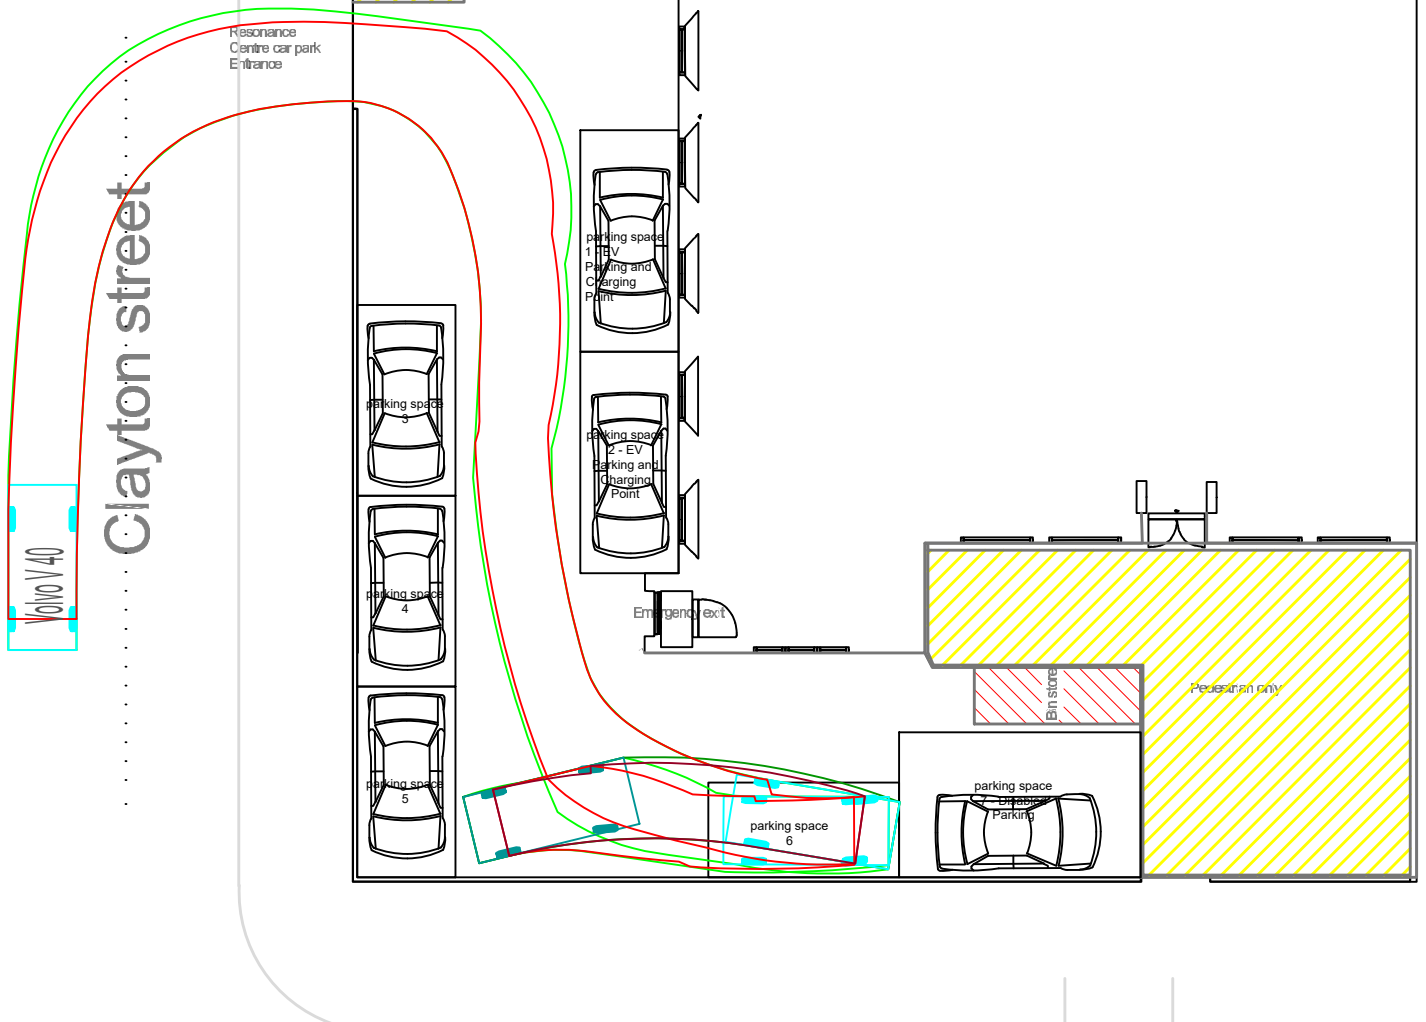

New Aston Road

Clayton Hall Metro
Link (stop B) 37m
from front door




New Aston Road

Project : 559 Ashton New Road, Clayton, Manchester

Parking Space 6 - Ingress

Scale : 1/200

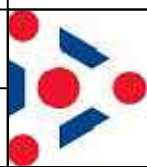

LIONGATE
CONSTRUCTION

North Road
(stop D)
public transport



Clayton street

External bike
storage 5
coverage

CGL Entrance

CGL reception
Entrance
Secure internal bike
storage 5

Pedestrian only

Reception
Centre car park
Entrance

parking space
1 EV
Parking and
Charging
Point

parking space
3

parking space
2 - EV
Parking and
Charging
Point

parking space
4

Emergency exit

parking space
5

Walking space
40

parking space
6 - EV
Parking

Bin store

Pedestrian only

New Aston Road

Clayton Hall Metro
Link (stop B) 37m
from front door




New Aston Road

Project : 559 Ashton New Road, Clayton, Manchester

Parking Space 6 - Egress

Scale : 1/200

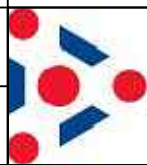

LIONGATE
CONSTRUCTION

North Road
(stop D)
public transport



External bike
storage 5
CCTV
coverage

CGL Entrance

CGL reception
Entrance
Secure internal bike
storage 5

Pedestrian only

Resonance
Centre car park
Entrance

Clayton street

Volvo V40

parking space
1 - EV
Parking and
Charging
Point

parking space
2 - EV
Parking and
Charging
Point

Emergency exit

parking space
3

parking space
4

parking space
5

parking space
6

parking space
7 - Disabled
Parking

Bin store

Pedestrian only

New Aston Road

Clayton Hall Metro
Link (stop B) 37m
from front door




New Aston Road

Project : 559 Ashton New Road, Clayton, Manchester

Parking Space 7 - Ingress

Scale : 1/200

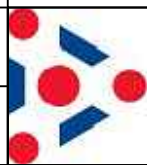


LIONGATE
CONSTRUCTION

North Road
(stop D)
public transport



Clayton street

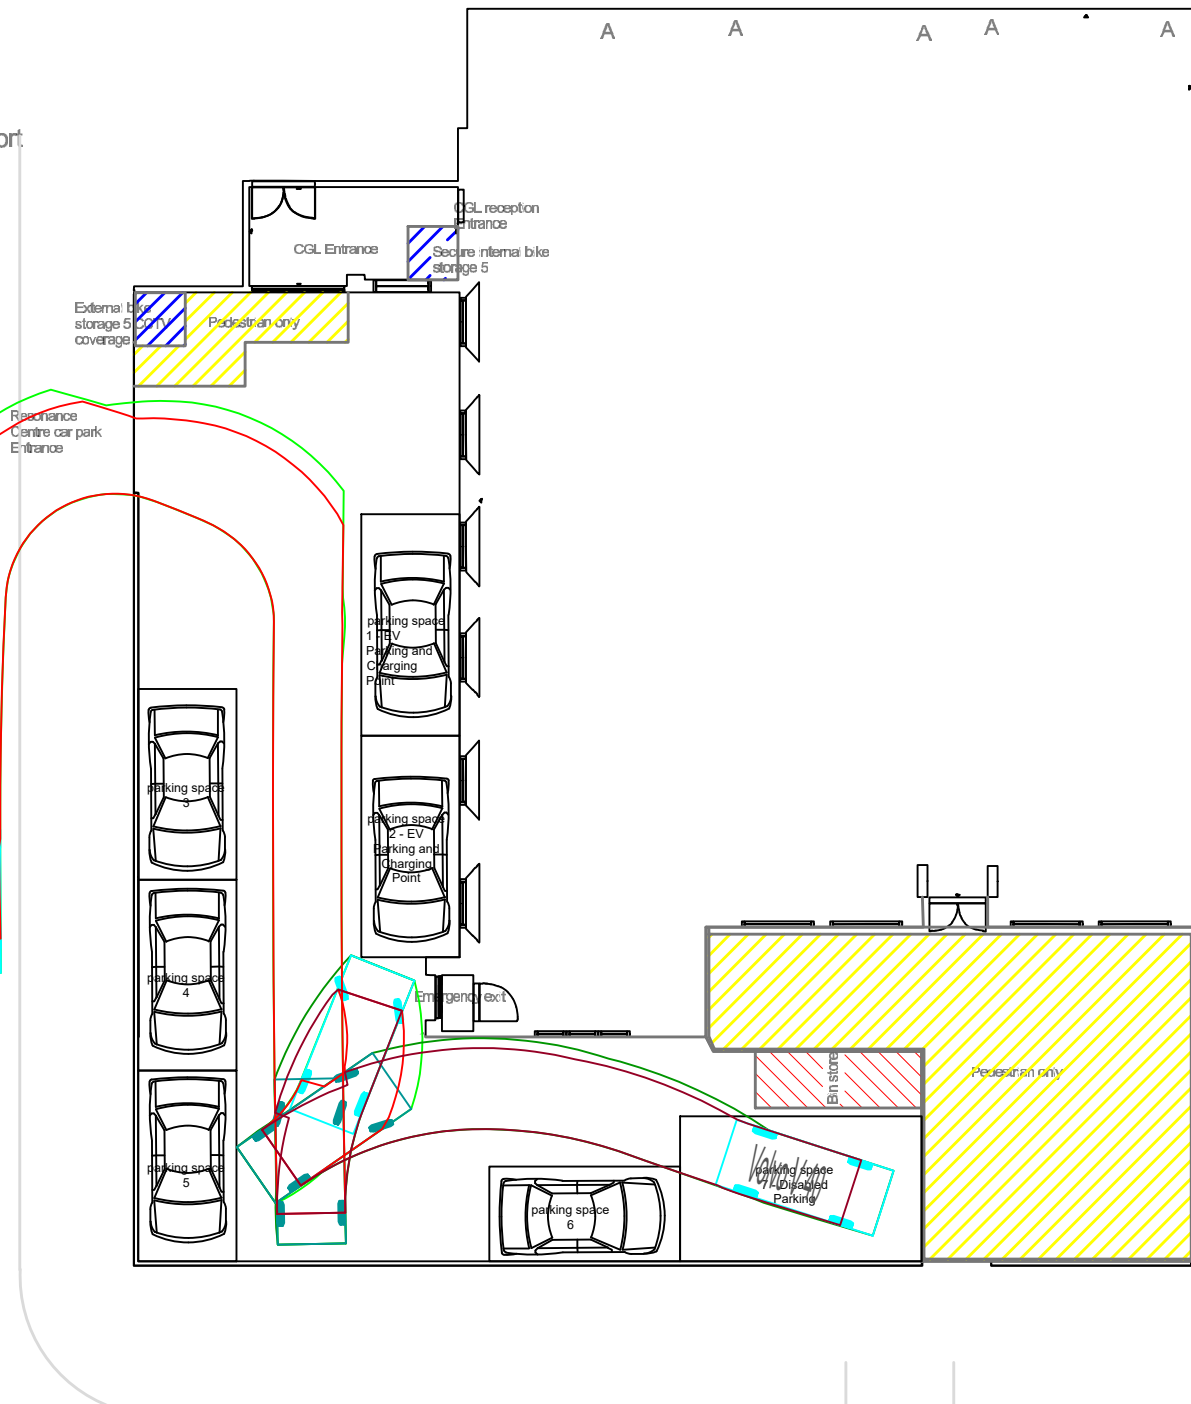

New Aston Road

Clayton Hall Metro
Link (stop B) 37m
from front door




New Aston Road

Project : 559 Ashton New Road, Clayton, Manchester

Parking Space 7 - Egress

Scale : 1/200

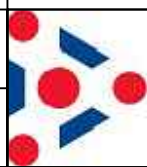

LIONGATE
CONSTRUCTION