



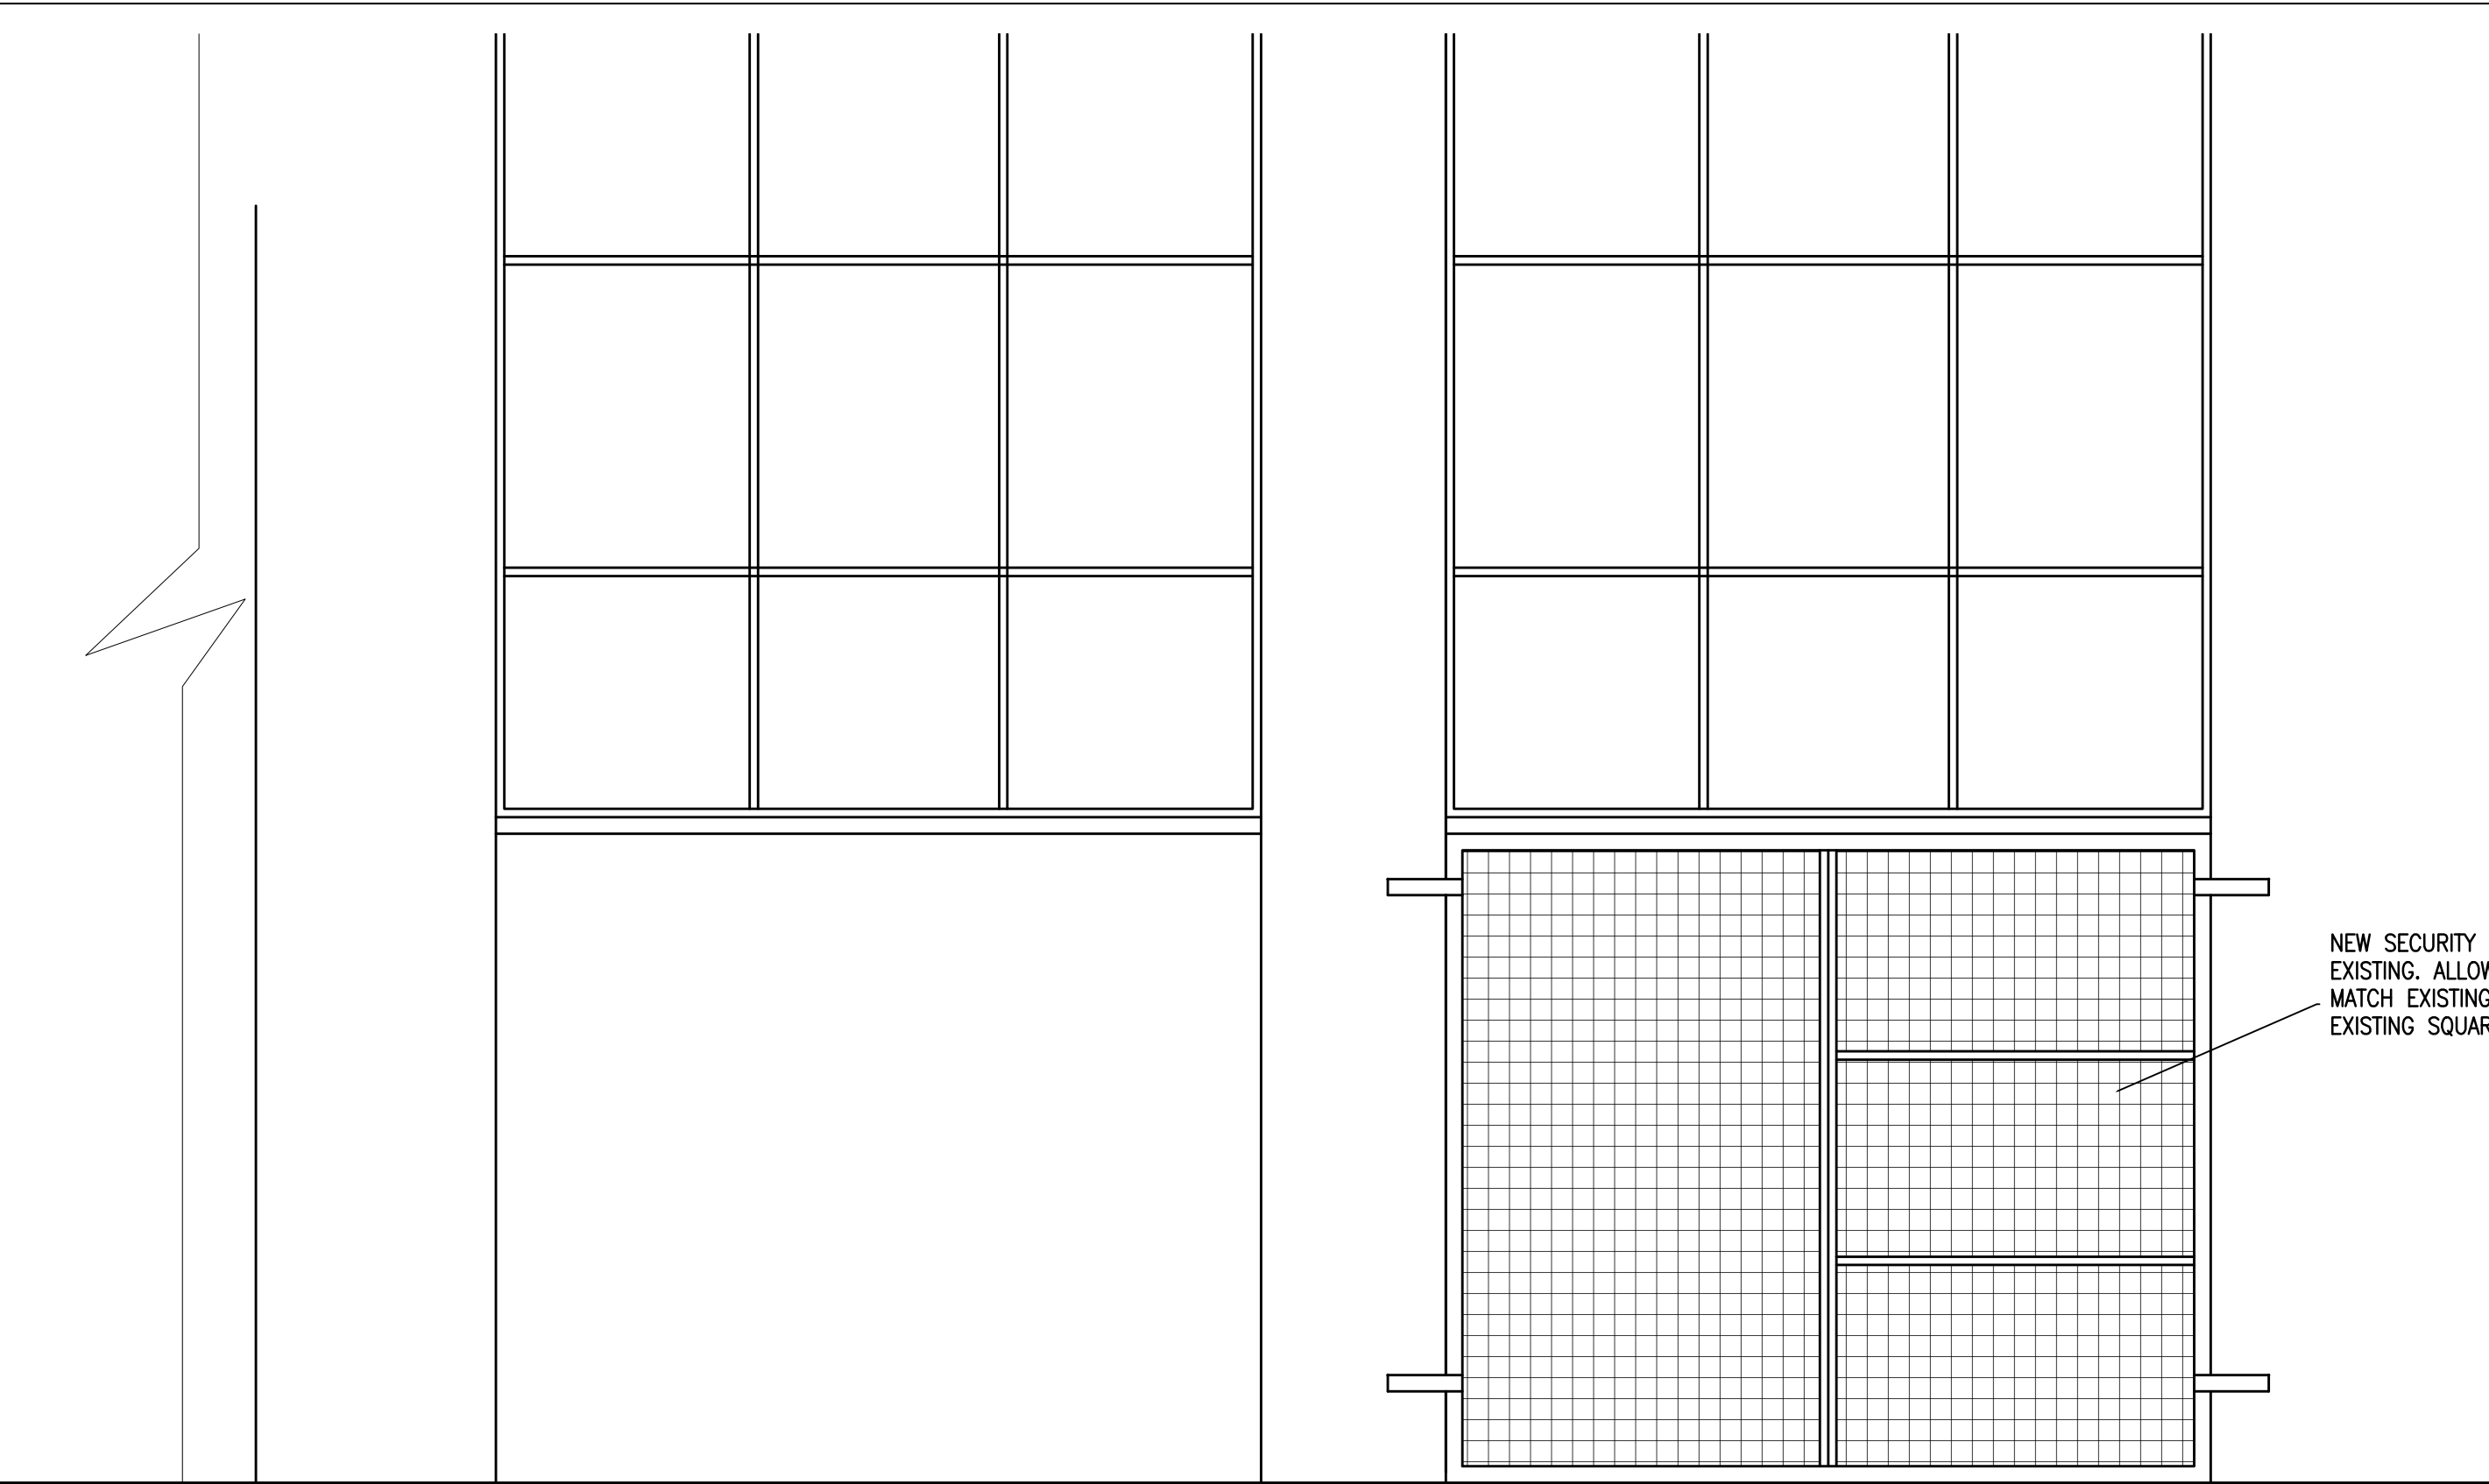


ELEVATION OF NEW SECURITY
SCREEN
SCALE 1:20@A3

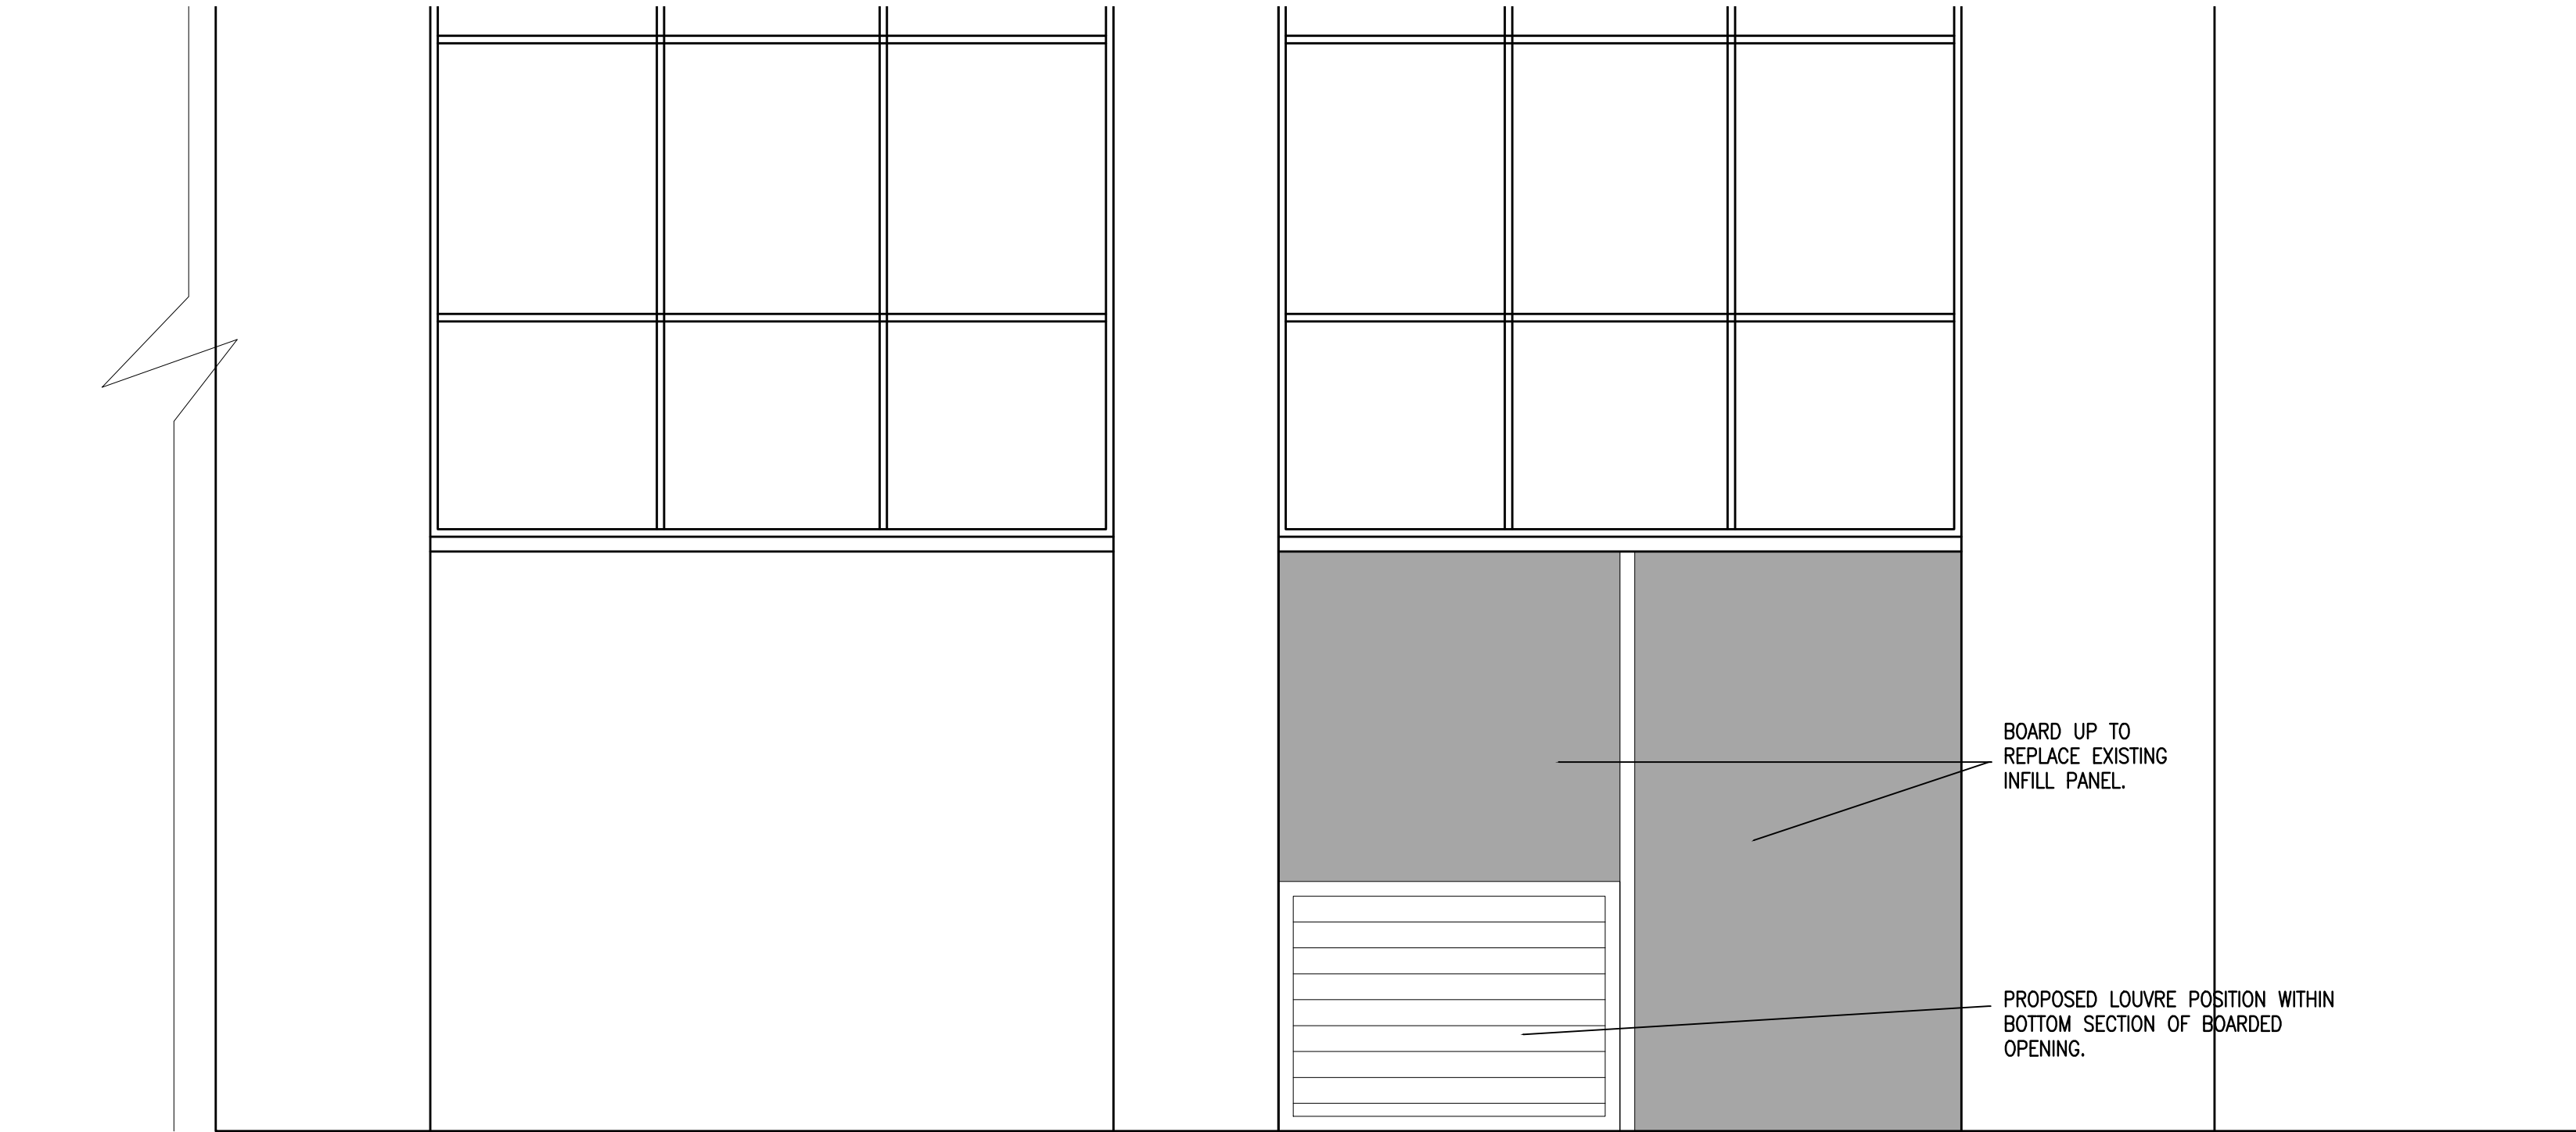

ELEVATION OF NEW LOUVRE
BEHIND SECURITY SCREEN
SCALE 1:20@A3

Louvre Details

Scale 1:20 @ A1

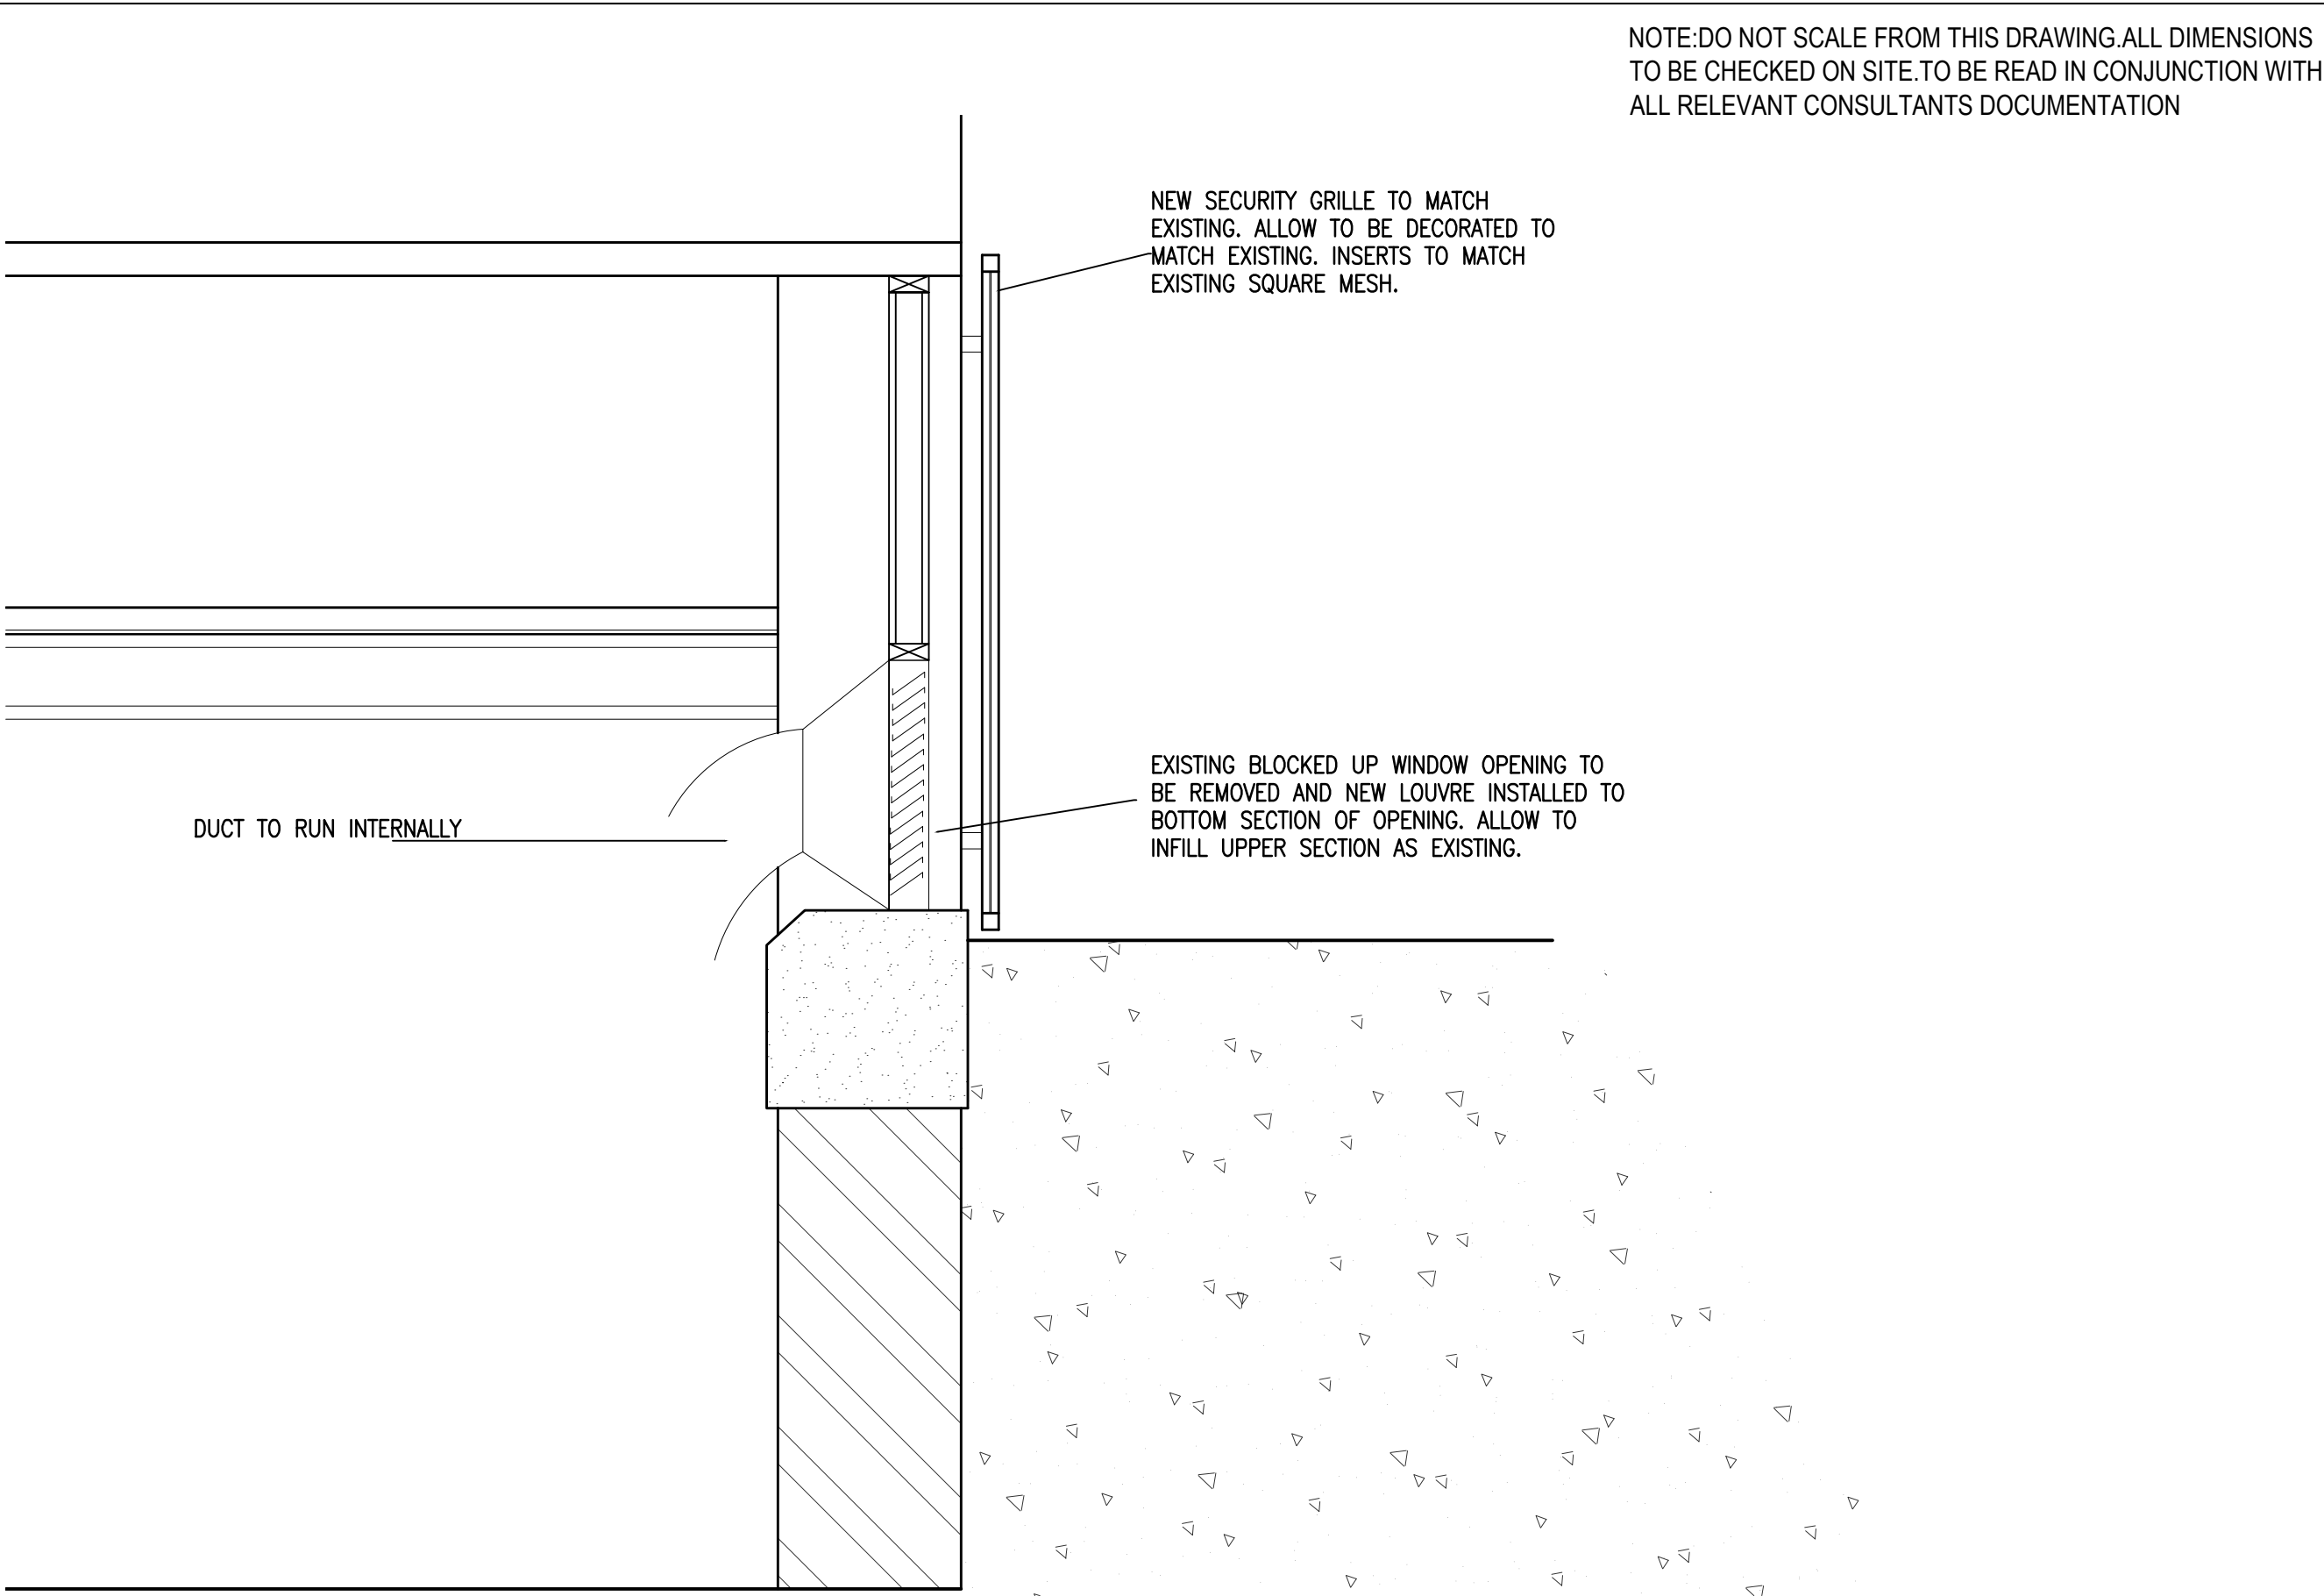

SECTION THROUGH LOUVRE
SCALE 1:20@A3

NOTE:DO NOT SCALE FROM THIS DRAWING.ALL DIMENSIONS TO BE CHECKED ON SITE.TO BE READ IN CONJUNCTION WITH ALL RELEVANT CONSULTANTS DOCUMENTATION

REVISIONS:
XXX

iCatch Design
INTERIOR DESIGN

10 KILWORTH AVENUE
SALE, CHESHIRE
M33 4SE
TEL: 07983 539728
WWW.ICATCHDESIGN.CO.UK

Project
ST JOSEPHS GROUP
BASEMENT LEVEL, 24 LEVER STREET
MANCHESTER

Drawing
PROPOSED LOUVRE ELEVATION AND SECTION

Date MAY 2024 Drawn By SS Scale 1:50@A1

Drawing Status	Drawing No.	Rev No.
PLANNING	0209-09	-