
GENERAL NOTES


© This drawing remains the copyright of Unwin Jones Partnership.
DO NOT SCALE from this drawing. If in doubt ask. If you have received this drawing electronically in PDF format it may not be to the correct scale when printed, and is not to be used for measurement purposes.

1 0 1 2 3 4 5 6 7 8 9 10 11 12m

Scale 1:100

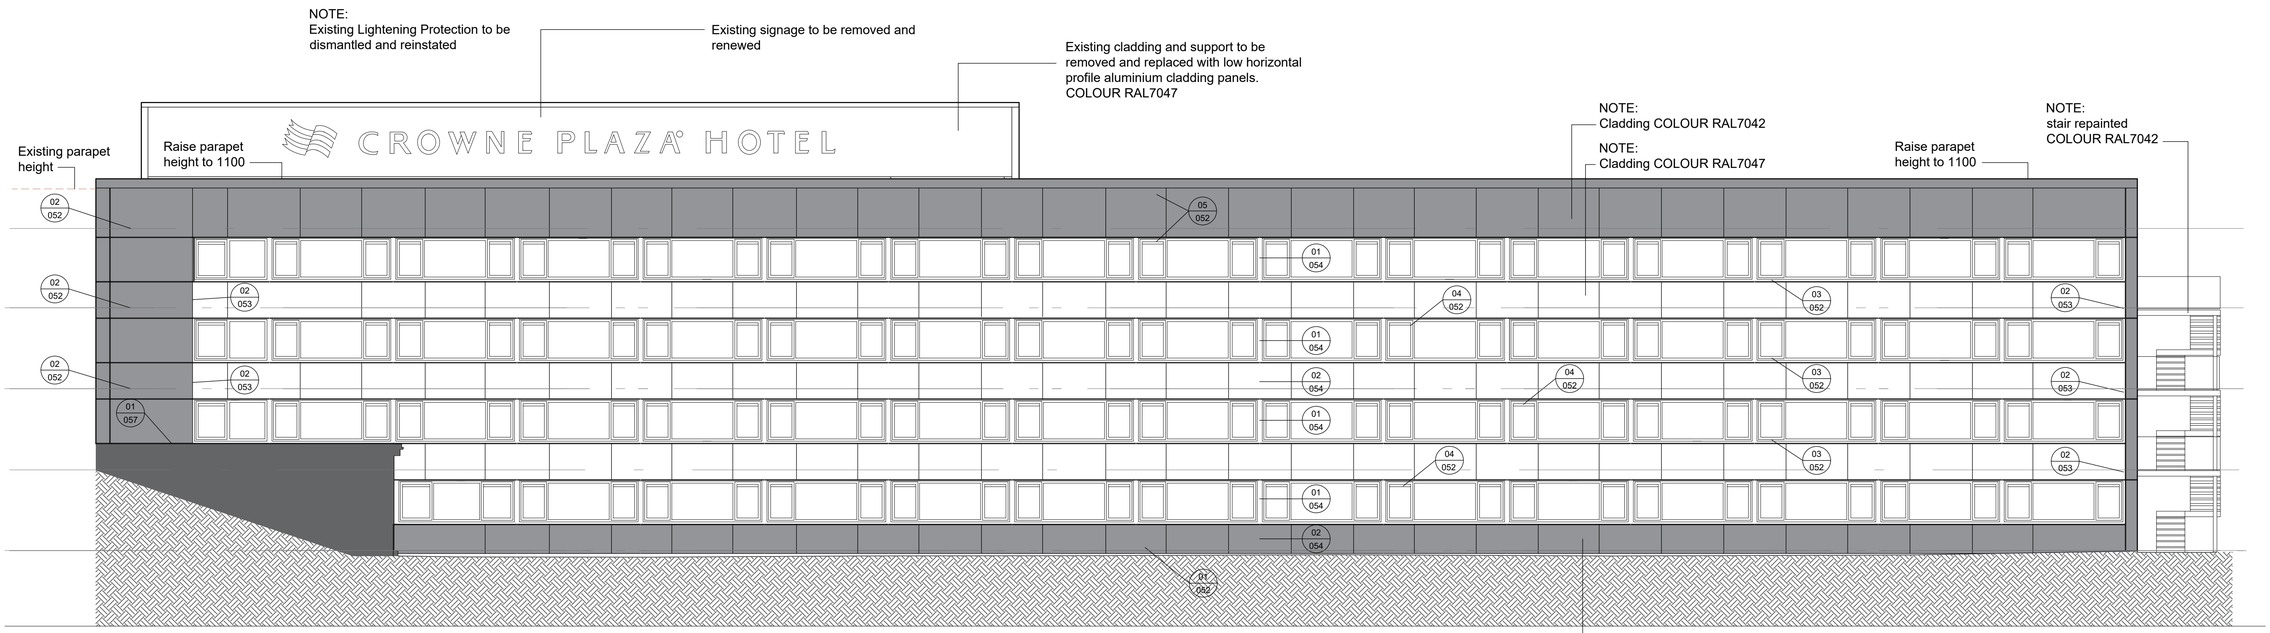

Elevation 1

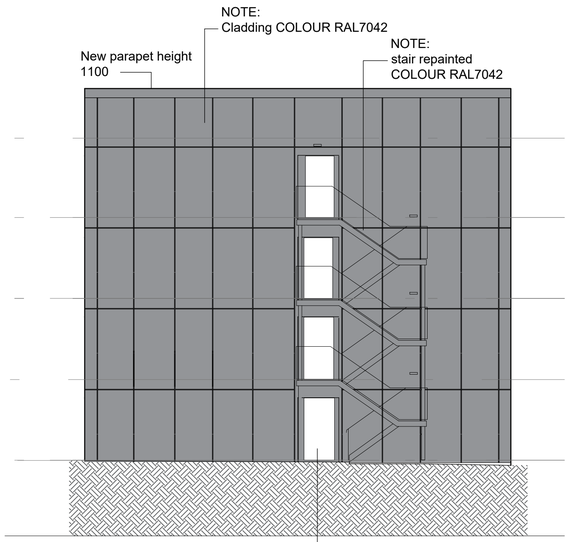

Elevation 2

NOTE:

CAREFULLY REMOVE EXISTING MID GREY ALUMINIUM FRAMED WINDOWS AND REINSTALL IN TO EXISTING OPENINGS.

WASH DOWN FRAMES AND CLEAN GLASS BOTH SIDES.

REVISIONS	Name	Date
A **	**	**

Planning

CROWNE PLAZA
MANCHESTER AIRPORT
LGHHM LTD

ELEVATIONS 1 & 2
AS PROPOSED

DRAWN: **HM**
DATE: **APR 2024**
SCALE: **1:100 @ A1**
PROJECT No: **3256**
DRAWING No: **070**

UNWIN JONES PARTNERSHIP

Bridge Lane Studio, Caldewgate, Carlisle, Cumbria, CA2 5SS • 01228 528266 • architects@ujp.co.uk • www.ujp.co.uk