

Description:

- Paving Type 7
- Granite Setts

Supplier:

- Hardscape or equal and approved

Material:

- Granite

Colour / Product:

- Kobra

Finish:

- Top: Flamed
- Sides & Base: Sawn

Size:

- Depth: 100mm
- Length: 200mm
- Width: 100mm

Joints:

- Description: Flush
- Size: 20mm
- Material: To Engineers specification
- Offset: Minimum 50mm
- Colour: TBC

Mortar Bed:

- Full Mortar Bed to engineers specification

Laying pattern:

- Bond: Stretcher
- Joints: No Joints to align through across adjacent courses.

Inboard Cutting:

- Minimum Unit Size $\frac{1}{3}$ the original unit size

Foundation and Sub-Base:

- To engineers detail and specification

Geotextile Membrane:

- To Engineer's detail and specification

Sample:


- A sample of 5m squared to be laid for approval by landscape architect
- Sample to include a transitional detail, termination of paving units and service covers.
- Location to be agreed prior to sample being offered to Landscape Architect.

Utilities Covers:


- Refer to Engineers details for service cover specification and detail M90183_10013 & M90183_10014 for paving interface.

NOTE:


- Typical details state the required principles in delivering the specified hardworks package.

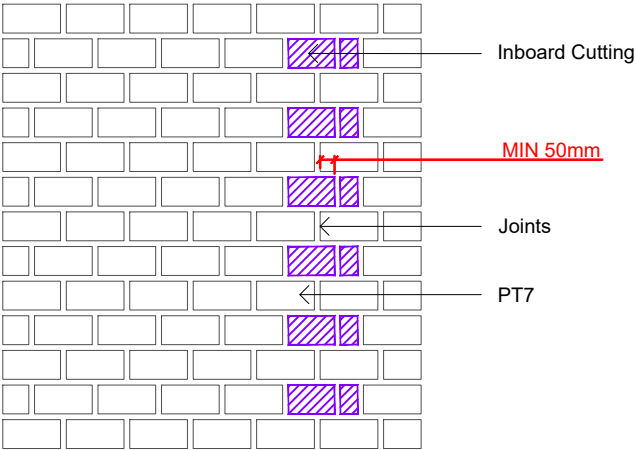


PT7 TYPICAL DETAIL 001
PLAN @ 1:25

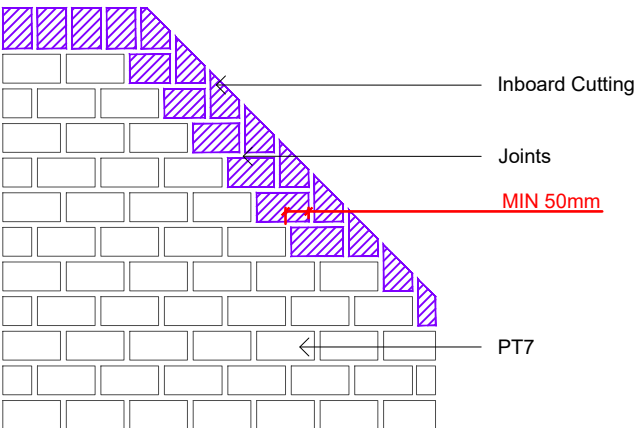


PT7 TYPICAL DETAIL 003
PLAN @ 1:25

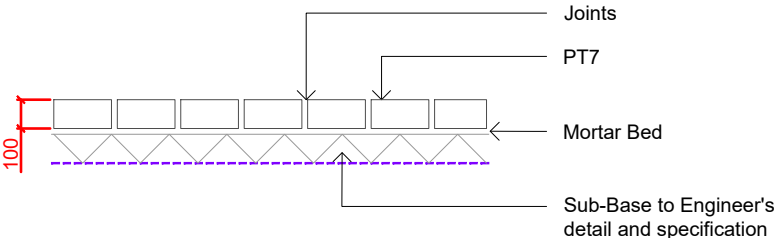

PT6 TYPICAL DETAIL 005
SECTION @ 1:25

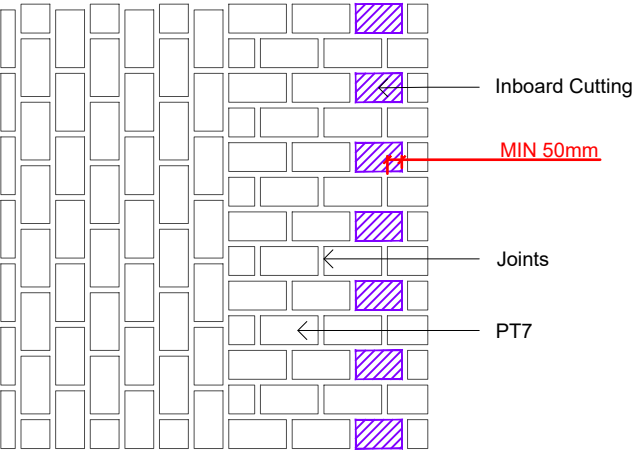

PT7 90° TRANSITIONAL DETAIL 002
PLAN @ 1:25

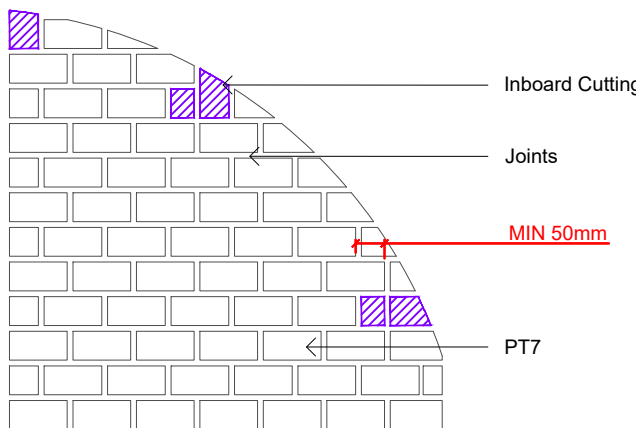

PT7 TYPICAL DETAIL 004
PLAN @ 1:25

NOTES

1. This drawing is to be read in conjunction with all other drawings and specifications.
2. Do not scale off this drawing. Written dimensions to be taken only.
3. Any discrepancies found between this drawing and other drawings and specifications in the construction documents must be referred to the Landscape Architect prior to work commencing.
4. This drawing must not be copied in whole or in part without prior written consent of Optimised Environments Ltd.

DRAWING INFORMATION BASED UPON

Emapsite: © Crown copyright and database rights 2019 Ordnance Survey 0100031673.
OS OpenData: Contains OS data © Crown copyright and database right (2019).
Google Earth: Please show the attribution statement shown on the Google map or image that you are using.
Topographical Survey: Please reference surveyor's survey.

CDM INFORMATION

1. Minimise on-site cutting where possible, if necessary use dust suppression.

01	Stage 4 Update	CO	15.12.22
-	Stage 4 Issue	CO	31.10.22
Issue	Revision	Initial	Date



optimised environments ltd

EDINBURGH 2nd Floor | Quartermile Two | 2 Lister Square | Edinburgh | EH3 9GL
t 0131 221 5920 w optimisedenvironments.com

LONDON Unit 6 | 36-42 New Inn Yard | Shoreditch | London | EC2A 3EY
t 0203 984 4022 w optimisedenvironments.com

MANCHESTER 86 Princess Street | Manchester | M1 6NG
t 0161 696 7550 w optimisedenvironments.com

Optimised Environments Ltd. Registered in Scotland SC359690.
Registered address: 2nd Floor | Quartermile Two | 2 Lister Square | Edinburgh | EH3 9GL

Client

Downing Living (Manchester) Limited

Project

PLOT 11 FIRST STREET SOUTH

Manchester

Drawing Title

**Paving Type 7 (PT7)
Granite Setts
Page 1 of 1**

Scale Bar North
0.25m 0.50m 0.75m 1.00m 1.25m

Scale: 1:25@A3 Date: 23.09.22

By: CO Status: TENDER

Checked: AW Approved: AW

Drawing Number
M90183_10006

Rev
01



Paving Type 7: Granite Setts

Scale: 1 : 25