
REVISION	DATE	DESCRIPTION
A	01/07/24	PLANNING ISSUE

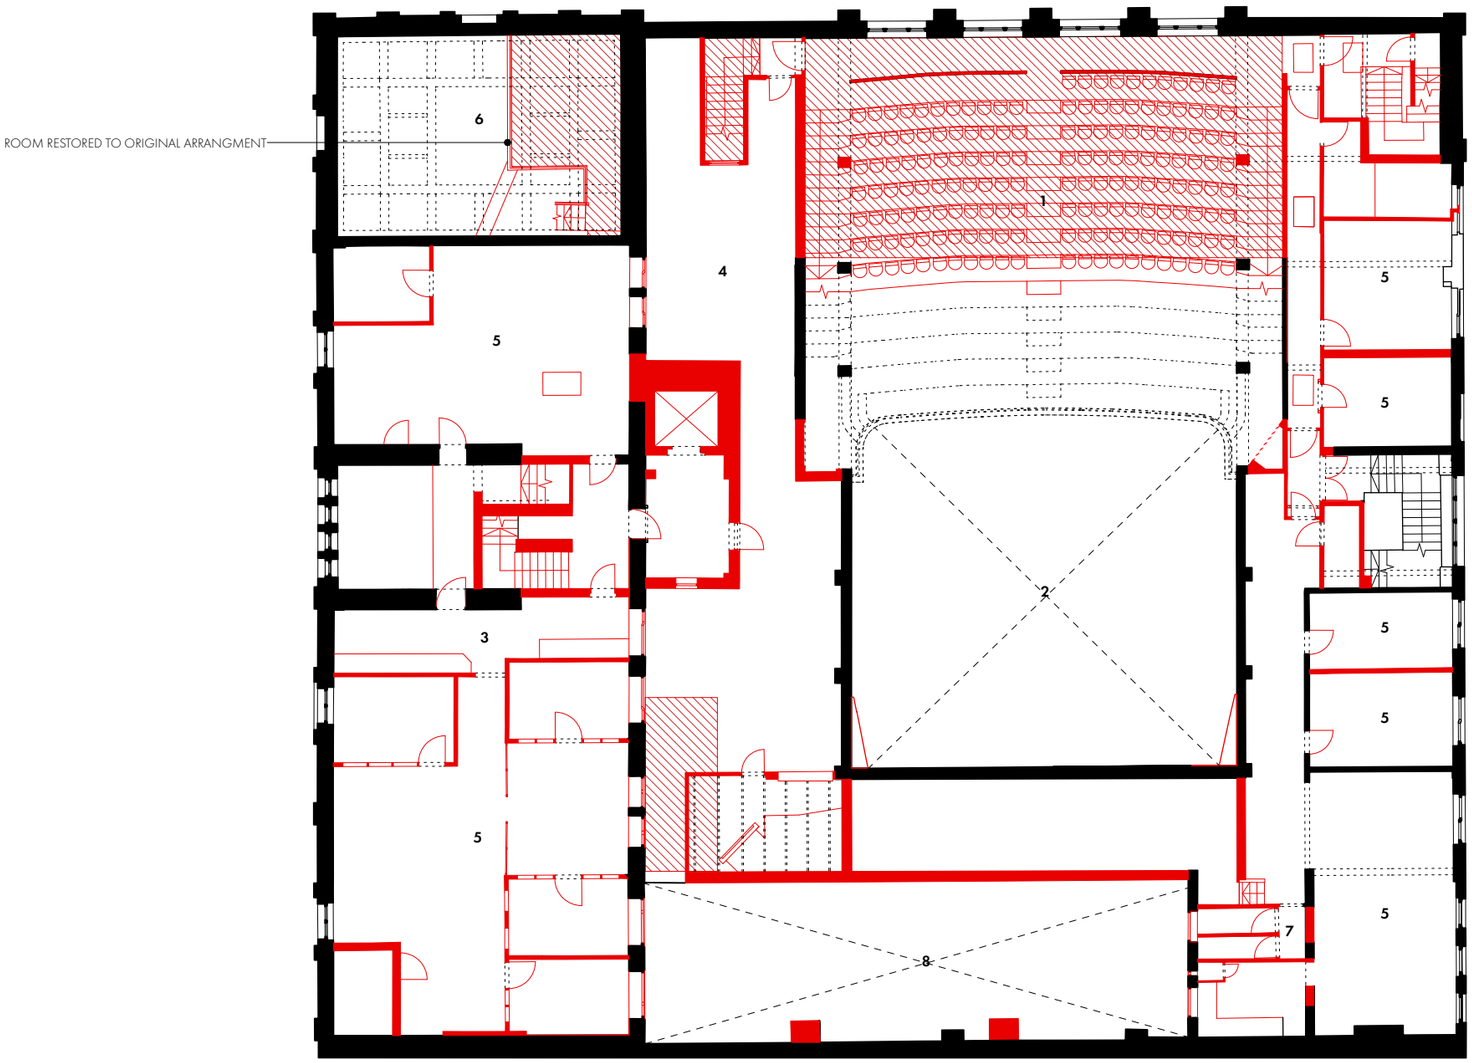

LEVEL 03 - THIRD FLOOR

1 MAIN HALL TERRACED BALCONY SEATING
2 MAIN HALL VOID
3 KITCHENETTE
4 ROOF AREA
5 OFFICE
6 BOARD ROOM VOID
7 WCS
8 LIGHTWELL VOID

DEMOLITION PLAN KEY

- WALL ELEMENTS TO BE RETAINED
- WALL ELEMENTS TO BE REMOVED
- EXISTING FLOOR TO BE REMOVED/ REPLACED
- FEATURES TO BE REMOVED

0m 1m 5m 10m

OMIArchitects

31 Blackfriars Road, Salford, Manchester, M3 7AQ
+44(0)161 832 3242 / info@omiarchitects.com / www.omiarchitects.com

PROJECT	METHODIST CENTRAL HALL, MANCHESTER					
DRAWING	DEMOLITION PLAN L03					
DATE	JAN 24	DRAWN BY	DS	SCALE	1:200	@A3
JOB NO.	1433	DWG.NO.	L1023			