


ISO A1 594mm x 841mm
Last saved by: CONROY,THOMAS(2024-05-29) Last Plotted: 2024-05-29
File name: \\emea.amec.net\LFS\EMEA\Manchester-UKMCR5\DCS\Projects\BP\01_MAG_FRAMEWORK_CIVILS_23241900_CAD_GIS\60578226 - CBB\910_CAD\911_Civils\CAD (Drawings)\912_1_WIP\60719865-ACM-CBB-XX-DR-CE-000550 - INDICATIVE CASCADE CROSS SECTION P02

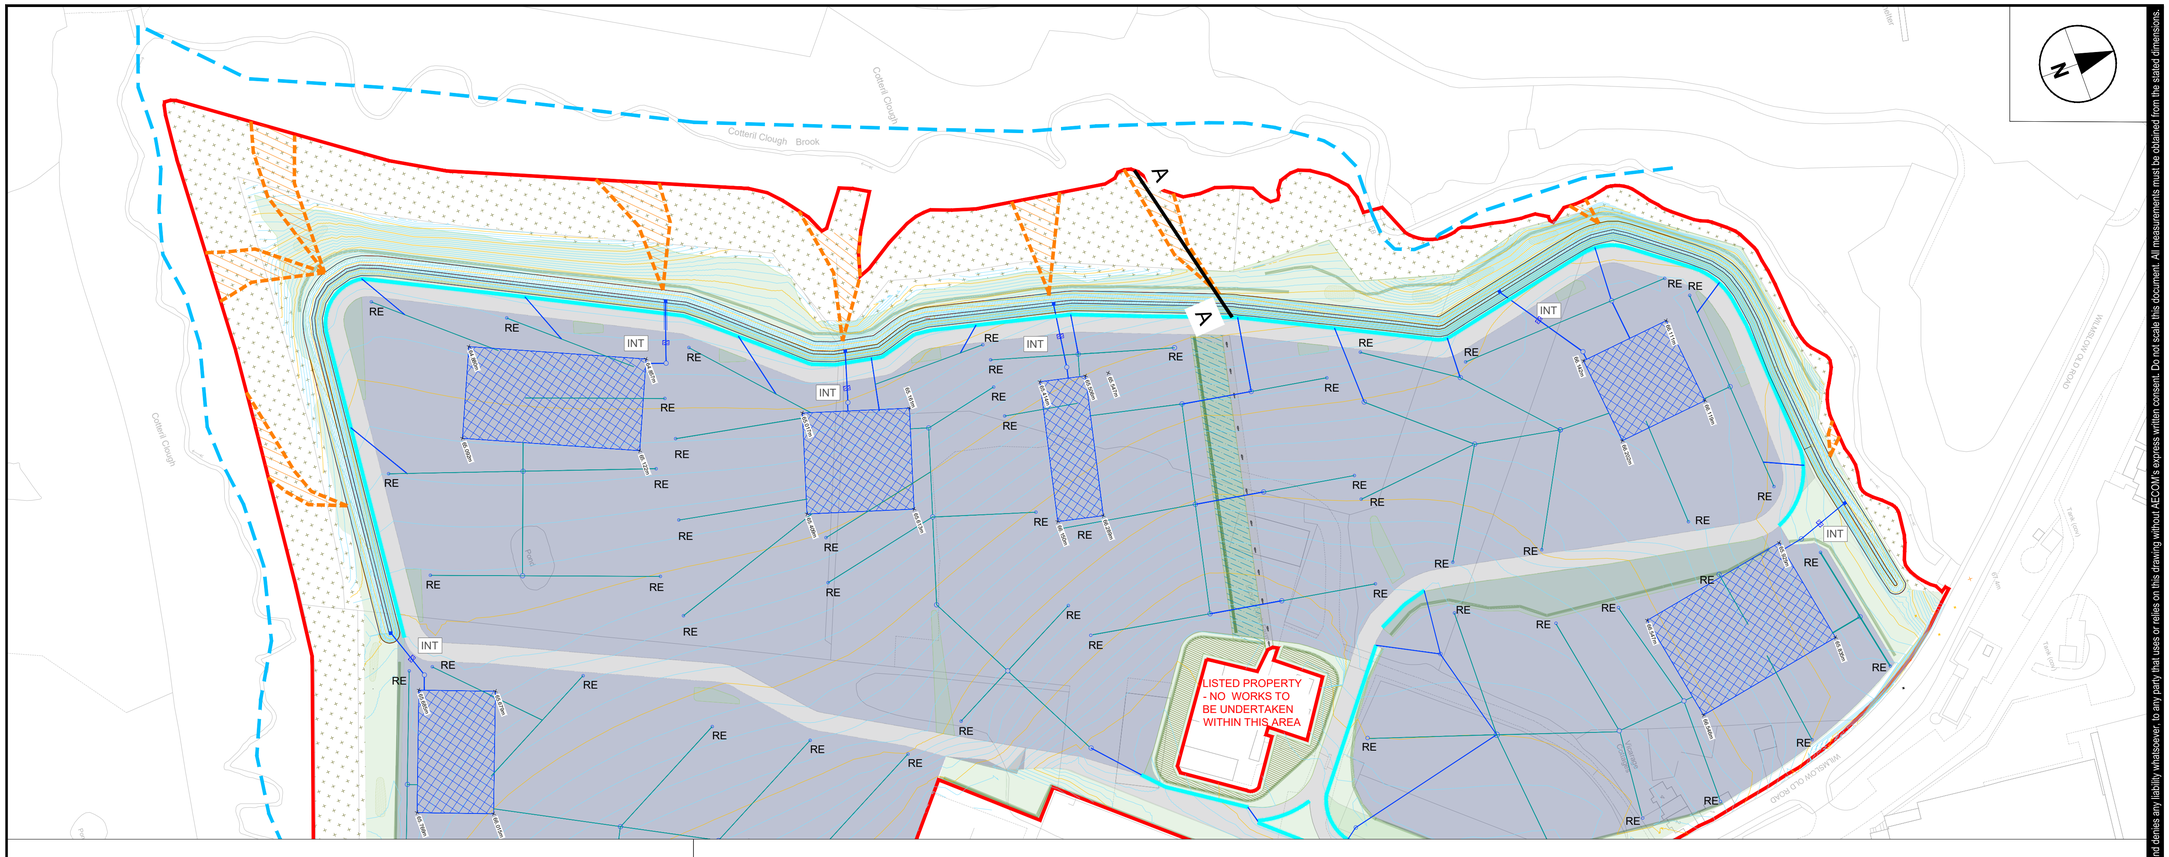

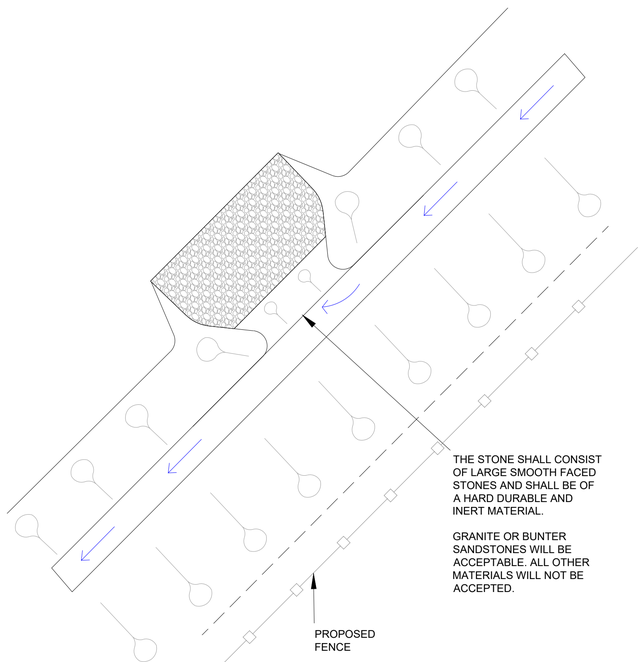

PLAN OF TYPICAL CASCADE
NTS

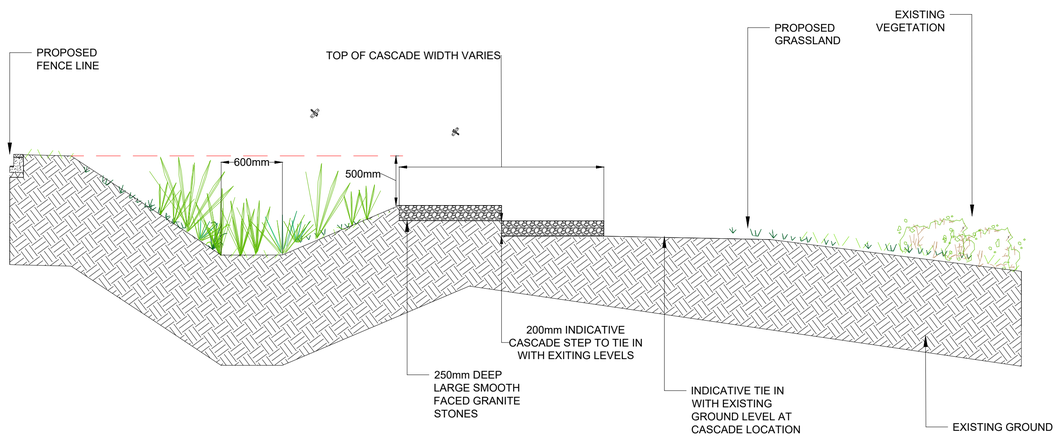

INDICATIVE CASCADE DETAIL CROSS SECTION A-A
NTS

KEY

- EXISTING WATERCOURSE
- PROPOSED SWALE
- PROPOSED MODULAR ATTENUATION TANK
- PROPOSED CARRIER DRAIN
- PROPOSED FILTER DRAIN
- INT — PROPOSED INTERCEPTOR
- PROPOSED KERB DRAIN
- RE — PROPOSED RODDING EYE
- PROPOSED OUTFALL TO SWALE
- PROPOSED CASCADE LOCATION
- PROPOSED CHAMBER

THIRD PARTY INFORMATION	ISSUED BY	REFERENCE	DATE RECEIVED
TOPOGRAPHICAL SURVERY	ATLANTIC GEOMATICS	3543P06-P11	JUNE 2018
OS MASTERPLAN	MAG	ASSET TEAM	18/02/2024

THIRD PARTY INFORMATION	ISSUED BY	REFERENCE	DATE RECEIVED

0 25 50 m
1:1000

This drawing has been prepared for the use of AECOM's client. It may not be used, modified, reproduced or relied upon by third parties, except as agreed by AECOM or as required by law. AECOM accepts no responsibility, and denies any liability whatsoever, to any party that uses or relies on this drawing without AECOM's express written consent. Do not scale this document. All measurements must be obtained from the stated dimensions.

AECOM

PROJECT

CLOUGH BANK B

CLIENT

MAG

CONSULTANT

AECOM
100 Embankment
Cathedral Approach
M1 7FB
T:+44-161-601-1700
www.aecom.com

NOTES

1. ALL DIMENSIONS ARE IN METERS AND ALL LEVELS IN METERS ABOVE ORDNANCE DATUM UNLESS NOTED OTHERWISE.
2. THIS DRAWING IS TO BE READ IN CONJUNCTION WITH ALL OTHER SCHEME DRAWINGS AND DOCUMENTS.
3. THIS DRAWING IS TO BE ISSUED ONLY BY THOSE TO WHOM IT HAS BEEN FORMALLY ISSUED BY AECOM OR THE CLIENT (MAG).
4. ONLY WRITTEN DIMENSIONS SHALL BE USED. CRITICAL DIMENSIONS AND LEVELS SHALL BE VERIFIED ON SITE BY THE CONTRACTOR PRIOR TO WORK COMMENCEMENT.
5. ANY DISCREPANCIES IN DIMENSIONS OR DETAILS ON OR BETWEEN THESE DRAWINGS SHALL BE DRAWN TO THE ATTENTION OF THE PROJECT MANAGER FOR CLARIFICATION.
6. TOP OF CASCADE LEVEL TO BE 0.5m LOWER THAN SWALE COVER LEVEL.

ISSUE/REVISION

I/R	DATE	DESCRIPTION	BY	CK	AP
P03	28/05/2024	PUDDLE CLAY REMOVED FROM SWALE	CT	GT	VB
P02	17/05/2024	NOTES UPDATED AS PER CLIENT COMMENT	NM	GT	VB
P01	03/05/2024	TENDER ISSUE	CT	GT	VB

SUITABILITY

D2 - Suitable for Tender

PROJECT NUMBER

60719865

SHEET TITLE

CLOUGH BANK B
INDICATIVE CASCADE
CROSS SECTION

SHEET NUMBER

60719865-ACM-CBB-XX-DR-CE-000550

SCALE 1:1000 @ A1

REVISION P03