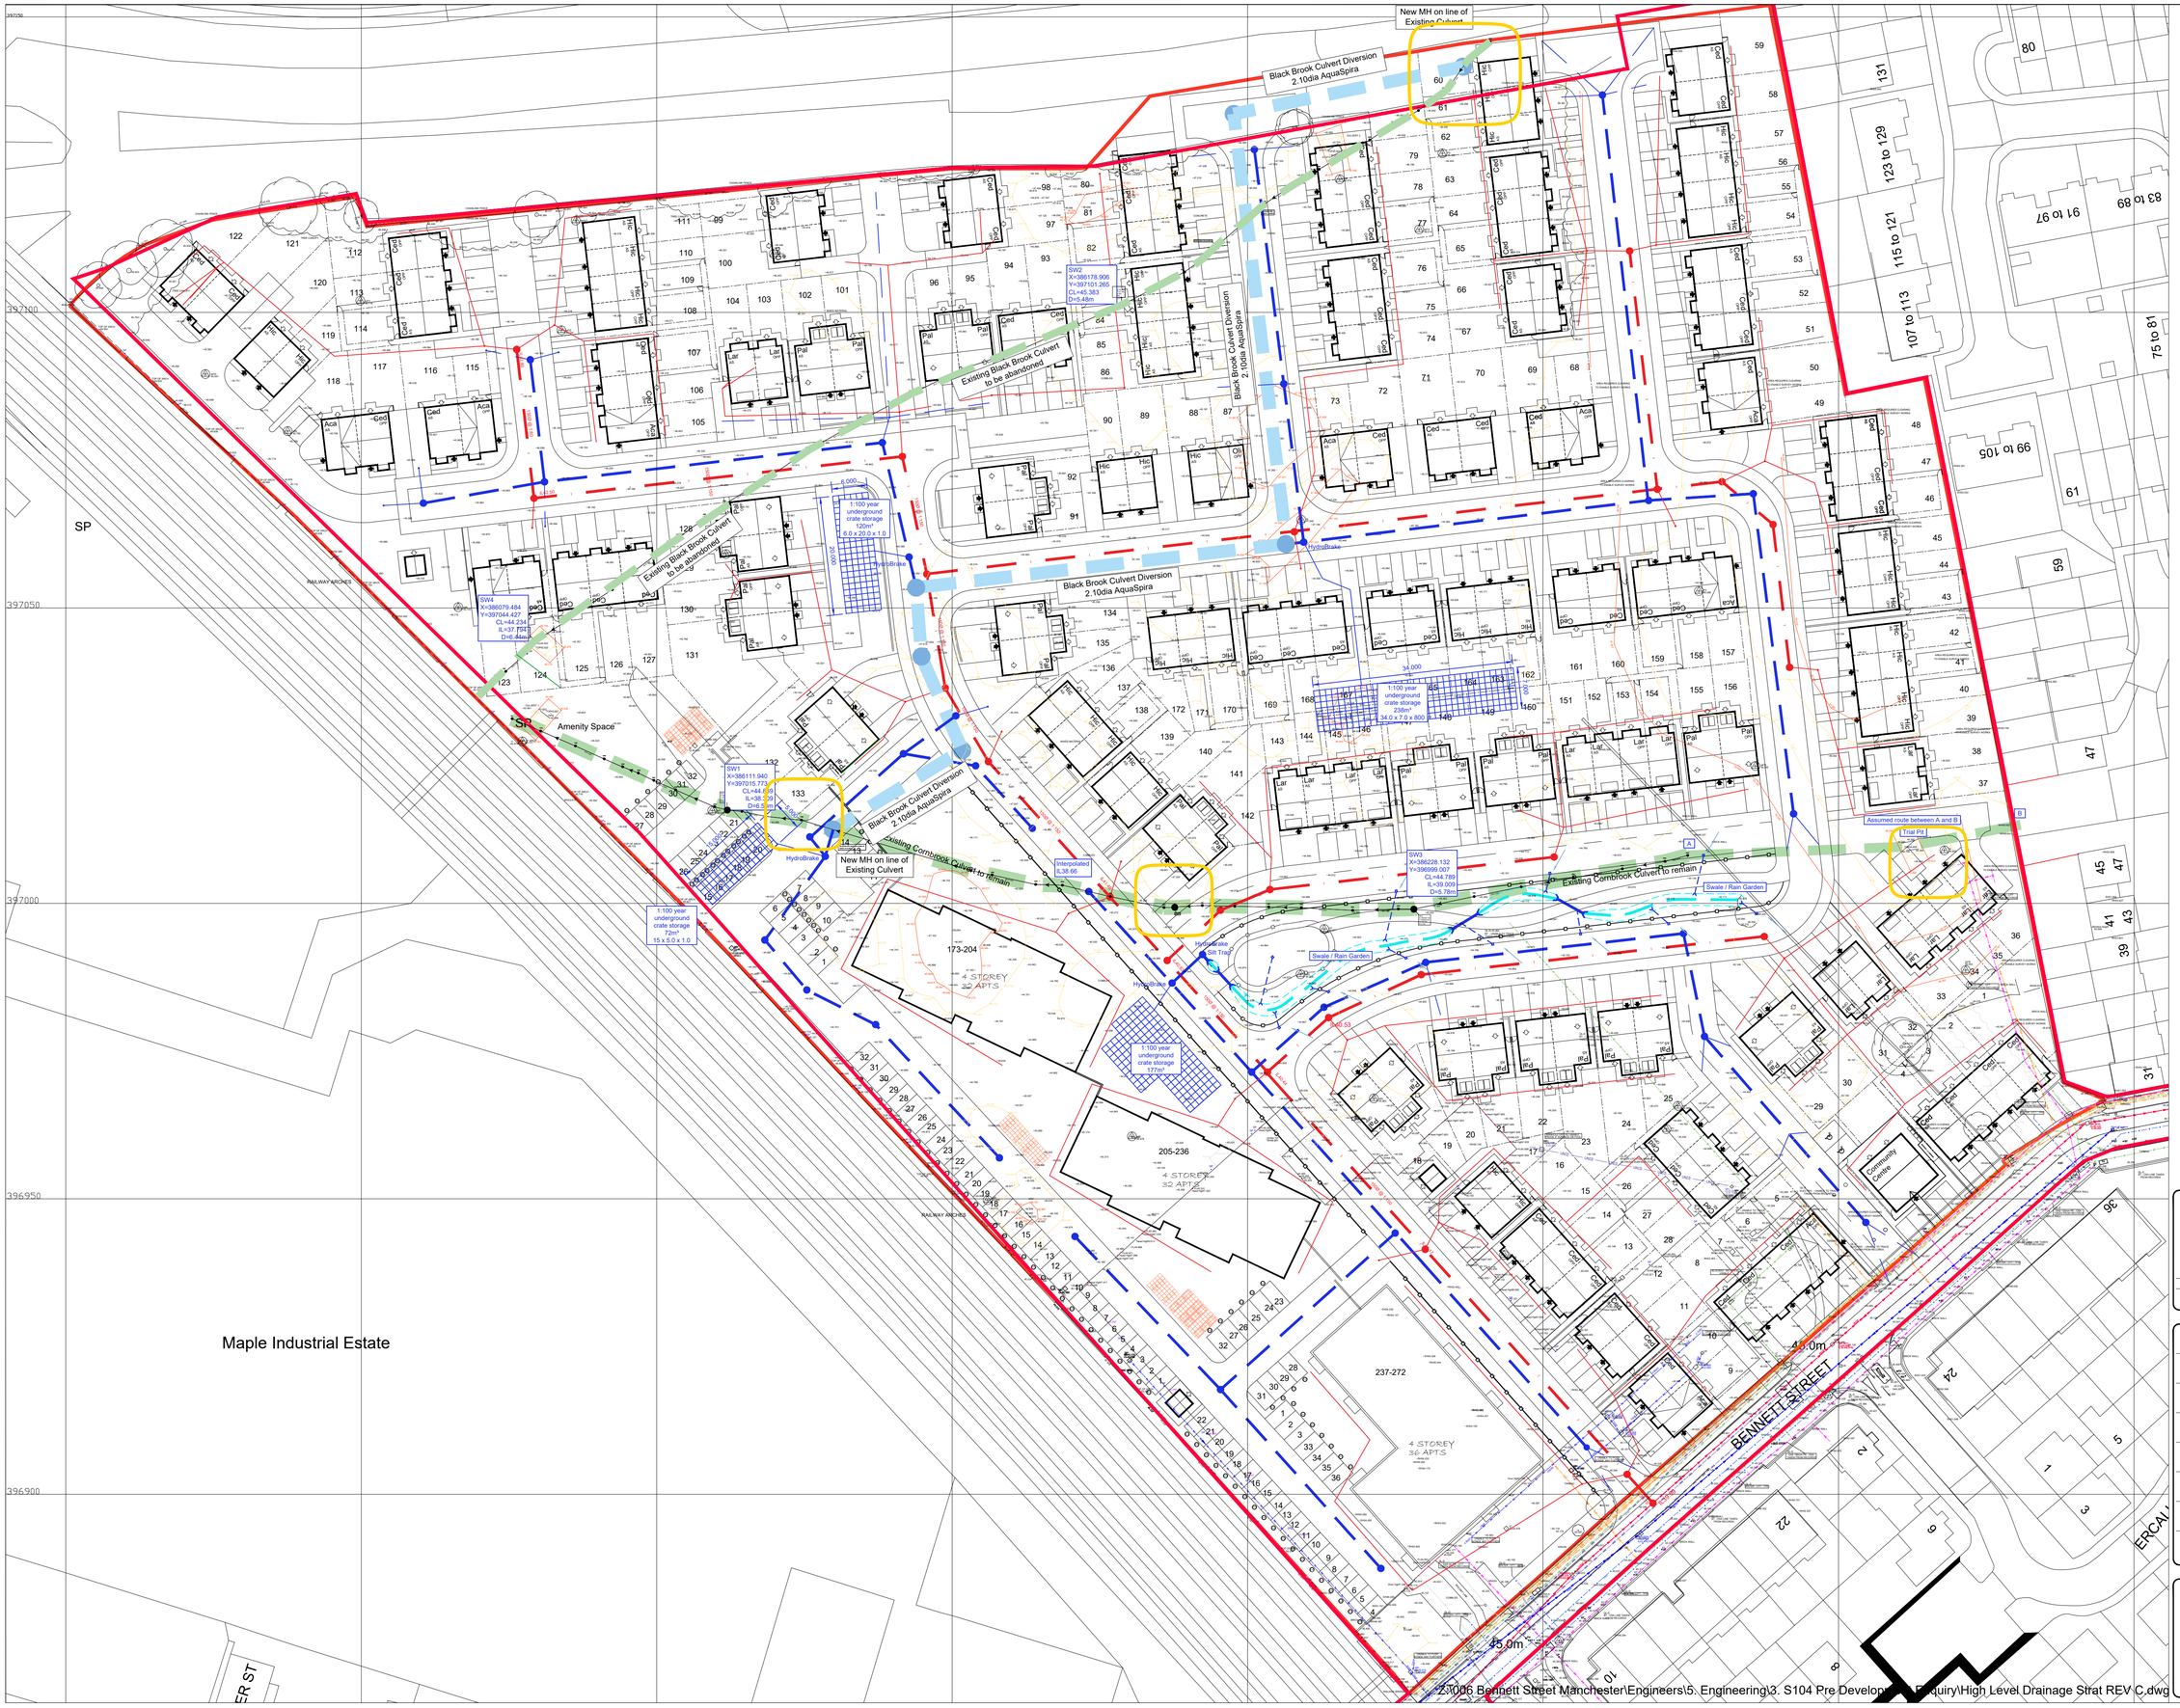

Revision	Date	Amendment	Initials

Development	
Location	
Marketing Name	
Drawing Title	
Job No.	Drawing No.
Revision	Scale @ A1
Drawn By	Date
Checked by	Date Checked

1st Floor, 103 Dalton Avenue, Birchwood Park,
Warrington WA3 6YE
T: 01925 363108 W: www.kellenhomes.com
KELLEN HOMES

Z:\0006 Bennett Street Manchester\Engineers\5. Engineering\3. S104 Pre Development Enquiry\High Level Drainage Strat REV C.dwg