

KEY	
	Landlords Demise
	Unit A
	Unit B
	Unit C
	Unit D
	Indicative - fabric not on measured survey
	Indicative services route/penetration of existing fabric

M	Indicative kitchen zone indicated. Units B and D correctly labelled. Ducting updated	HW
L	Notes updated re film applied to glass. Additional bike storage included.	RG
K	Ducts relocated, WCs relocated, hoist and chimney breast reinstated.	PL HW
J	Fire rated enclosure included to ducting notes added	RG
I	Layout updated following client comments. Lifts removed, shower added on upper floors, ducts relocated, annotations updated	RG
H	Duct enclosure revised.	HW
G	Existing columns corrected.	HW HW
F	Lightwell ducting updated	RG
E	Staircase to ground floor included. 2x showers removed, WC and doors included. Title block amended. Reflected ceiling information relocated to reflected ceiling plan. Duct layout updated following Client comments.	RG HW
D	Disabled WC revised - Areas updated & Levels amended	RG
C	Layout updated, Bin store updated	RG
B	Tanking added	RG HW
A	Layout updated following client comments	HW HW
Rev	Note	DRN CHK


77-79 Mosley St, Manchester

Basement Plan

scheme	1995
drwg no.	P(100)
revision	M
scale	1:100 @ A3
date first drawn	Feb 19
drawn	HC

SK sketch E existing P proposed T tender C construction FI final issue

www.ateliermb.co.uk
t 0161 236 0051
e architect@ateliermb.co.uk

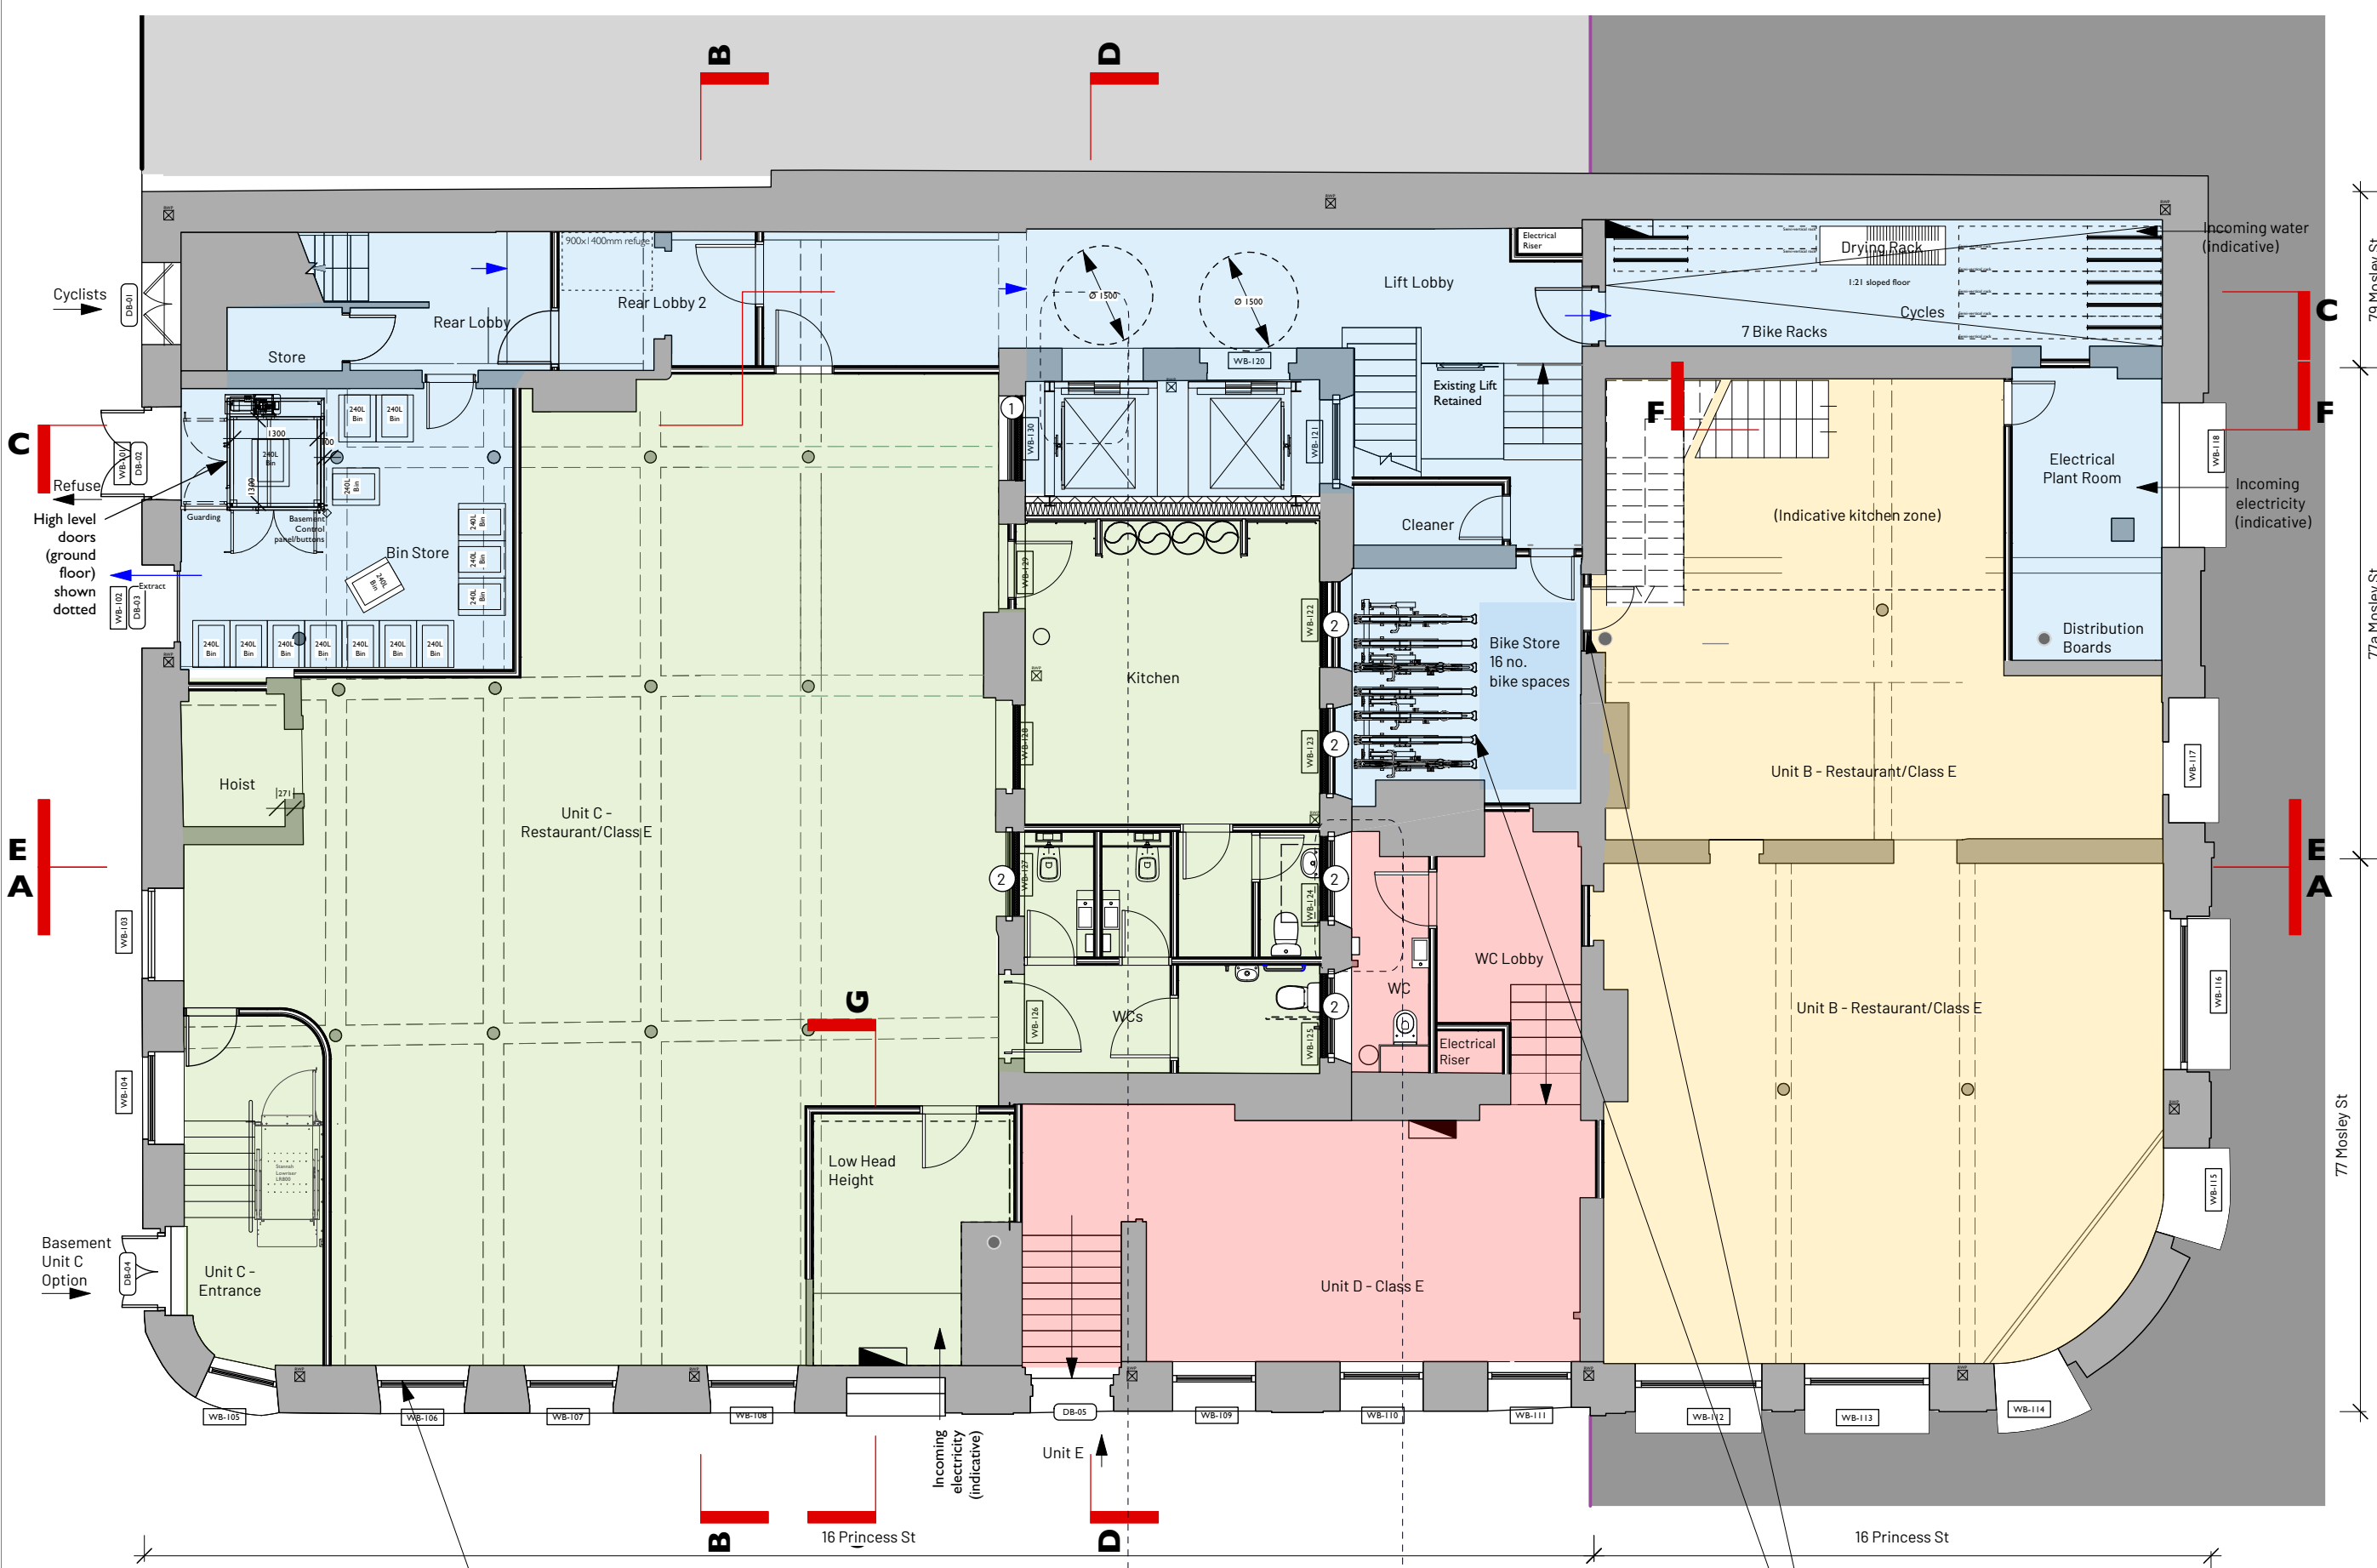

- Notes**
- Back LED illumination between existing window and fire rated panelling. Frosted or obscured film to be applied to window.
 - Dark film applied to lightwell side of windows prior to infill partition being installed.

Existing metal framed windows to be uncovered and repaired where possible. Where beyond repair these windows will be replaced on a like for like basis.

Refer to detail 406

Refer to detail 405

Landlords access to plant room

Two tier Bike Dock Solutions bike rack