


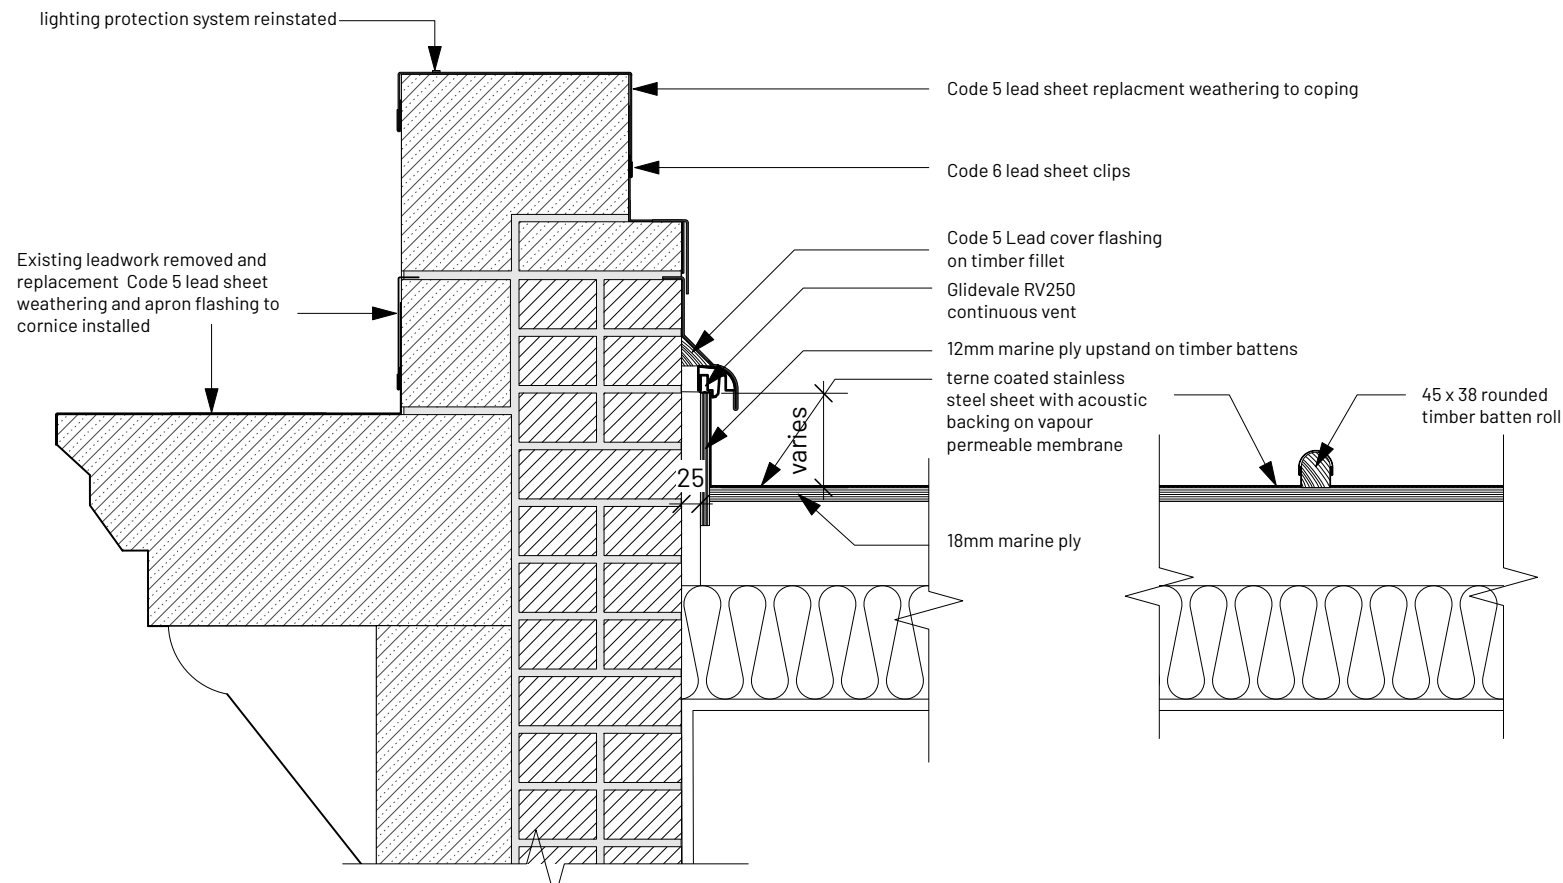

1

Abutment with Parapet Detail

Scale: 1:10

See NBS Clauses H71/250 and H75/110

2

Timber Roll Detail

Scale: 1:10



See NBS Clause H75/110

3

Abutment With Pitched Roof Detail

Scale: 1:10

See NBS Clauses H75/110 and H75/460

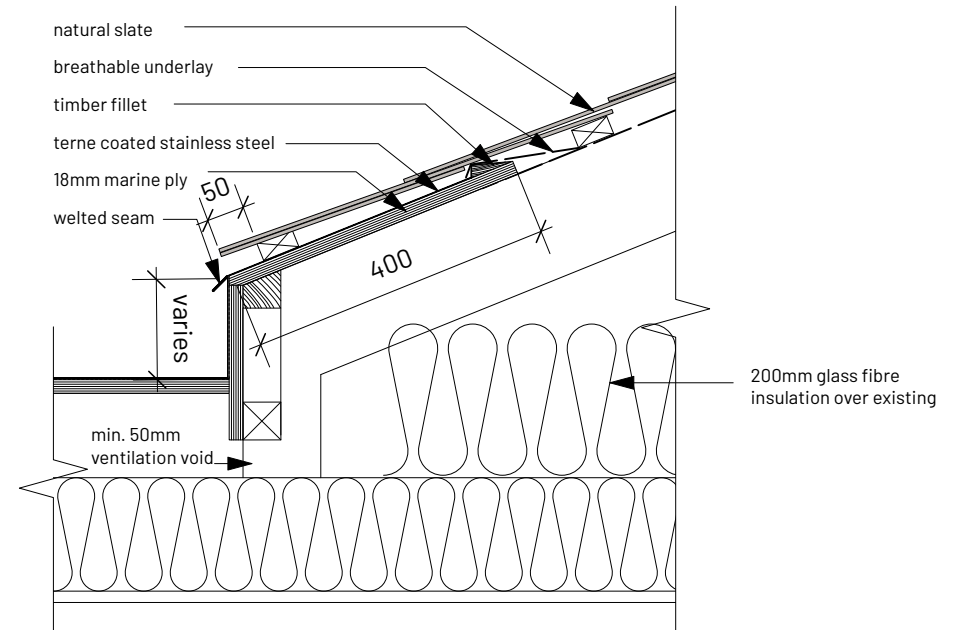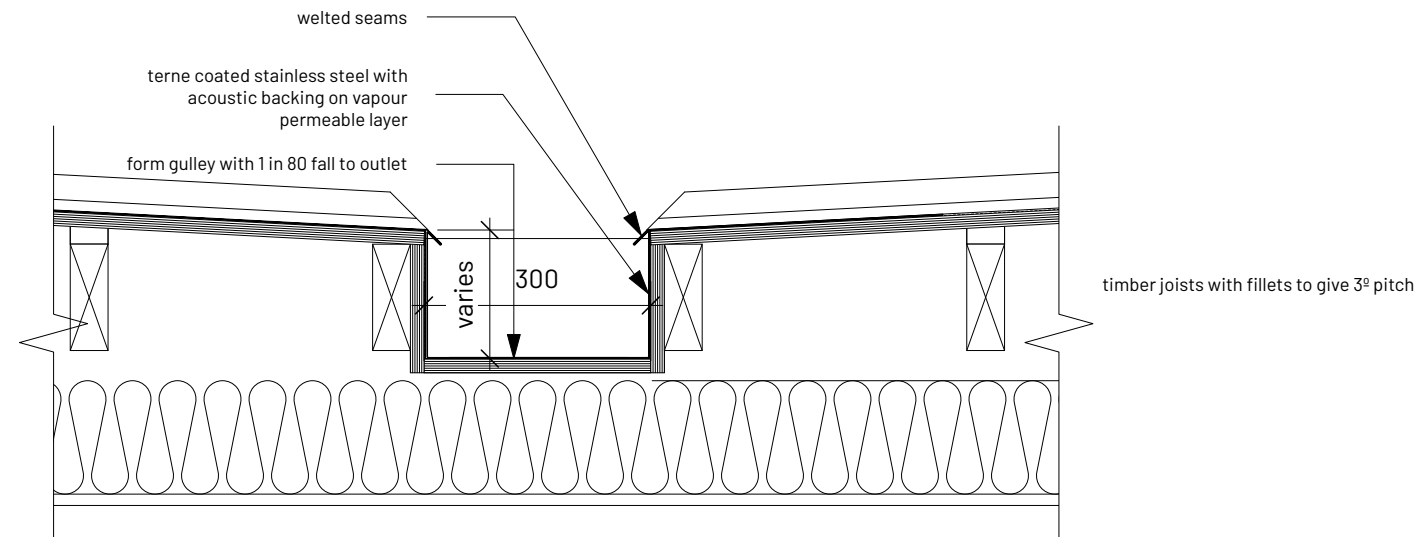


4

Gulley Detail

Scale: 1:10

See NBS Clause H75/110

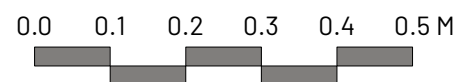

REV	NOTE	DRN	CHK
-----	------	-----	-----

King Street Chambers Manchester			
Roof Repairs			

Replacement Flat Roof Details

PROJECT REF.	2050
DRWG NO.	P(402)
REVISION	
SCALE	1:100 @ A3
DATE 1st	June 24
DRAWN	PL

SK sketch E existing P proposed T tender C construction FI final issue

+44 161 236 0051
ARCHITECT@ATELIERMB.CO.UK

ATELIER.MB