
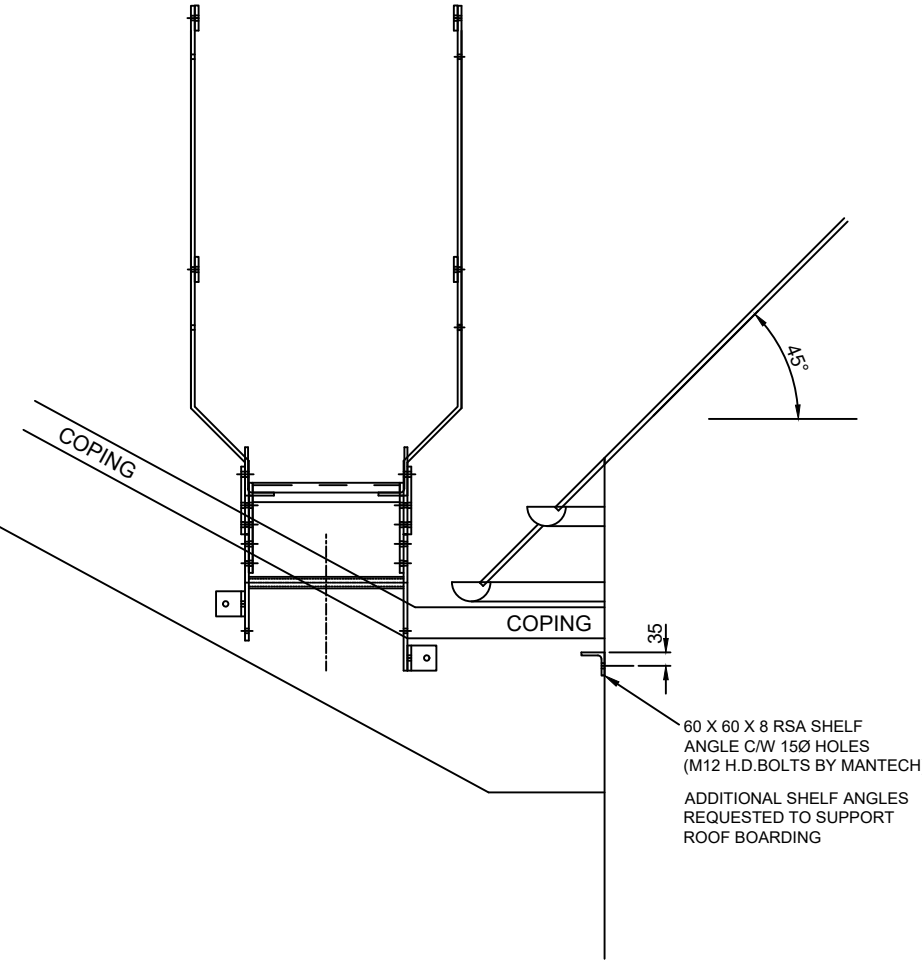
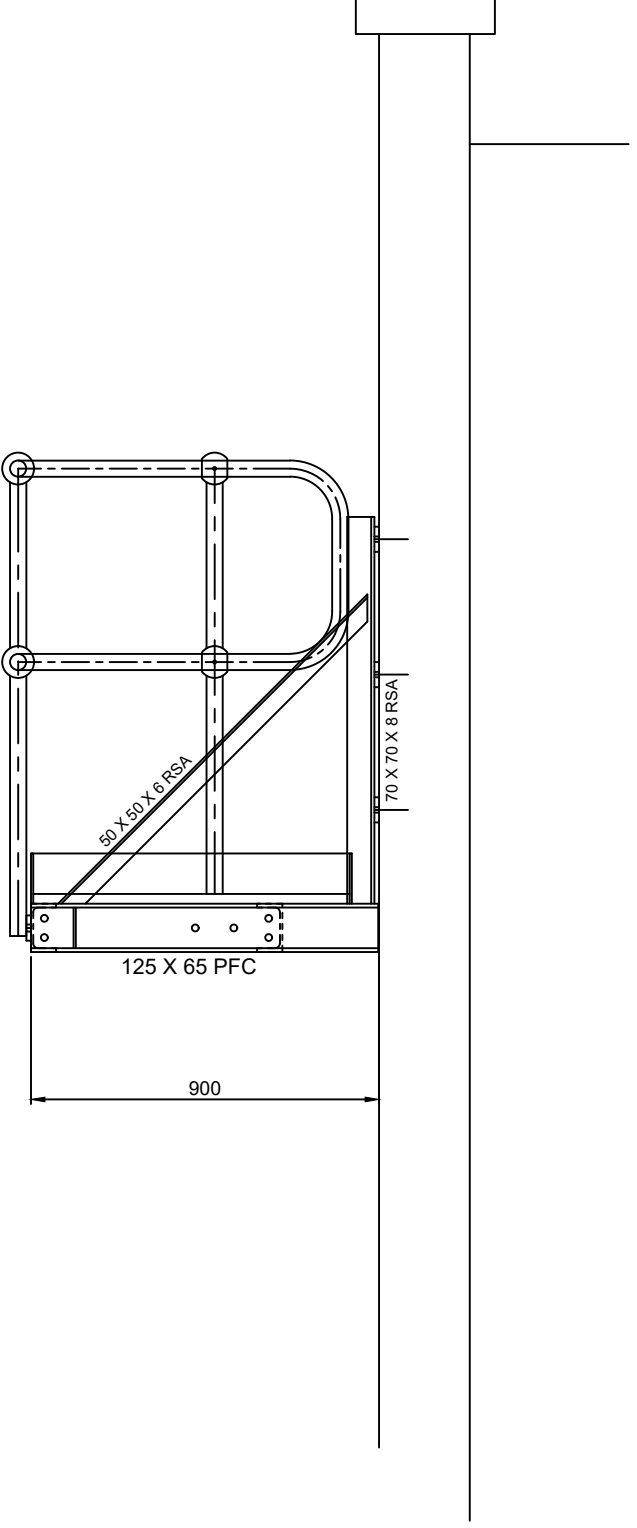
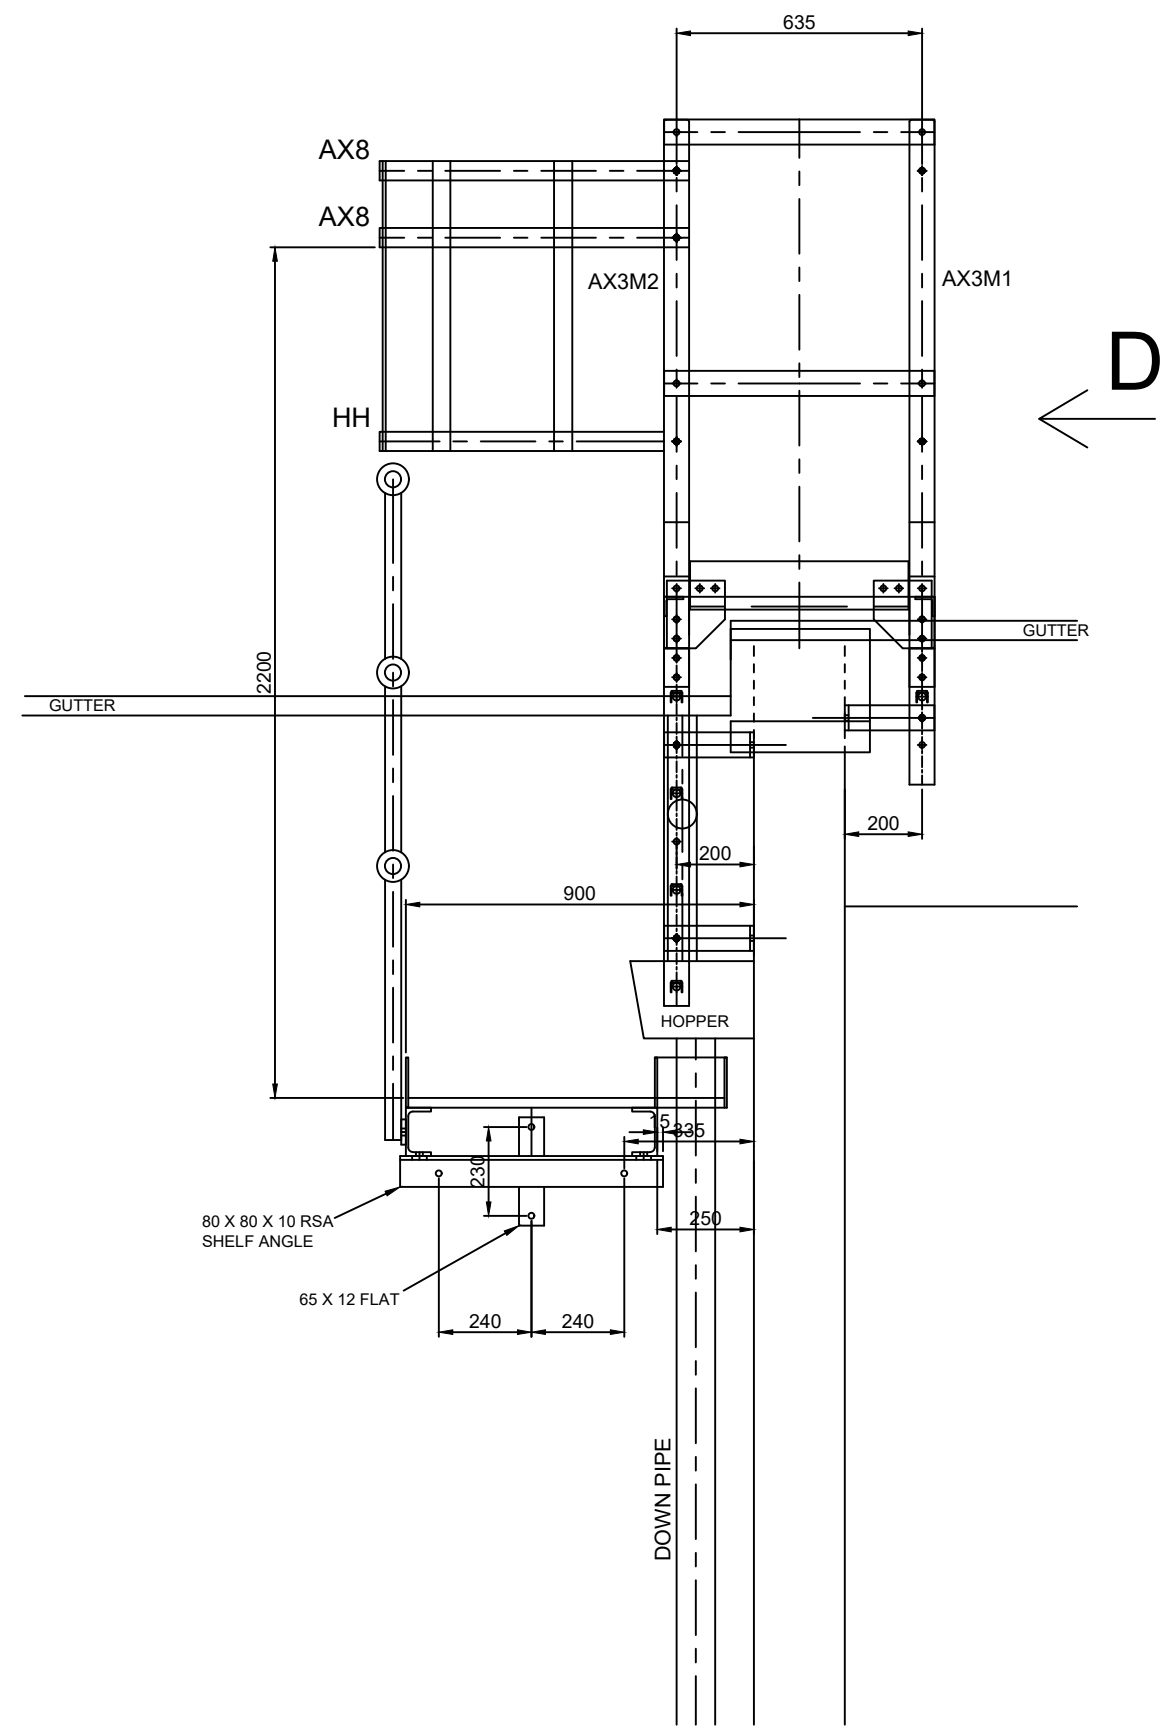
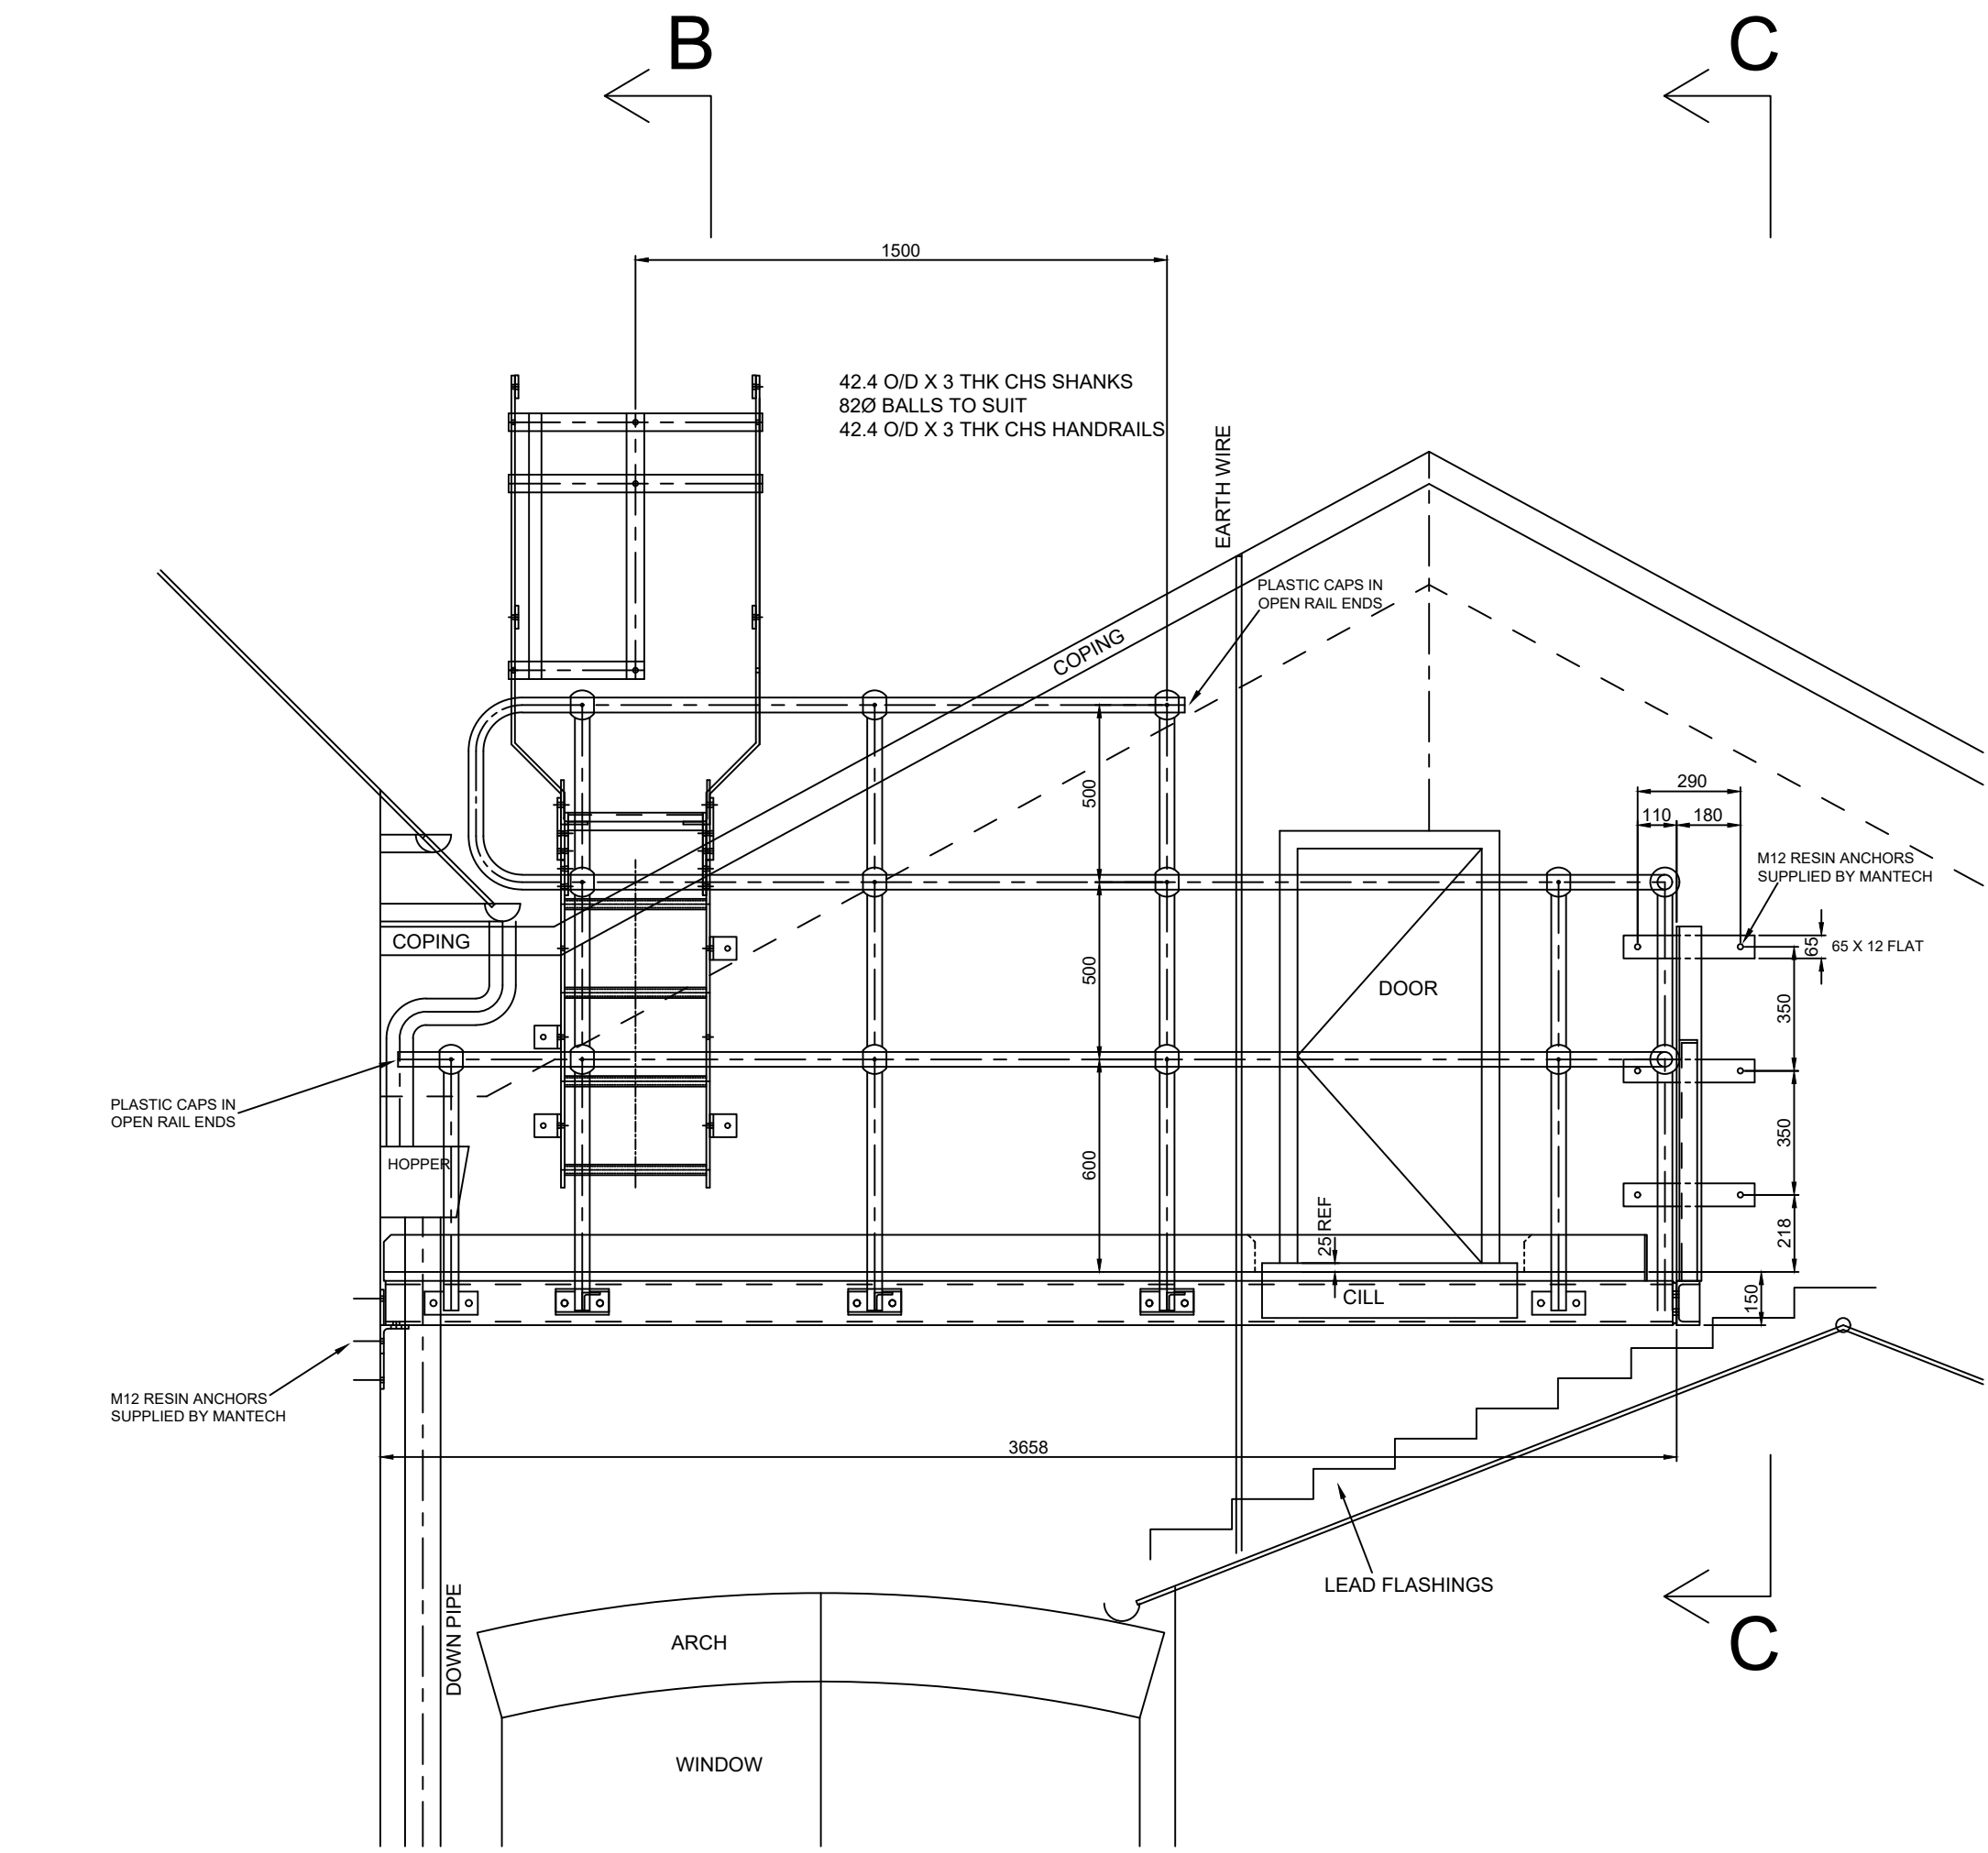


ADDITIONAL SHELF ANGLES
REQUESTED TO SUPPORT
ROOF BOARDING

PLAN

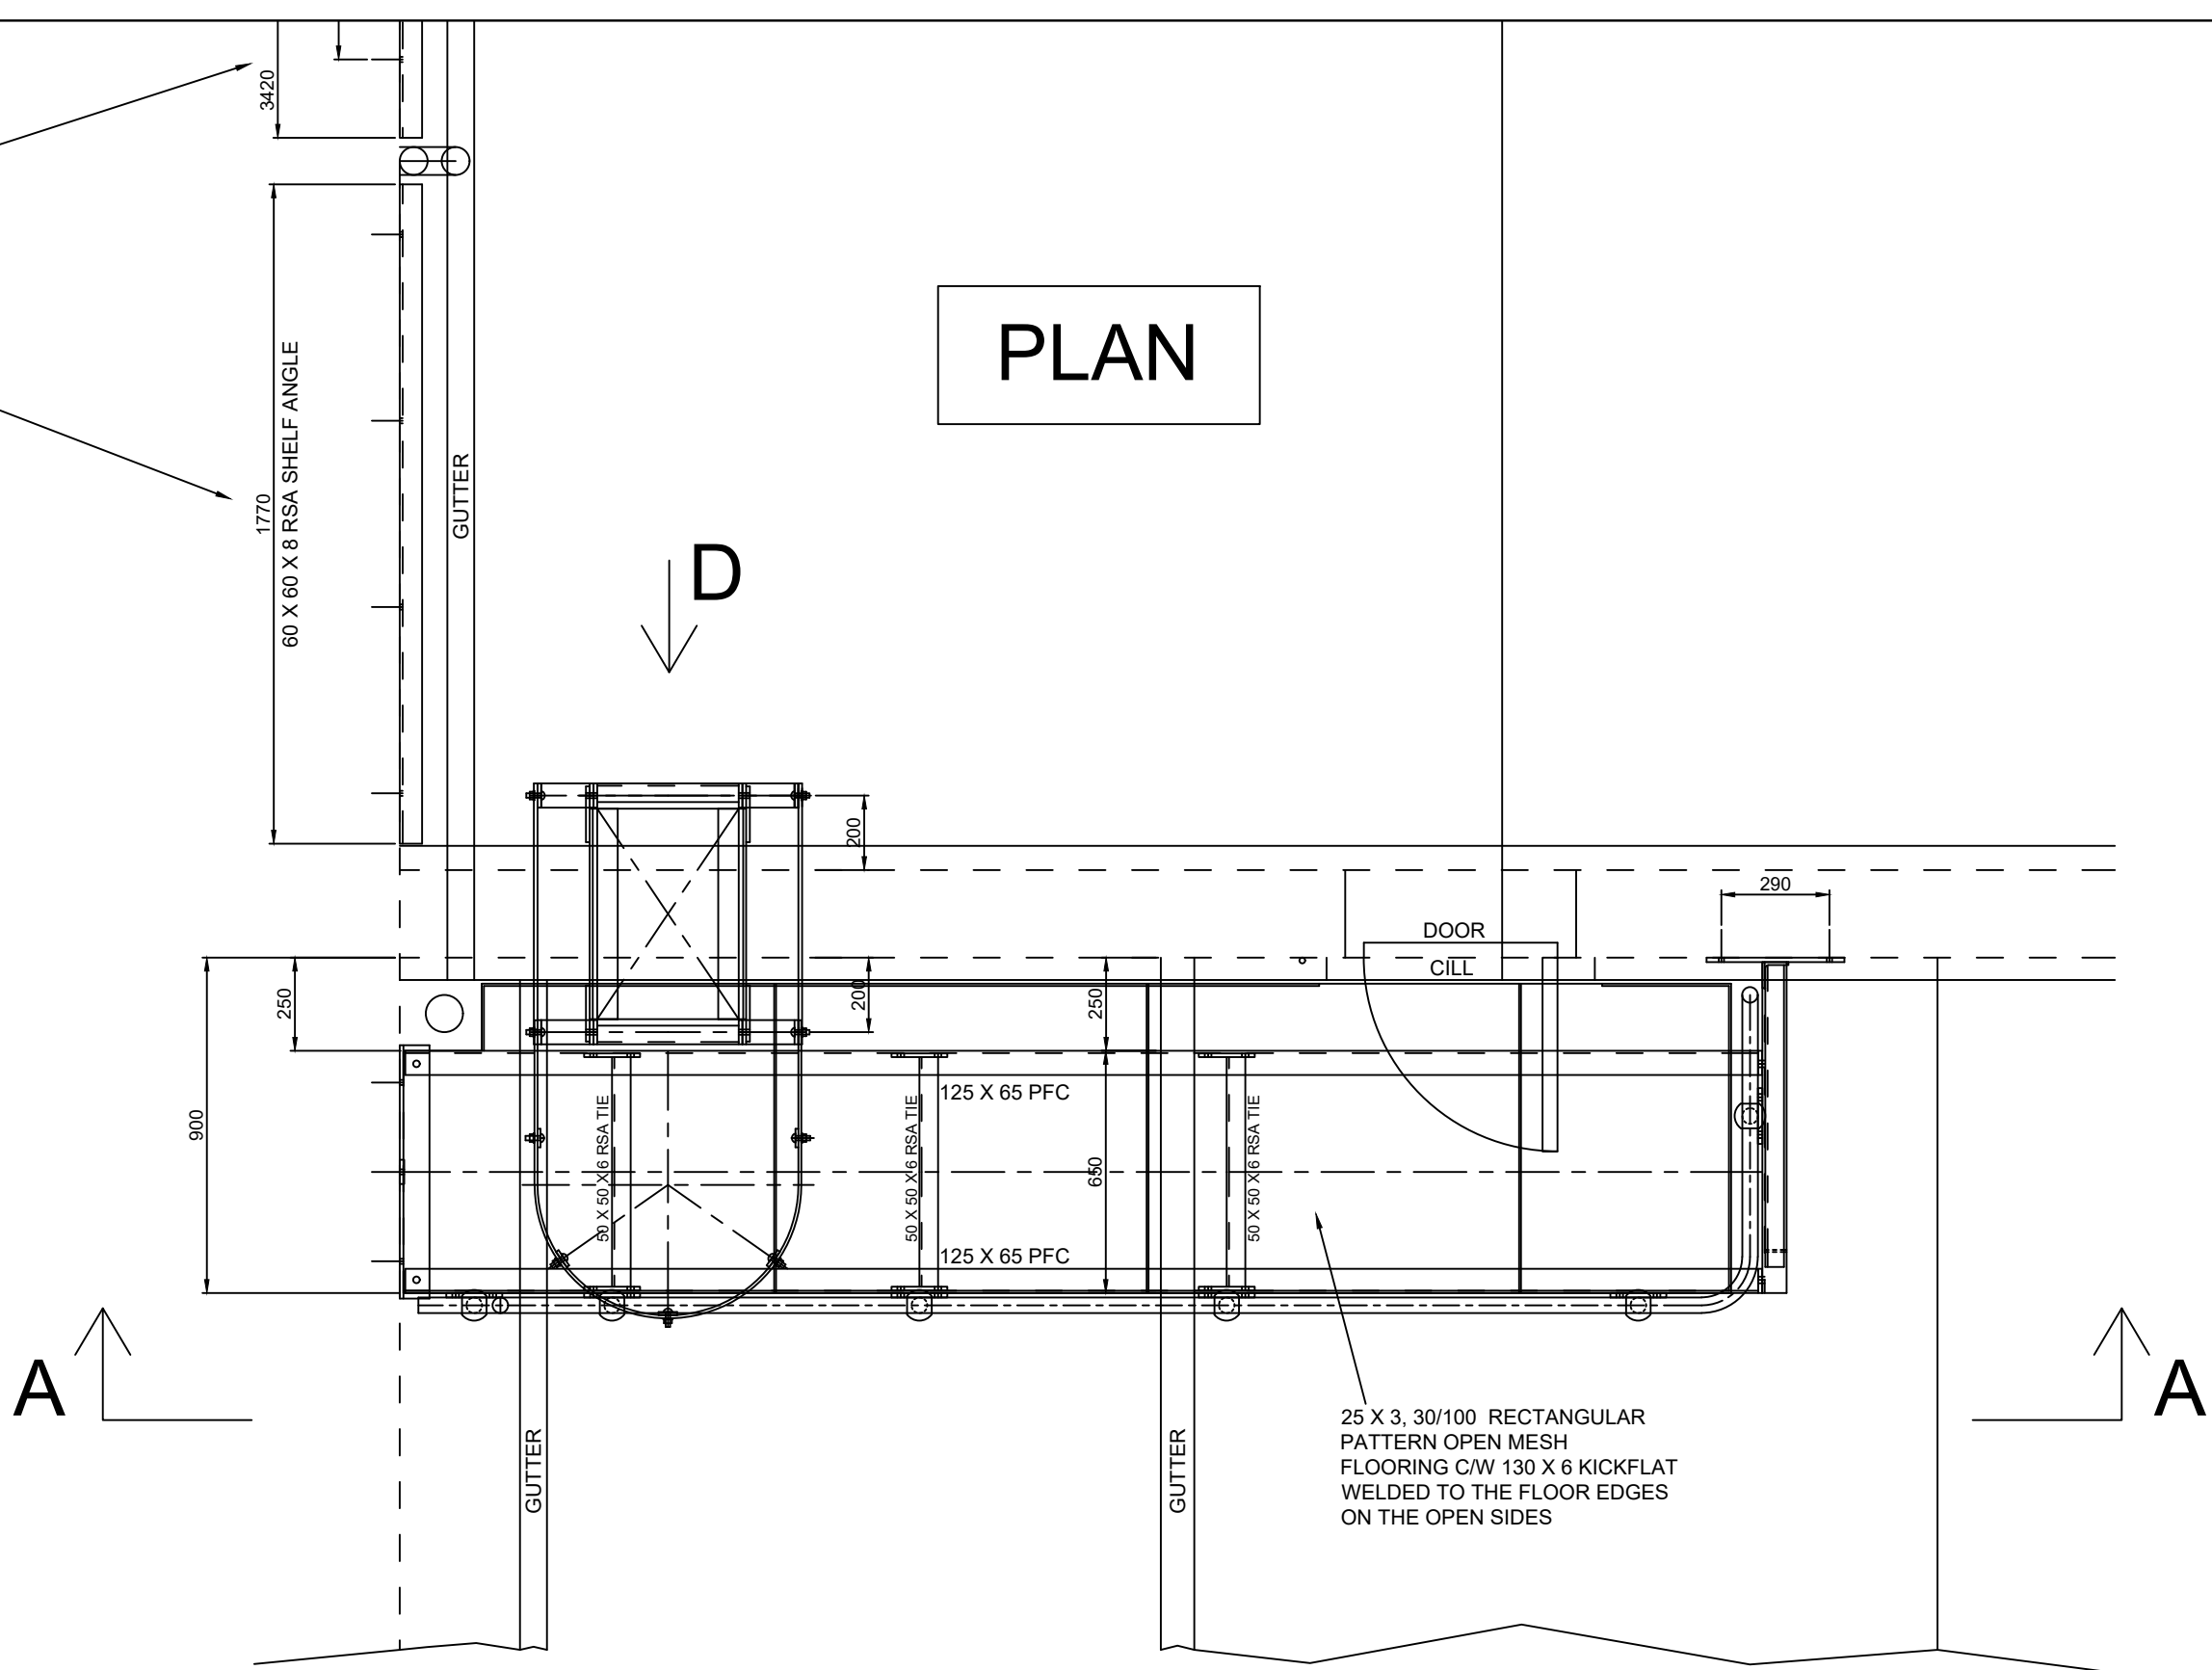

VIEW ON 'D'

E				
D				
C				
B				
A				
Rev.	Date.	Signature	Amendments.	Approved.
Erection Marks:			Finish:	
Steelwork.....			GALVANISED	
Flooring.....			GALVANISED	
Handrailing.....			GALVANISED	
Other.....				
ALL ITEMS TO BE HARD STAMPED. ALL WELDS 6mm LEG FILLET WELDS U.N.O Manufactured in accordance with BS EN ISO 1090 Parts 1 & 2.. Execution class 2 Material Grades: Structural S275JR / CHS S235JR (UON) Tolerances: Refer to Job Card				
Contract: GENERAL ARRANGEMENT OF ROOF ACCESS PLATFORM AND LADDER. MANCHESTER MMU.				
Customer:			GA Ref:	
Mantech Safety Systems				
Drawn: MDG		Date: 02-02-24		Scale:
Drawing Number: SO-002				Amendment