


VISUAL SCALE 1:100 @ A3




01_P-Elevation
1 : 100



02_P-Elevation
1 : 100

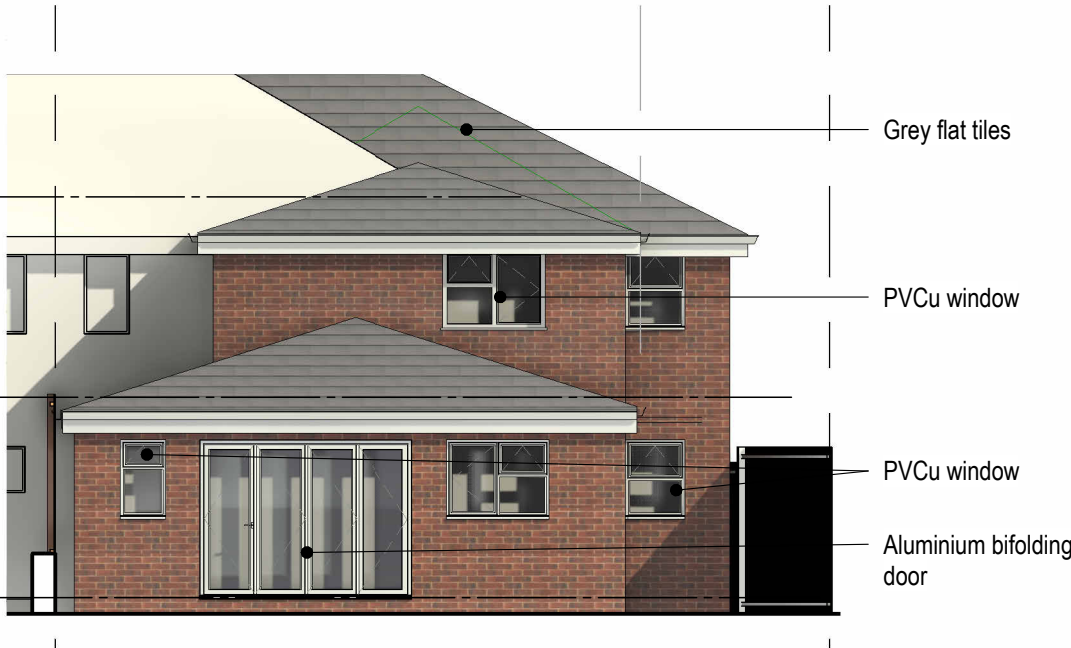

03_P-Elevation
1 : 100

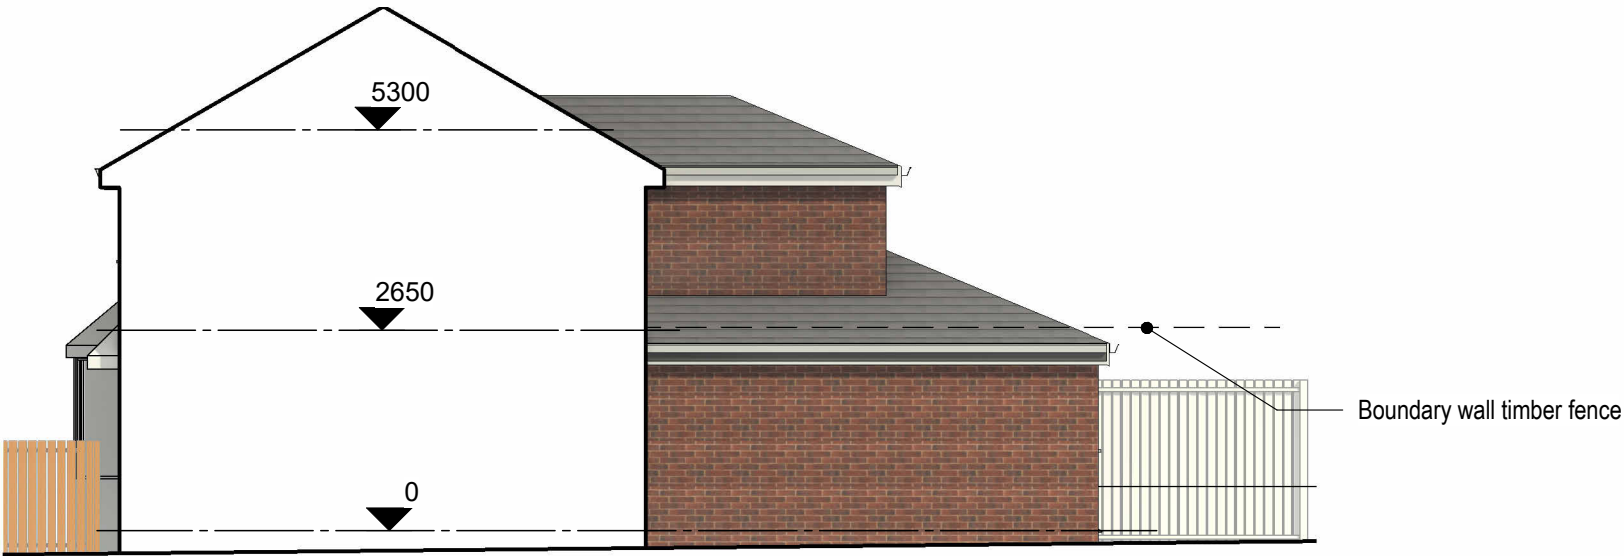

04_P-Elevation
1 : 100

COPYRIGHT © ALL RIGHTS RESERVED BY VIKAS ALYAS LTD. DO NOT SCALE FROM DRAWING. DRAWING INDICATES DESIGN INTENT ONLY. REPORT ANY DISCREPANCIES TO CLIENT / VA LTD. NOT TO BE USED FOR CONSTRUCTION UNLESS STATED SO. TO BE READ IN CONJUNCTION WITH OTHER DRAWINGS OR SPECIFICATION WHERE PROVIDED.

ARCHITEK
BUILDING DESIGN CONSULTANCY

0161 511 8479
vikas@architek.uk
916 Stockport Road, Levenshulme, Manchester, M19 3AB

No.	Description	Date
P1	Issue to Planning	30.04.2024

PROJECT		ADDRESS		CLIENT	
Two storey side and Part two and single storey rear extension		1243_29 Melling St, Manchester M12 4PH		Shahin Miah	
Manchester City Council		SHEET		Date 09.11.2023	Project number 1243
PURPOSE OF ISSUE PLANNING		Proposed Elevations		Scale (@ A3) 1 : 100	REV
				Drawn by VA	DRAWING NUMBER
				Checked by VA	A105
					P1