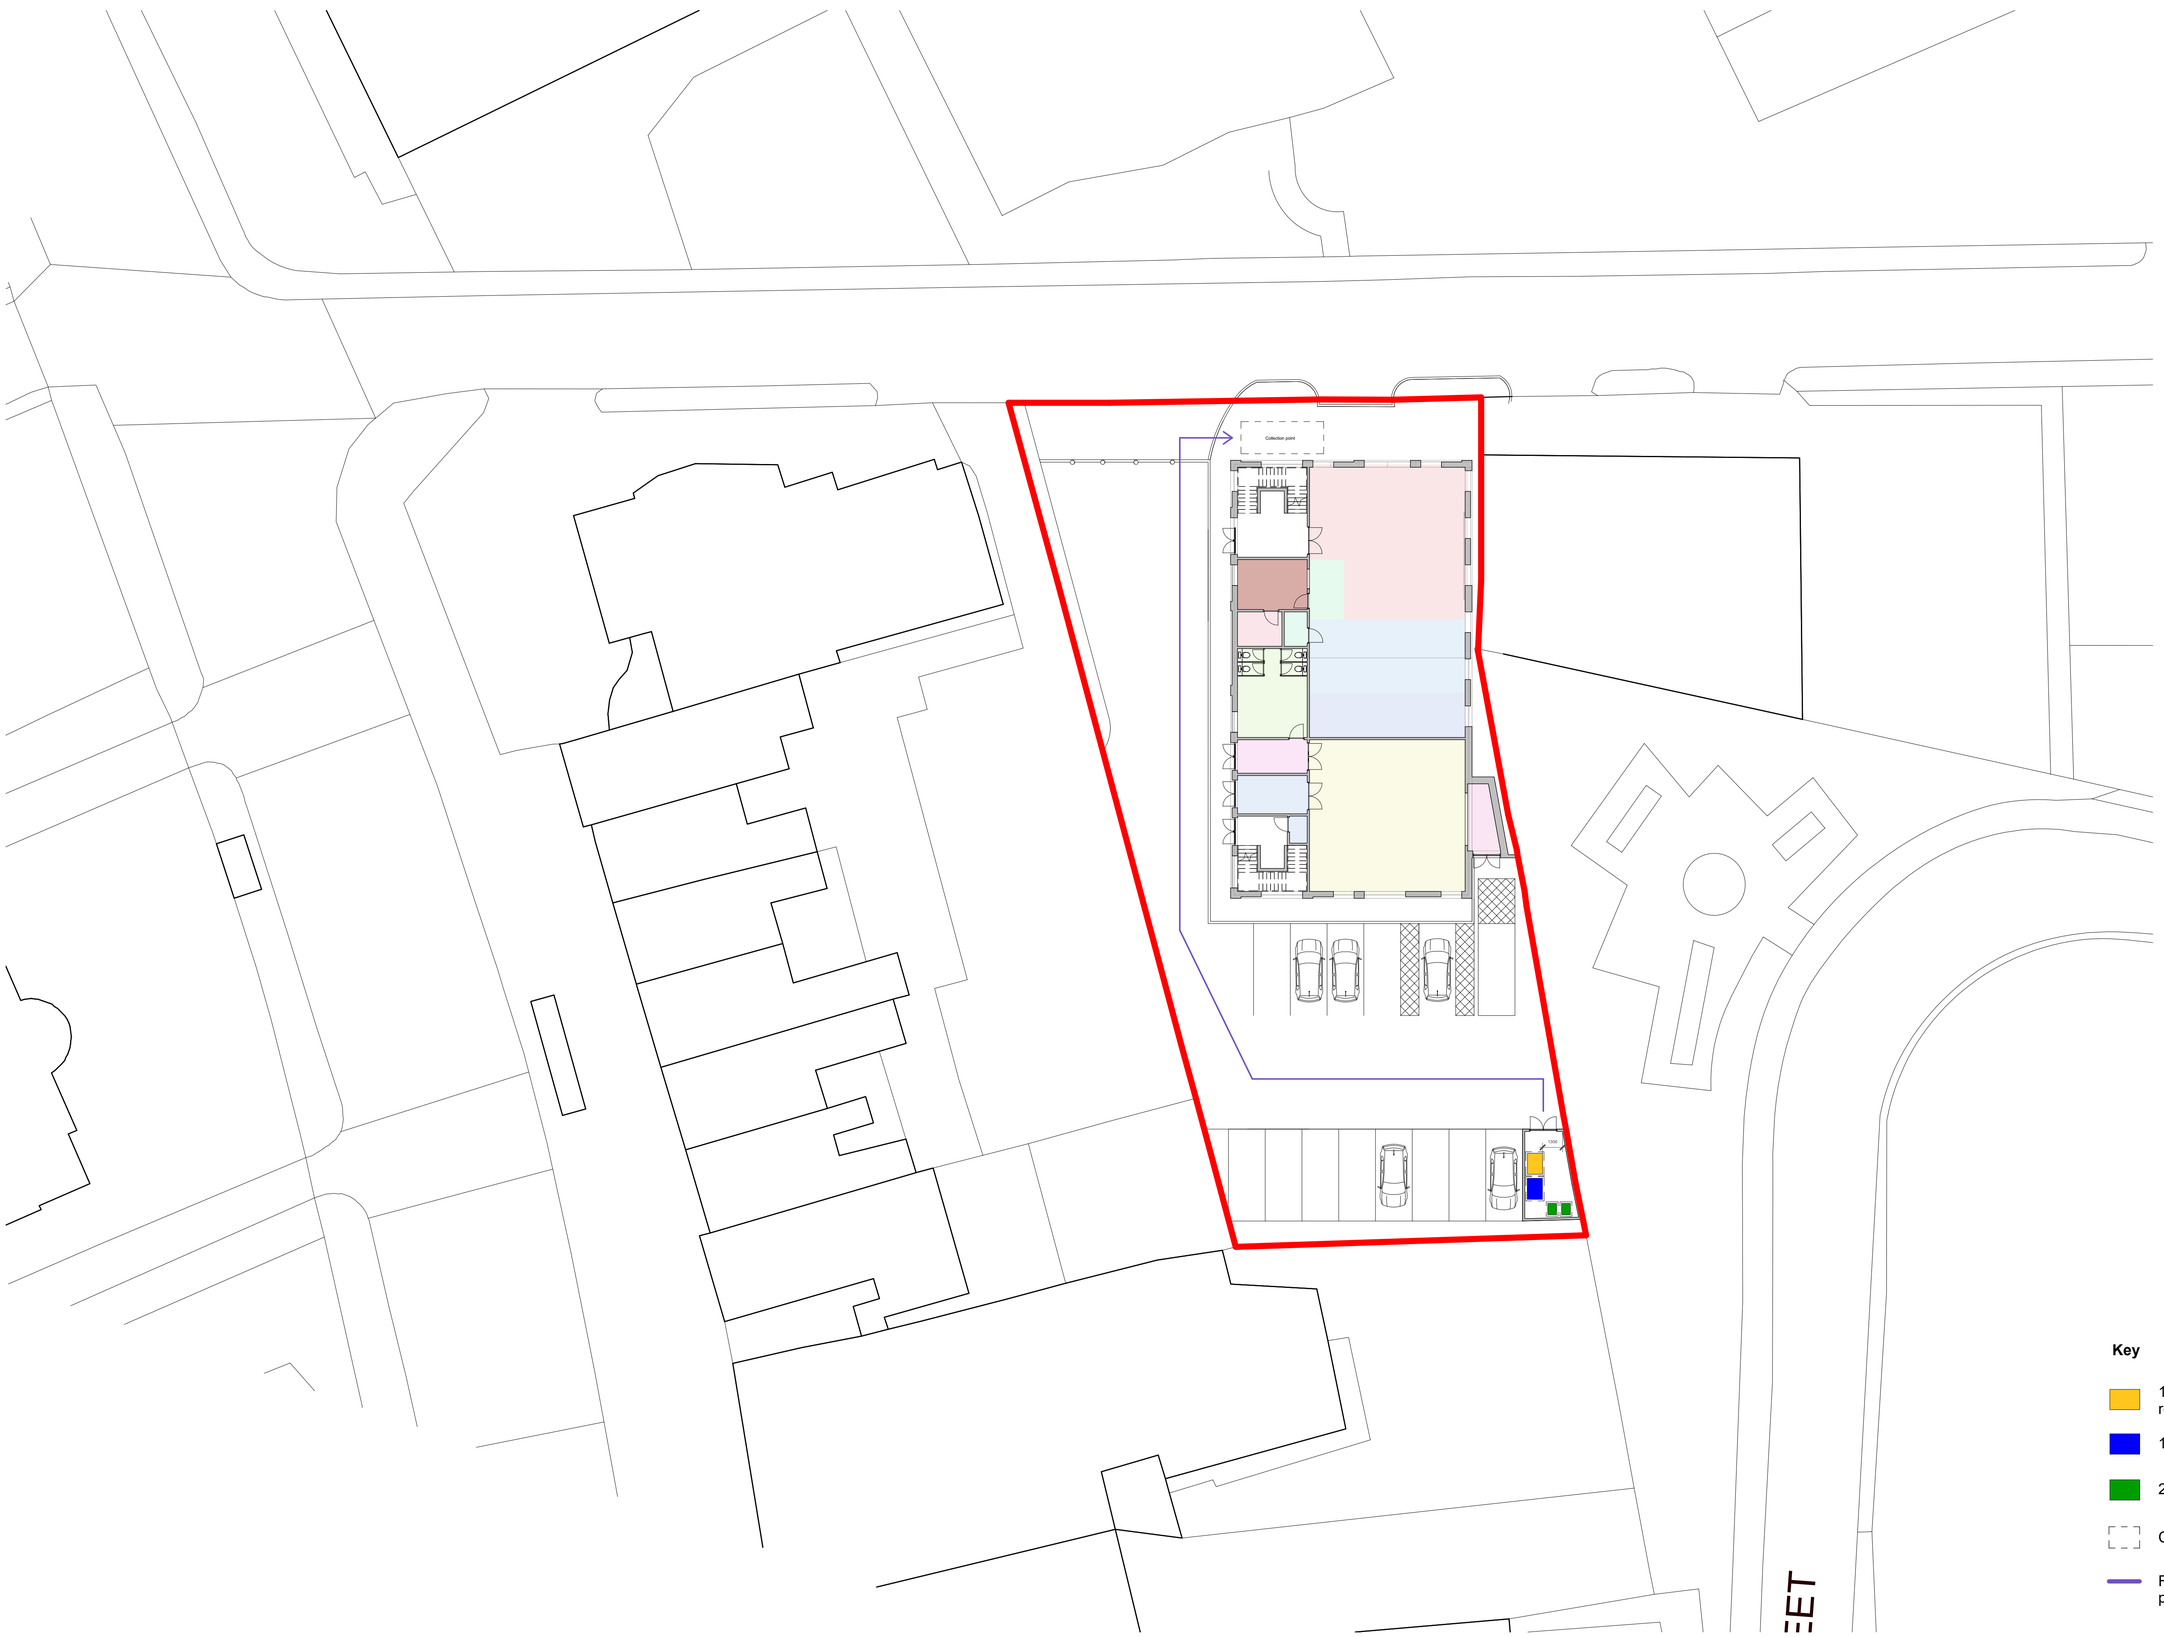


Key

- 1 x 1100L Euro bin (dry mixed recycling)
- 1 x 1100L Euro bin (general waste)
- 2 x 240L Wheeled bin (food waste)
- Collection point
- Route from bin store to collection point

revision	date	drawn	description

N

BARCX

Do not scale from drawings unless by agreement with architect. Use figured dimensions only. Check all dimensions on site prior to commencing the works. Drawing to be read in conjunction with other relevant consultant information.

This drawing is the copyright of BARCX and must not be copied or reproduced in part, or in whole, without the express permission of the architect. Drawing to be read in conjunction with specification.

0m 10m 20m 30m 40m 50m

Waste management plan

SEYMOUR ROAD

0256-(01) 015-Waste management plan — revision

1:500 @ A1 — scale

0256 — job reference

Author — drawn