



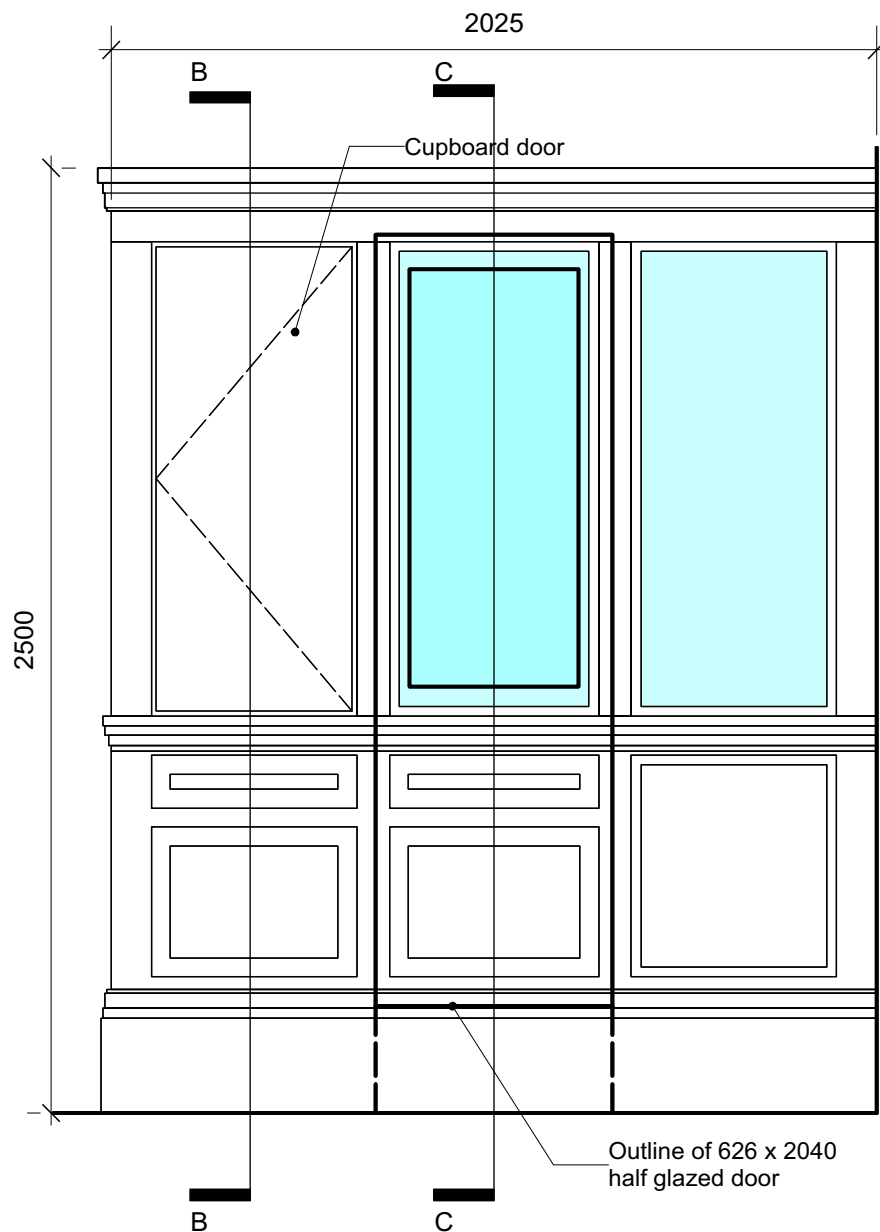


ELEVATION C (SIDE) 1:20


KEY PLAN @ 1:200

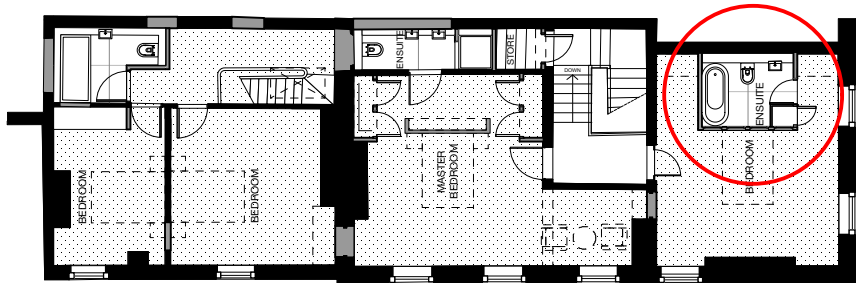

SECTION B-B 1:10

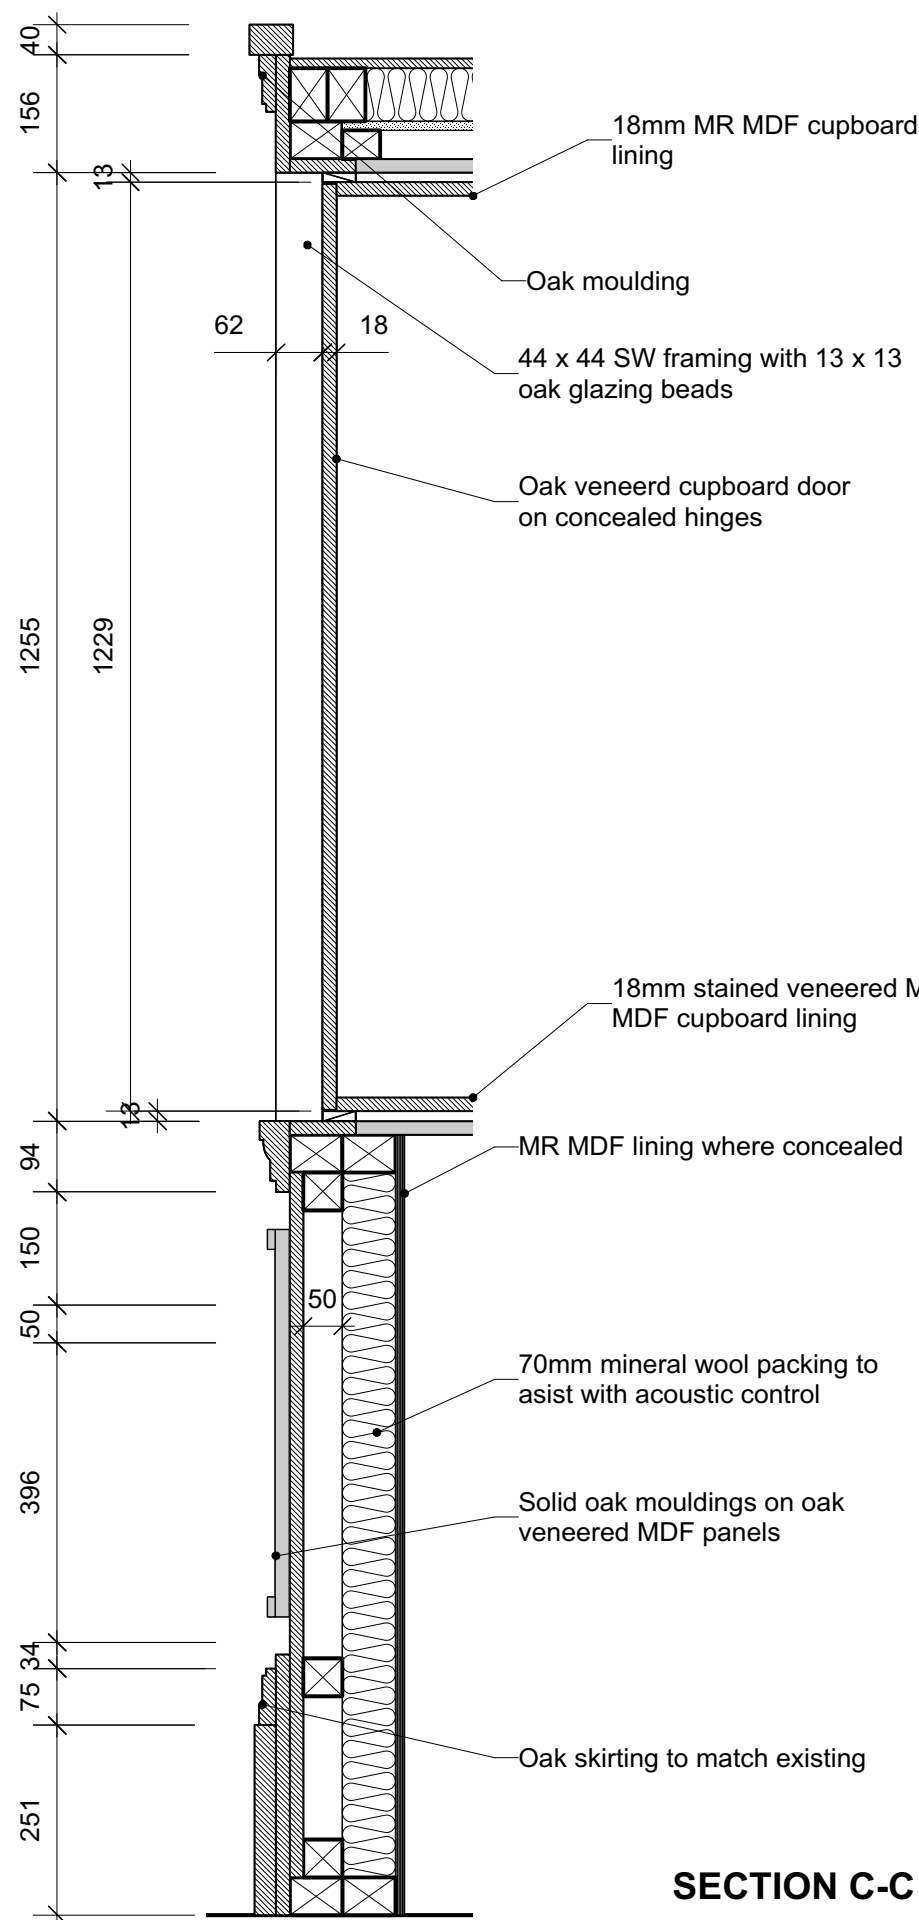

SECTION C-C 1:10

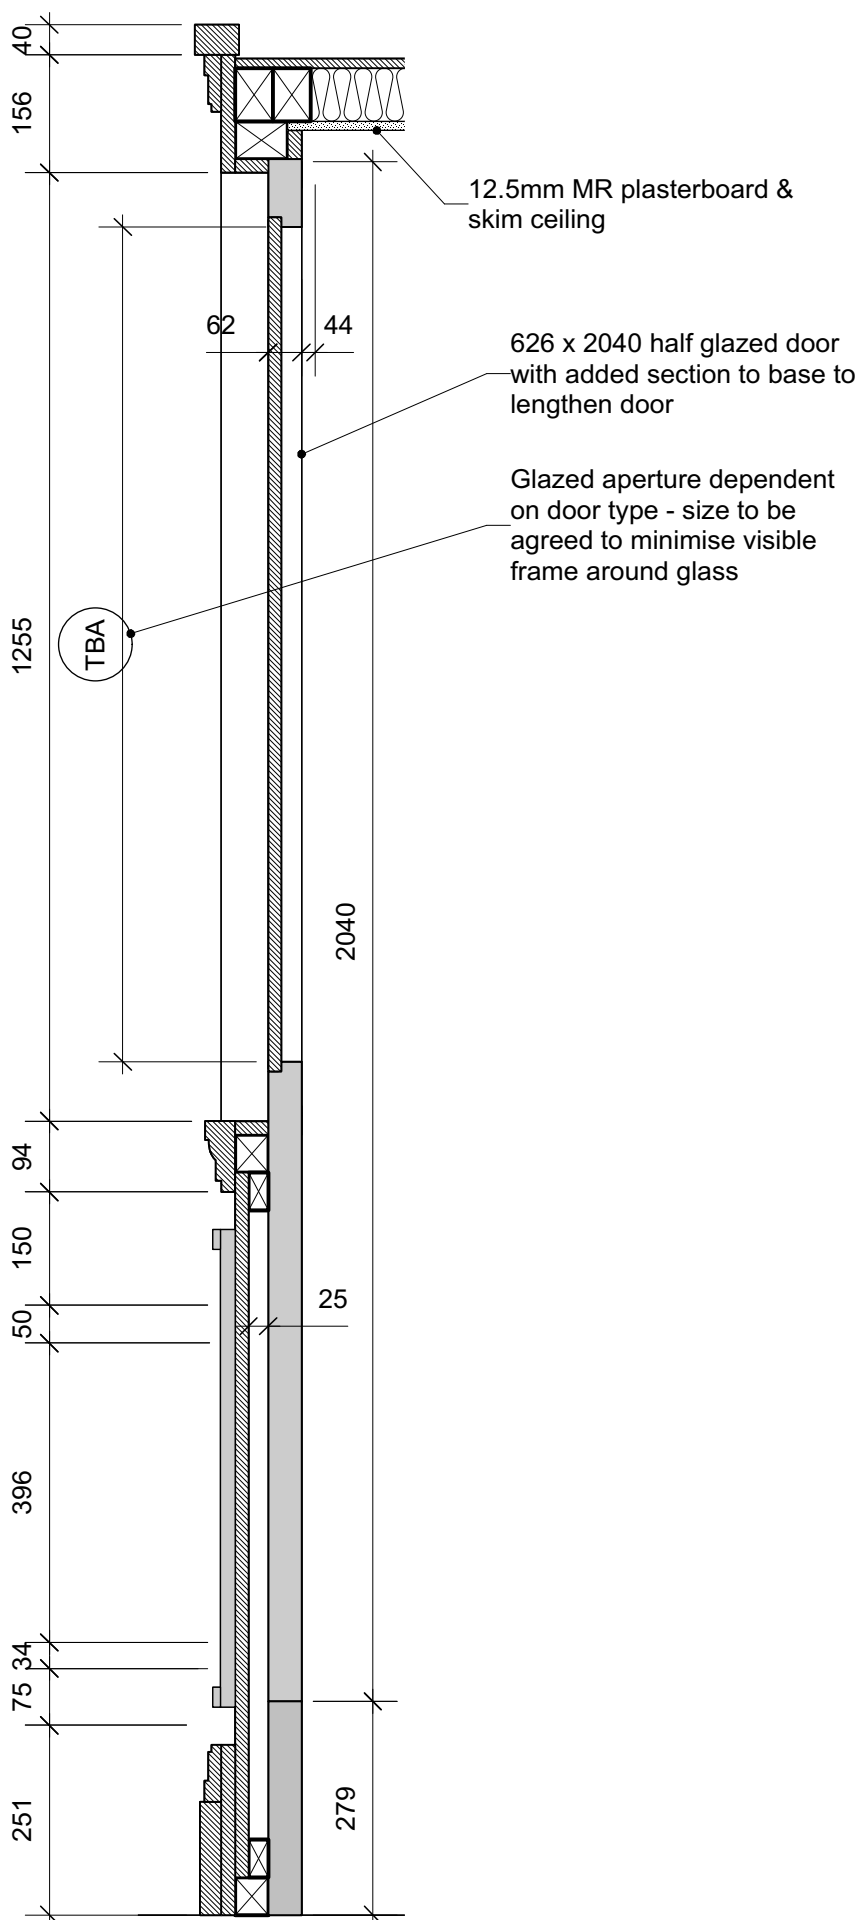

CURIOSITY CABINET - TYPICAL DETAILS C
1:20/1:10 @ A3

REVISION	DATE	DESCRIPTION

CLIENT: LEASING OPTIONS LTD	
PROJECT: PROPOSED RESIDENTIAL DEVELOPMENT	
ADDRESS: 28 ST JOHN STREET, MANCHESTER, M3 4DJ	
DRAWING TITLE: CURIOSITY CABINET - TYPICAL DETAILS C	
SCALE: 1:20/1:10 @ A3	DATE: OCTOBER 2023
DRAWING NO: A665_C_753	