


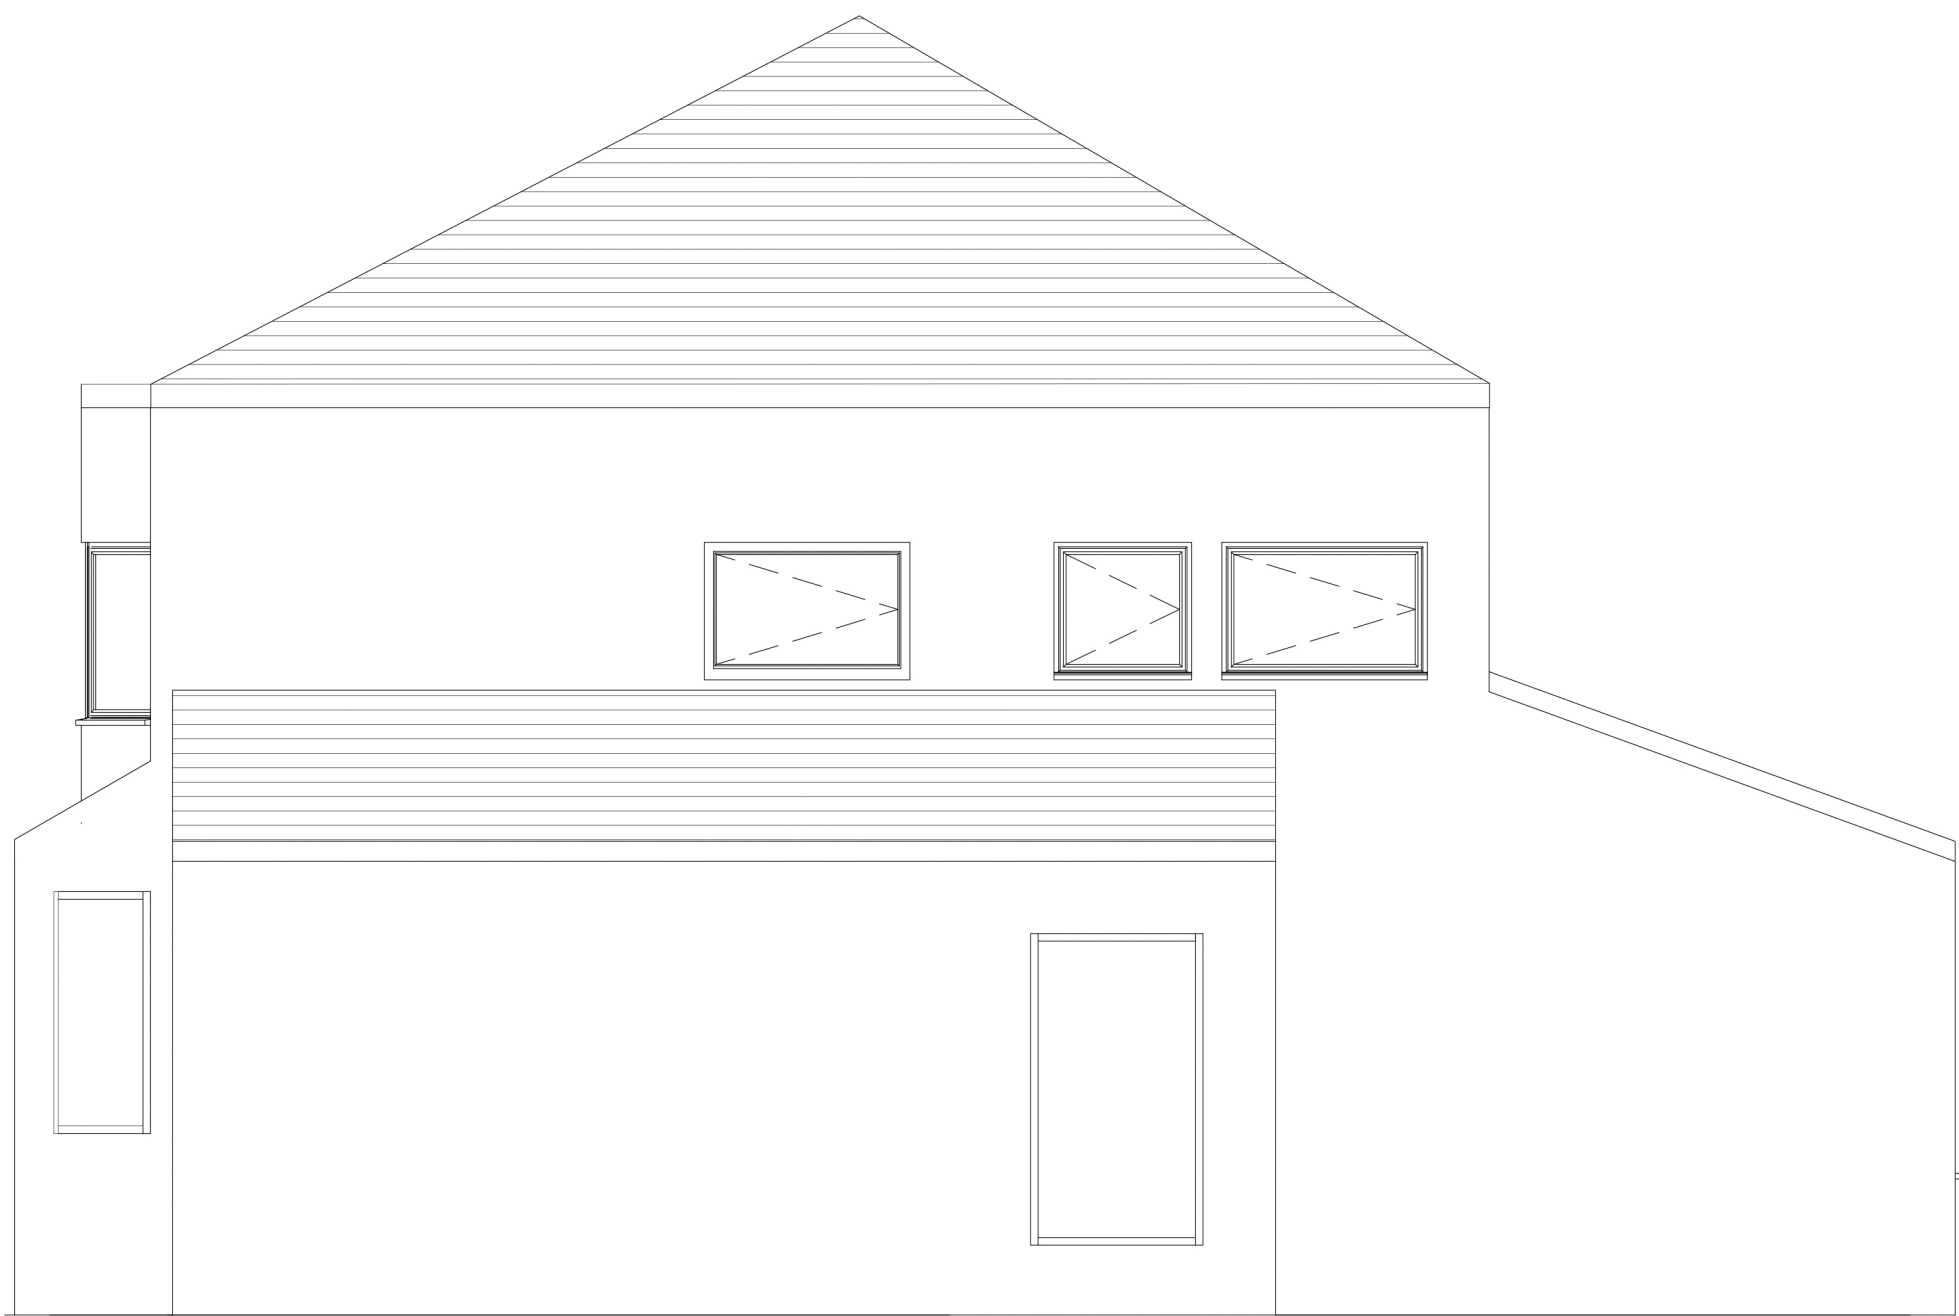

SIDE ELEVATION 1



SIDE ELEVATION 2

NO. 884


882 BURNAGE LANE




FRONT ELEVATION

882 BURNAGE LANE

NO. 884

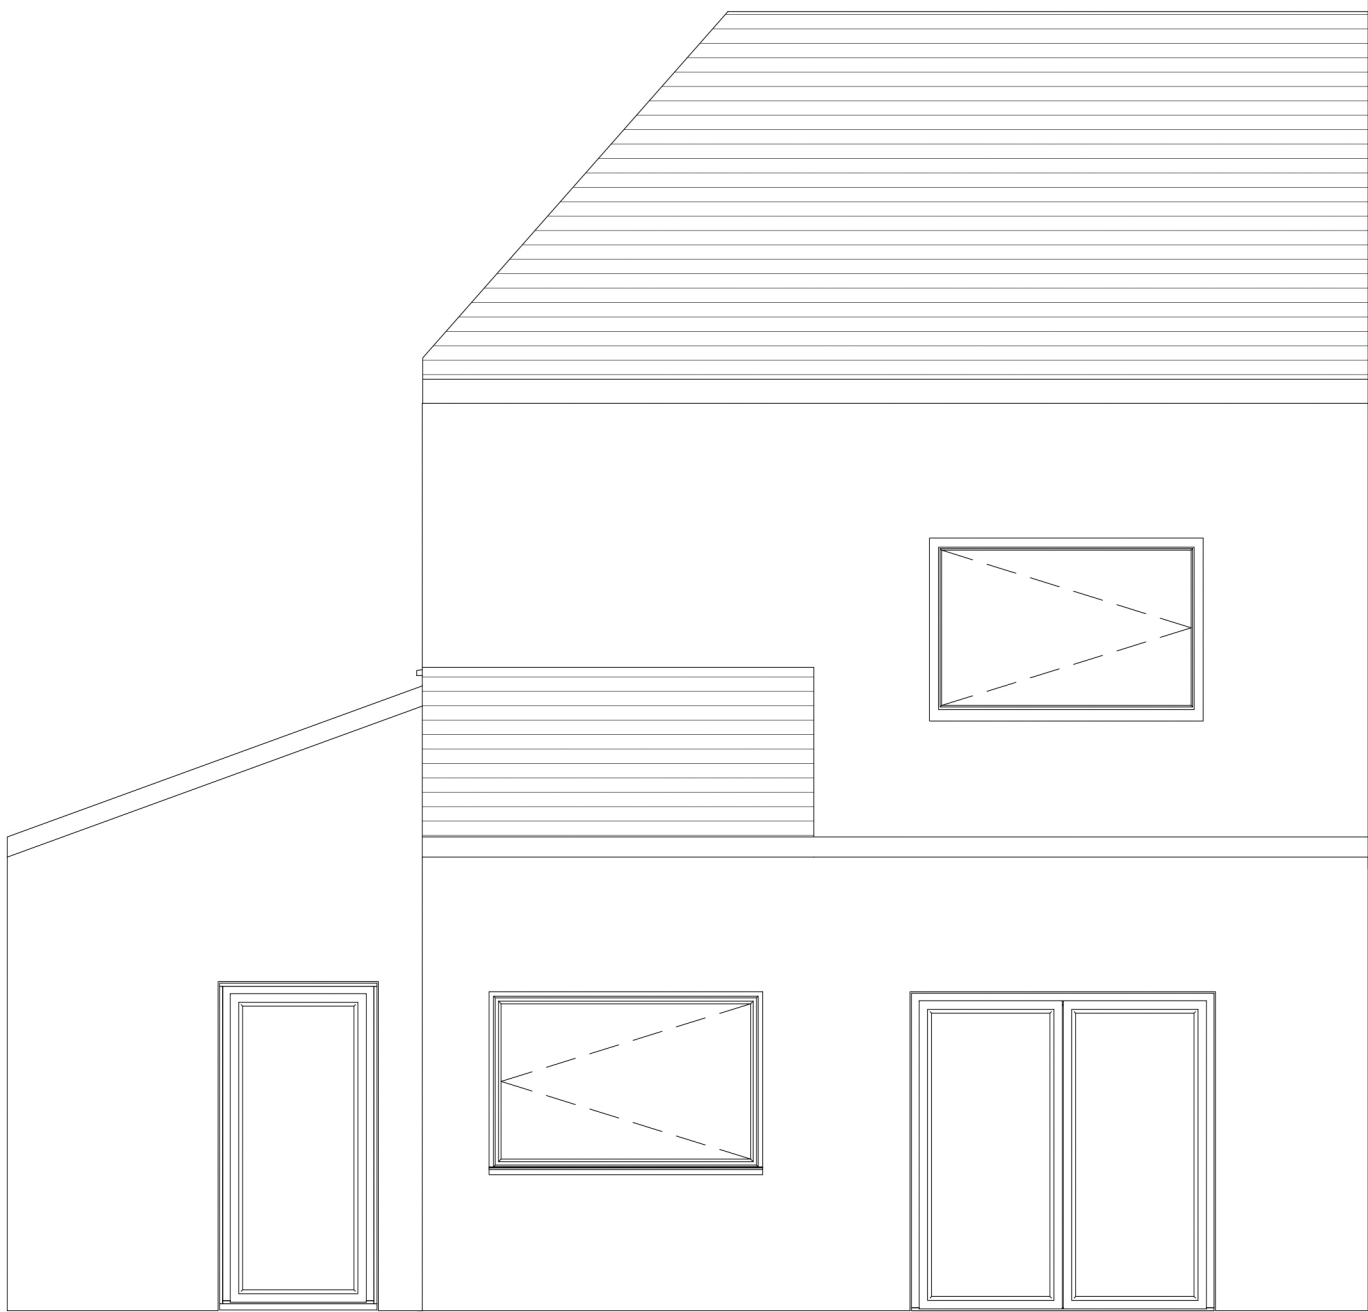

REAR ELEVATION

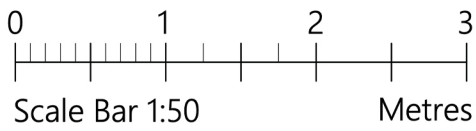

PROJECT	882 BURNAGE LANE MANCHESTER M19 1RS
DRAWING	EXISTING ELEVATIONS
DATE	28/04/2024
SCALE	1:50 @A1
CLIENT	D Mahmmud