

1

ITEM 1 - ILLUMINATED STARBUCKS LETTERING X2 - MOUNTED TO RAILS - 1:10

70MM DEEP BUILT UP ACRYLIC LETTERING WITH OPAL ACRYLIC LETTER FACES AND MATT BLACK VINYL WRAPPED BLOCKOUT RETURNS.

LED'S POSITIONED WITHIN ON FOAMEX BACK TRAYS. FALSE BLACK ALUMINIUM BACK. LETTERS FIXED TO A 70MM X 50MM BOX SECTION RAIL, SPRAY FINISHED RAL 7039 QUARTZ GREY

- RAIL WITH LETTERS FIXED BACK TO EXISTING FASCIA ON SITE - **RAIL COLOUR TBC****MAIN CONTRACTOR TO BRING POWER TO FASCIA - REMOVE EXISTING STARBUCKS COFFEE LETTERING**


2

ITEM 2 - SUSPENDED V-CUT ILLUMINATED MOPD SIGN 1 OFF - 1:10

FABRICATED ALUMINIUM SHROUD AND INTERNAL FRAMEWORK PAINTED RAL 9005 MATT BLACK.

10MM CLEAR ACRYLIC V CUT PANEL TO ACCEPT LED ILLUMINATION INTO TEXT AREAS ONLY.

SIGN TO BE SUSPENDED FROM CEILING.

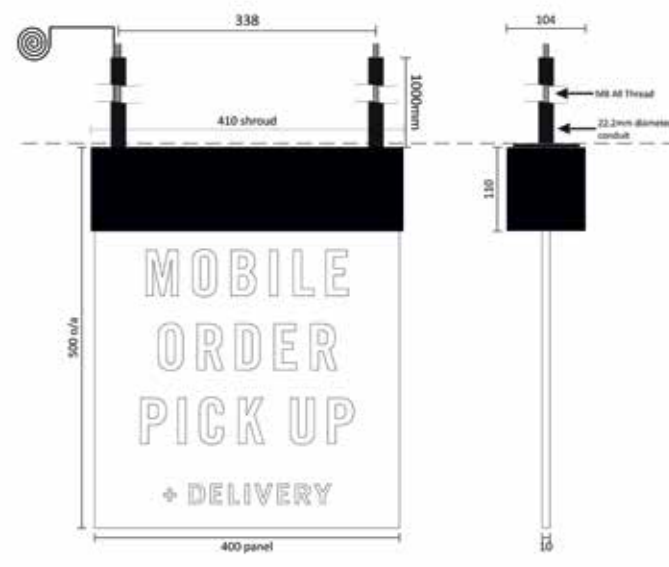**SECTION DETAIL**EXISTING BACKGROUND
FASCIA

6500K COOL WHITE LED

FOAMEX BACK TRAYS WITH
FALSE ALUMINIUM BACK PAINTED
MATT BLACK TO REAR - MOUNTED
TO RACEWAY

5MM OPAL FACES


70MM DEEP MATT BLACK RETURNS

ALUMINIUM RACEWAY PAINTED MATT BLACK
FINISHED RAL 7039 QUARTZ GREY

3

ITEM 3 - VINYL CUT MOPD SIGN - 1 OFF - 1:10


REVERSE CUT MATT WHITE VINYL MOBILE ORDER PICK UP + DELIVERY VINYL, APPLIED TO REAR OF WINDOW NEXT TO ENTRANCE DOOR.

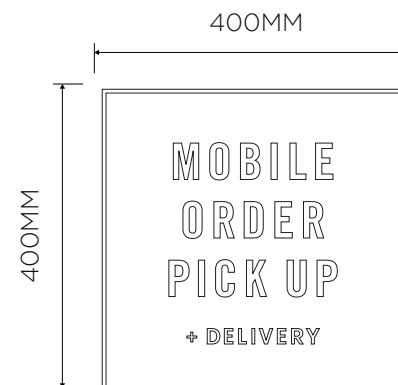


4

ITEM 4 - PROJECTING SIGNS


REFURB & MAKE GOOD ON SITE EXISTING PROJECTING SIGNS

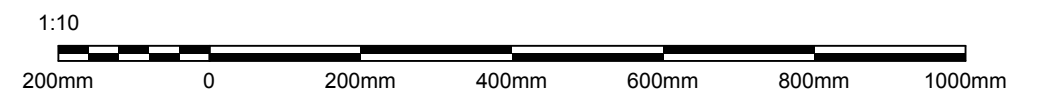

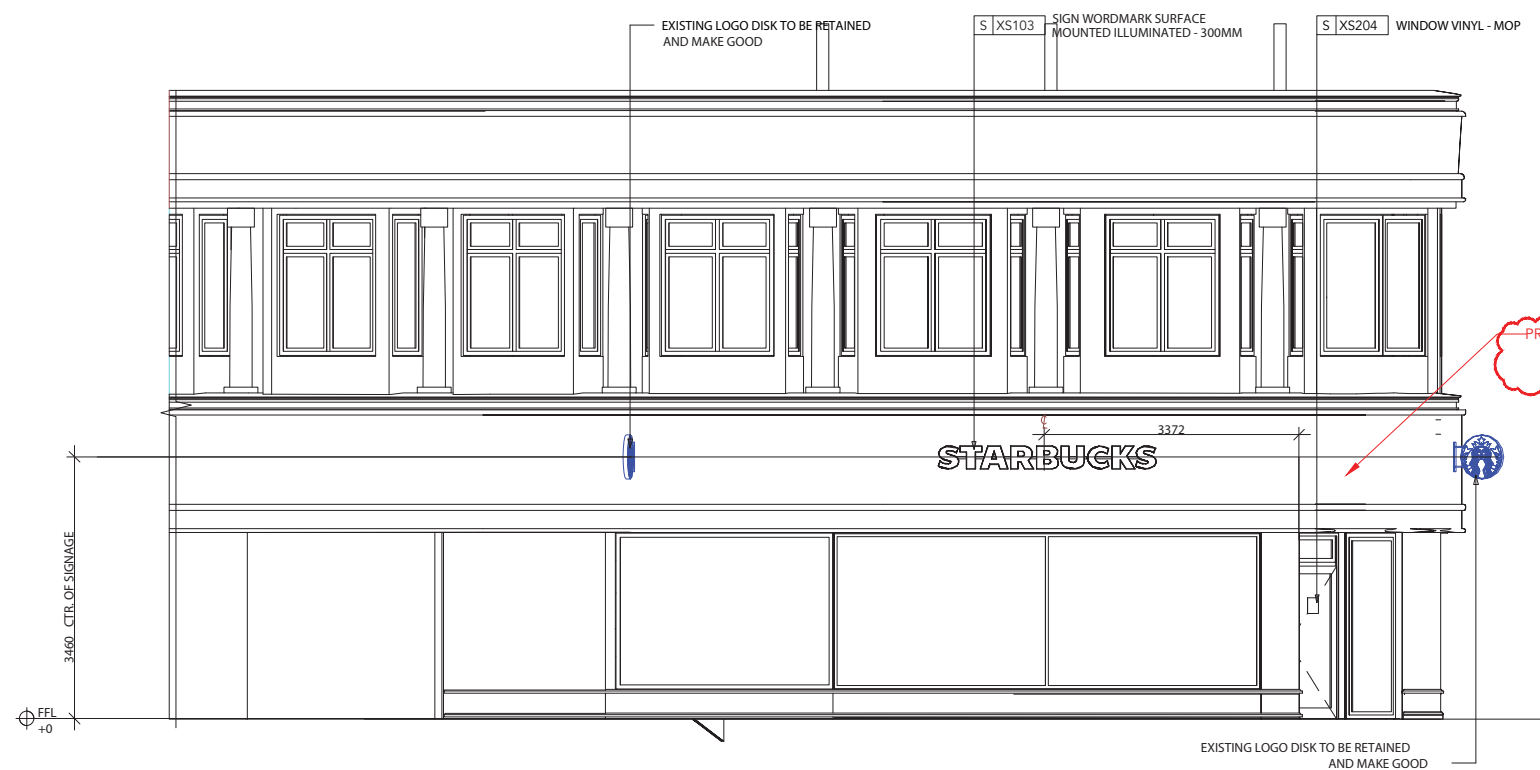

1 PROPOSED EXTERIOR ELEVATION - SHOPFRONT LHS
1:100

PROPOSED NEW SHOPFRONT
COLOUR TO BE RAL7039
QUARTZ GREY

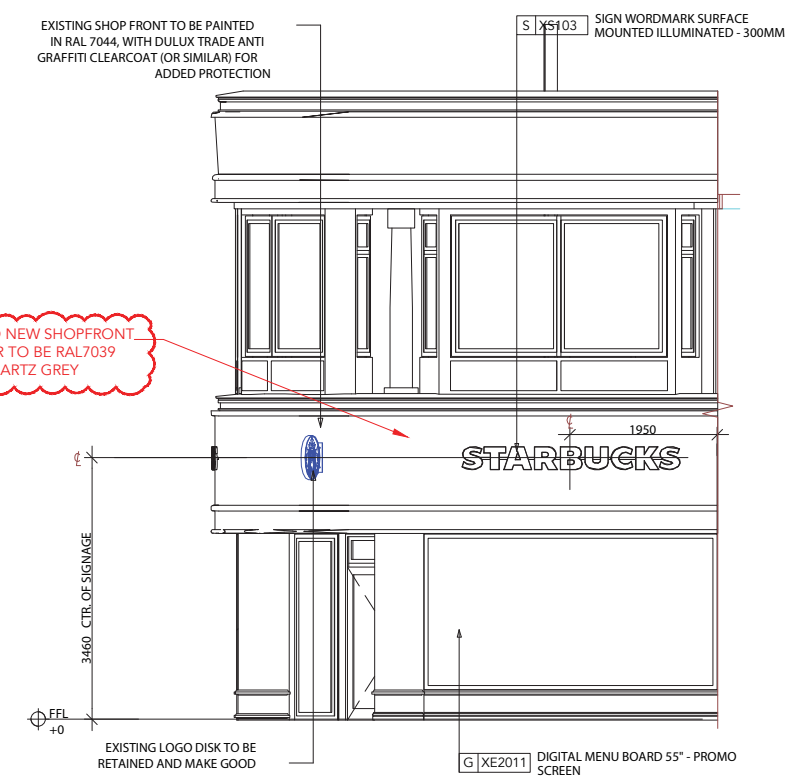

2 PROPOSED EXTERIOR ELEVATION - SHOPFRONT RHS
1:100

