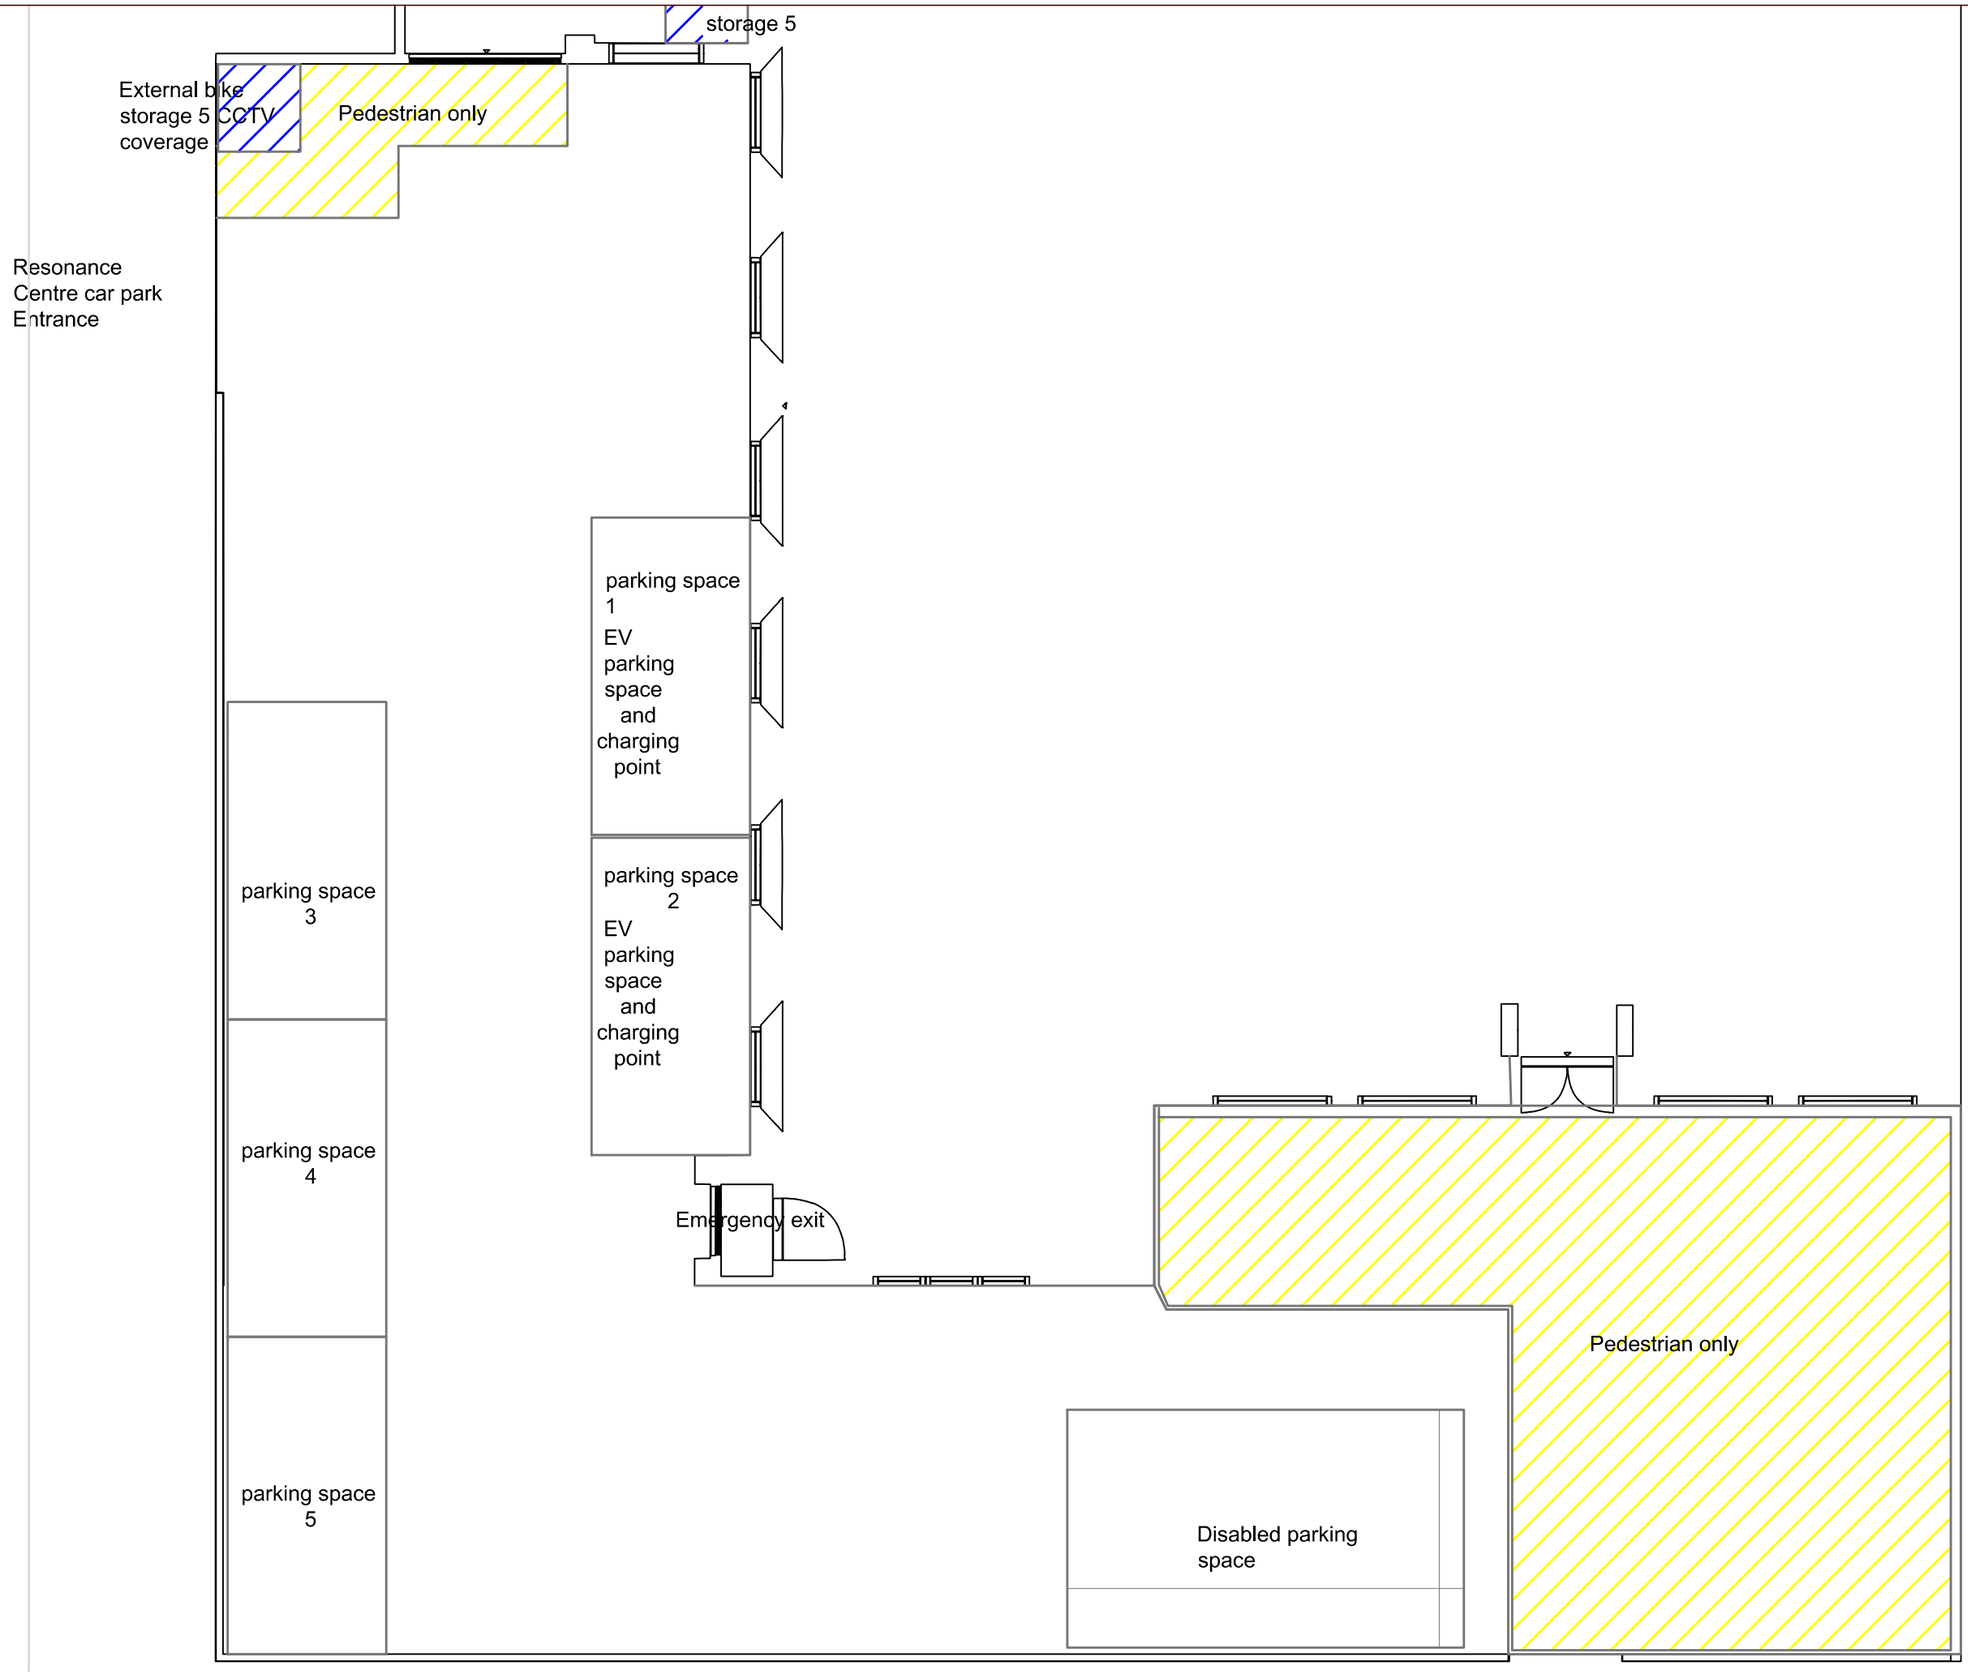


Change Grow Live

Notes:

**Change Grow Live**

Site Address:

**559 Ashton New Road, Manchester**

Drawn by:

**Andy Hills**

Date: **23/7/24**

Scale: **1:100@A3**

Drawing/Page Number/Name:

**Parking bay 6 removed**